


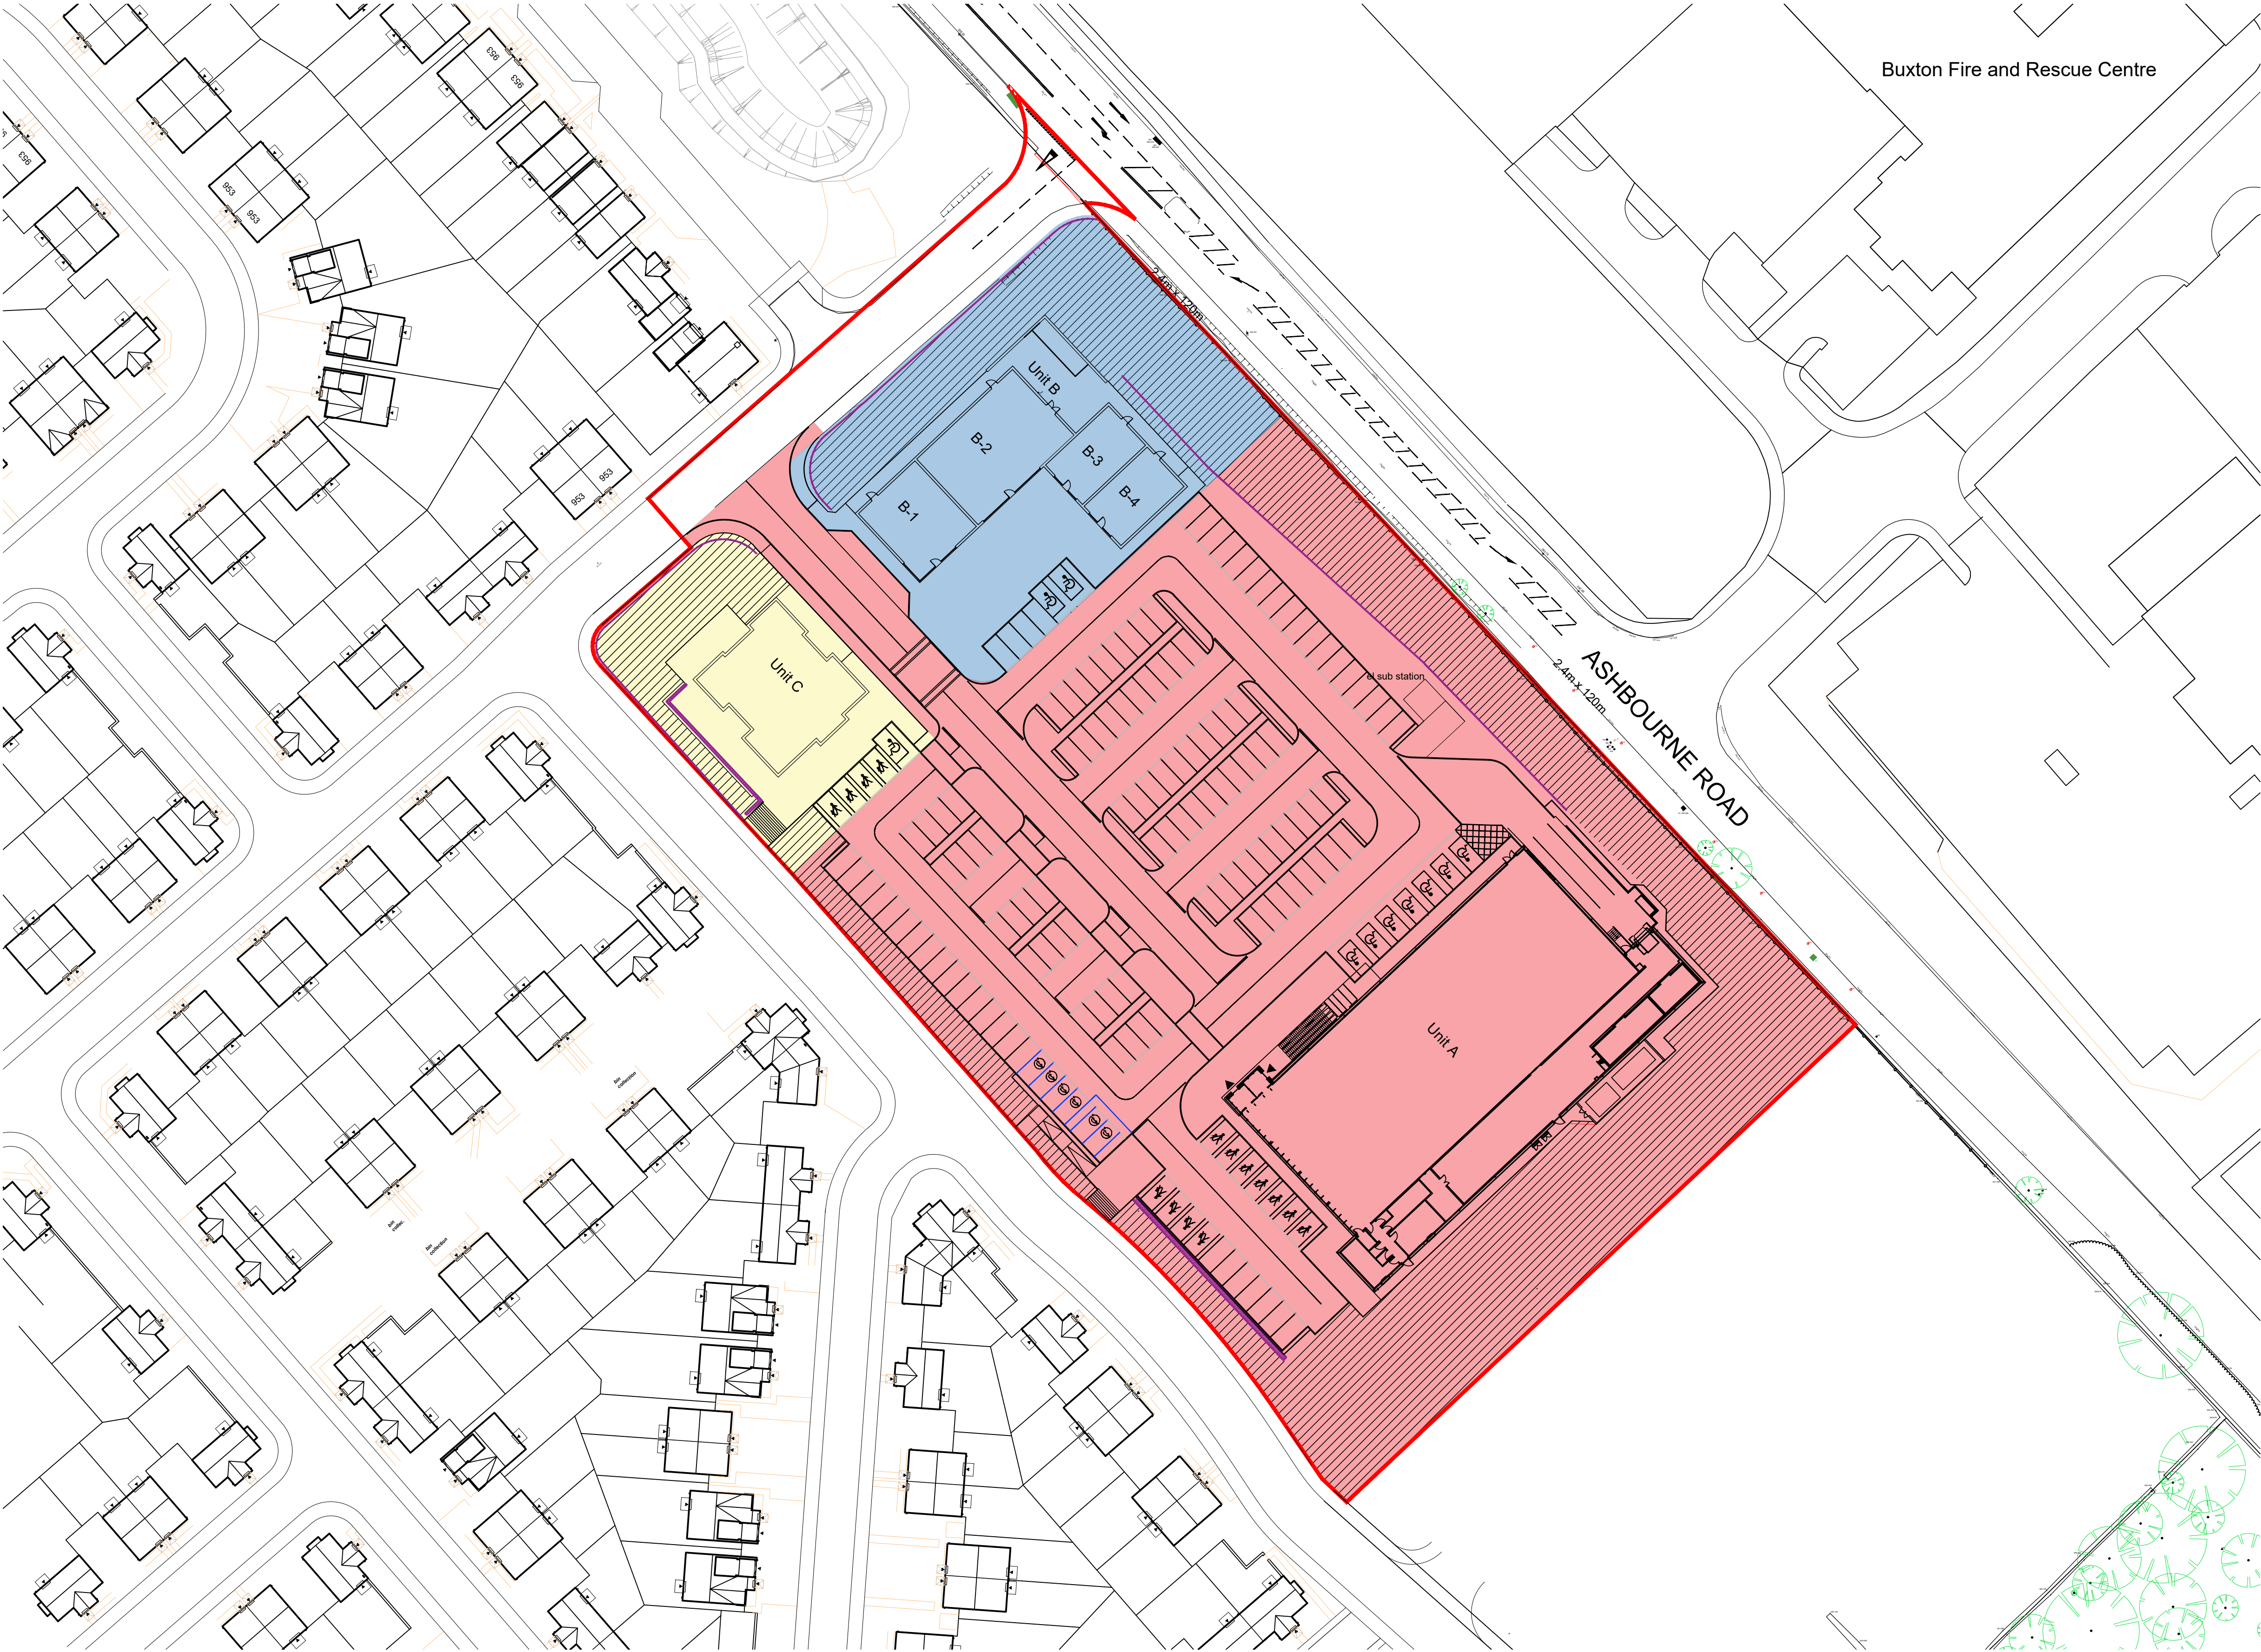

- Key:
- Foodstore (Aldi) Phase
 - Retail / Commercial Parade Phase
 - Nursery Phase
 - Foodstore (Aldi) Landscaping
 - Retail / Commercial Landscaping
 - Nursery Landscaping

1 Site Plan
1:500

NORTH

0

5.0

10.0

15.0

20.0

25.0

50.0m

The copyright of this drawing is vested with Corstorphine & Wright Ltd and must not be copied or reproduced without the consent of the company.

05 Amended sub-station position shown

14.03.23 IH CC

04 Aldi landscaping increased

14.04.22 IH CC

03 Aldi landscaping areas added

14.04.22 IH CC

02 Nursery landscaping area increased

14.04.22 IH CC

01 Nursery landscaping area increased

14.04.22 IH CC

Rev

Description

Date

Drw

CHK

Client
HDD

Project
Mixed Use Development
Foxlow, Buxton

Drawing Title
Phasing Plan with Landscaping

Drawing Status
Legal

Tamworth Studio
5 Aldergate, Tamworth, B79 7DJ
01827 671 23
corstorphine-wright.com

Drawing No.
1240-733

Revision
05

Drawn
IH

Checked
SW

Paper Size
A1

Scale
1:500

Date
12.04.22