



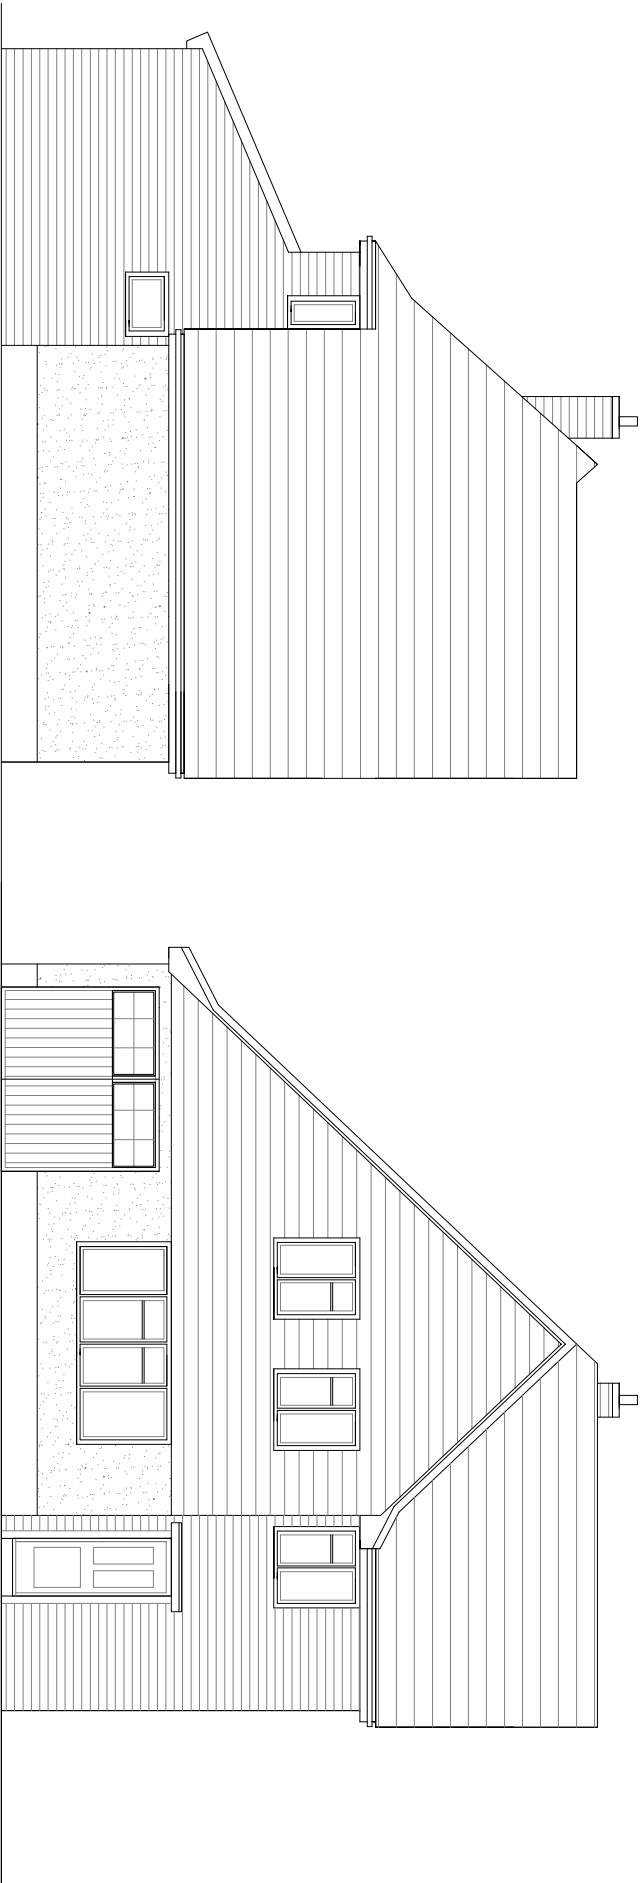

existing side elevation

existing front elevation

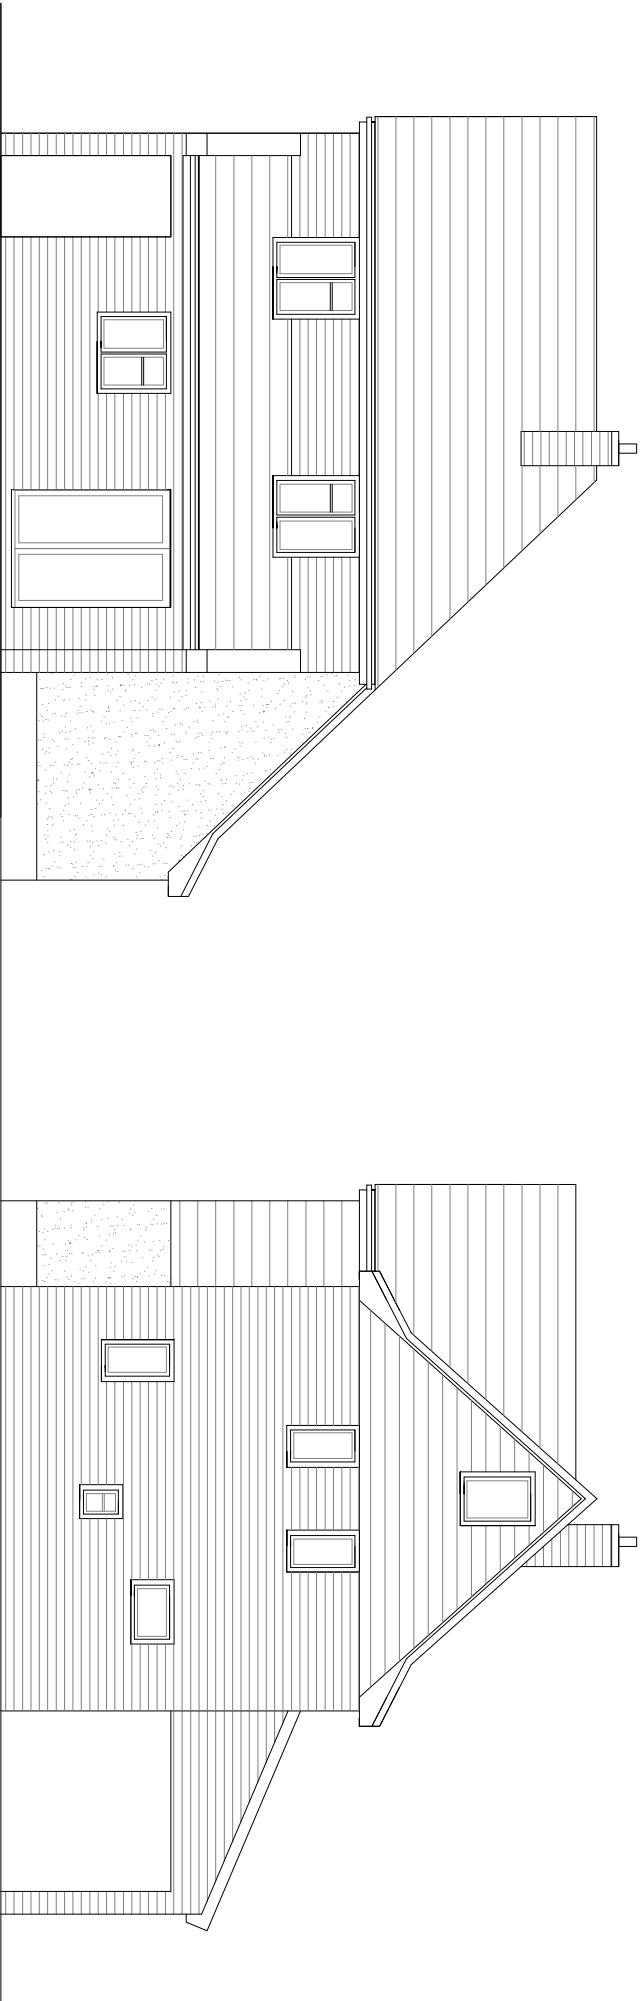

existing rear elevation

existing side elevation

REVISIONS

DRAWN	FW	SCALE	AREA	SQ.M.
DATE	MAR 23	1:100@A3		SQ.F.

PROJECT
Proposed extension to
65 Ecclebourne Drive , Buxton

CLIENT
Mr and Mrs D. Redfern

TITLE
Existing Elevations

Wylie

Architecture

Residential Architecture Design and Planning

07975551825

www.wyliearchitecture.co.uk

DRAWING NUMBER	REV
03.02	-