

Legend

Level Difference

>^{UP}240mm

Sloping Ceiling Direction

SC

Ceiling Height

2777

Cill and Head Heights

C|772
H|1428

Rainwater Pipe Position

RWP

Soil and Vent Pipe Position

SVP


SVP Position above or below

SVP

Beam / Soffit

Boiler Location

Meter Location

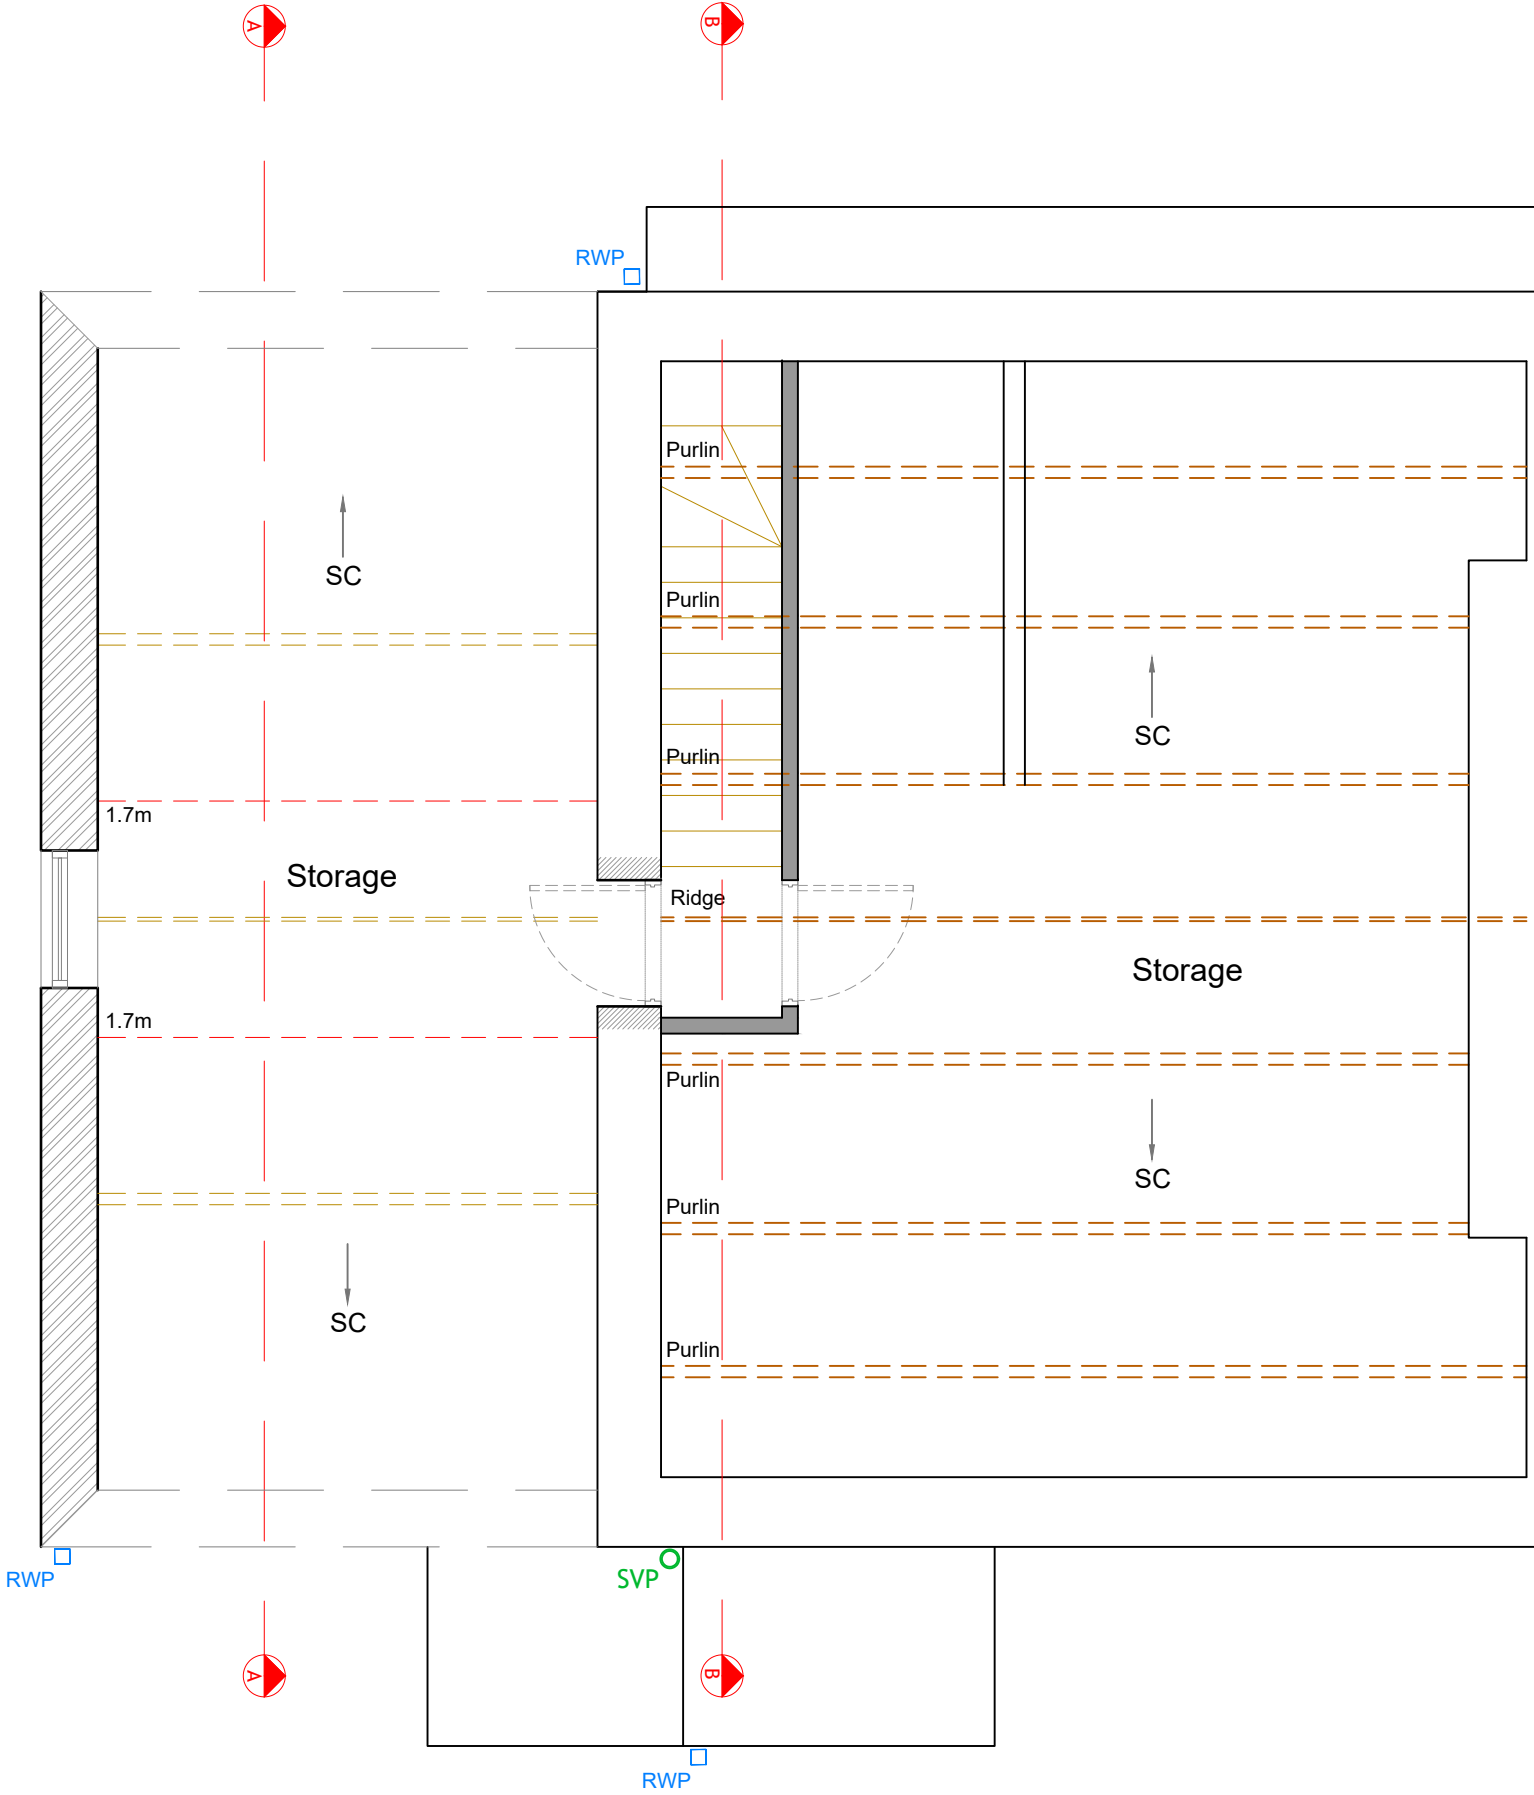

PROPOSED LOFT FLOOR

EDIFICE

Building Consultants Limited

email: nick@edificebc.co.uk mobile: 07917125231

Architecture Project Management Consultancy

All levels and dimensions must be checked on site by contractor prior to commencement of works. Any variations must be reported to Edifice BC Ltd.

All information hereon in is the copyright of Edifice BC Ltd. Copying in full or in part is forbidden without the written permission from Edifice BC Ltd.

PROJECT Proposed Development at: 12 Watford Bridge Road New Mills High Peak	DRAWING TITLE Proposed Second Floor Plan Planning	CLIENT Mr Kinnar and Ms Simpson	DATE Oct '22	DRAWING No 813-3.03	REV C
			DRAWN BY NH		
			SCALE 1:50@A3		