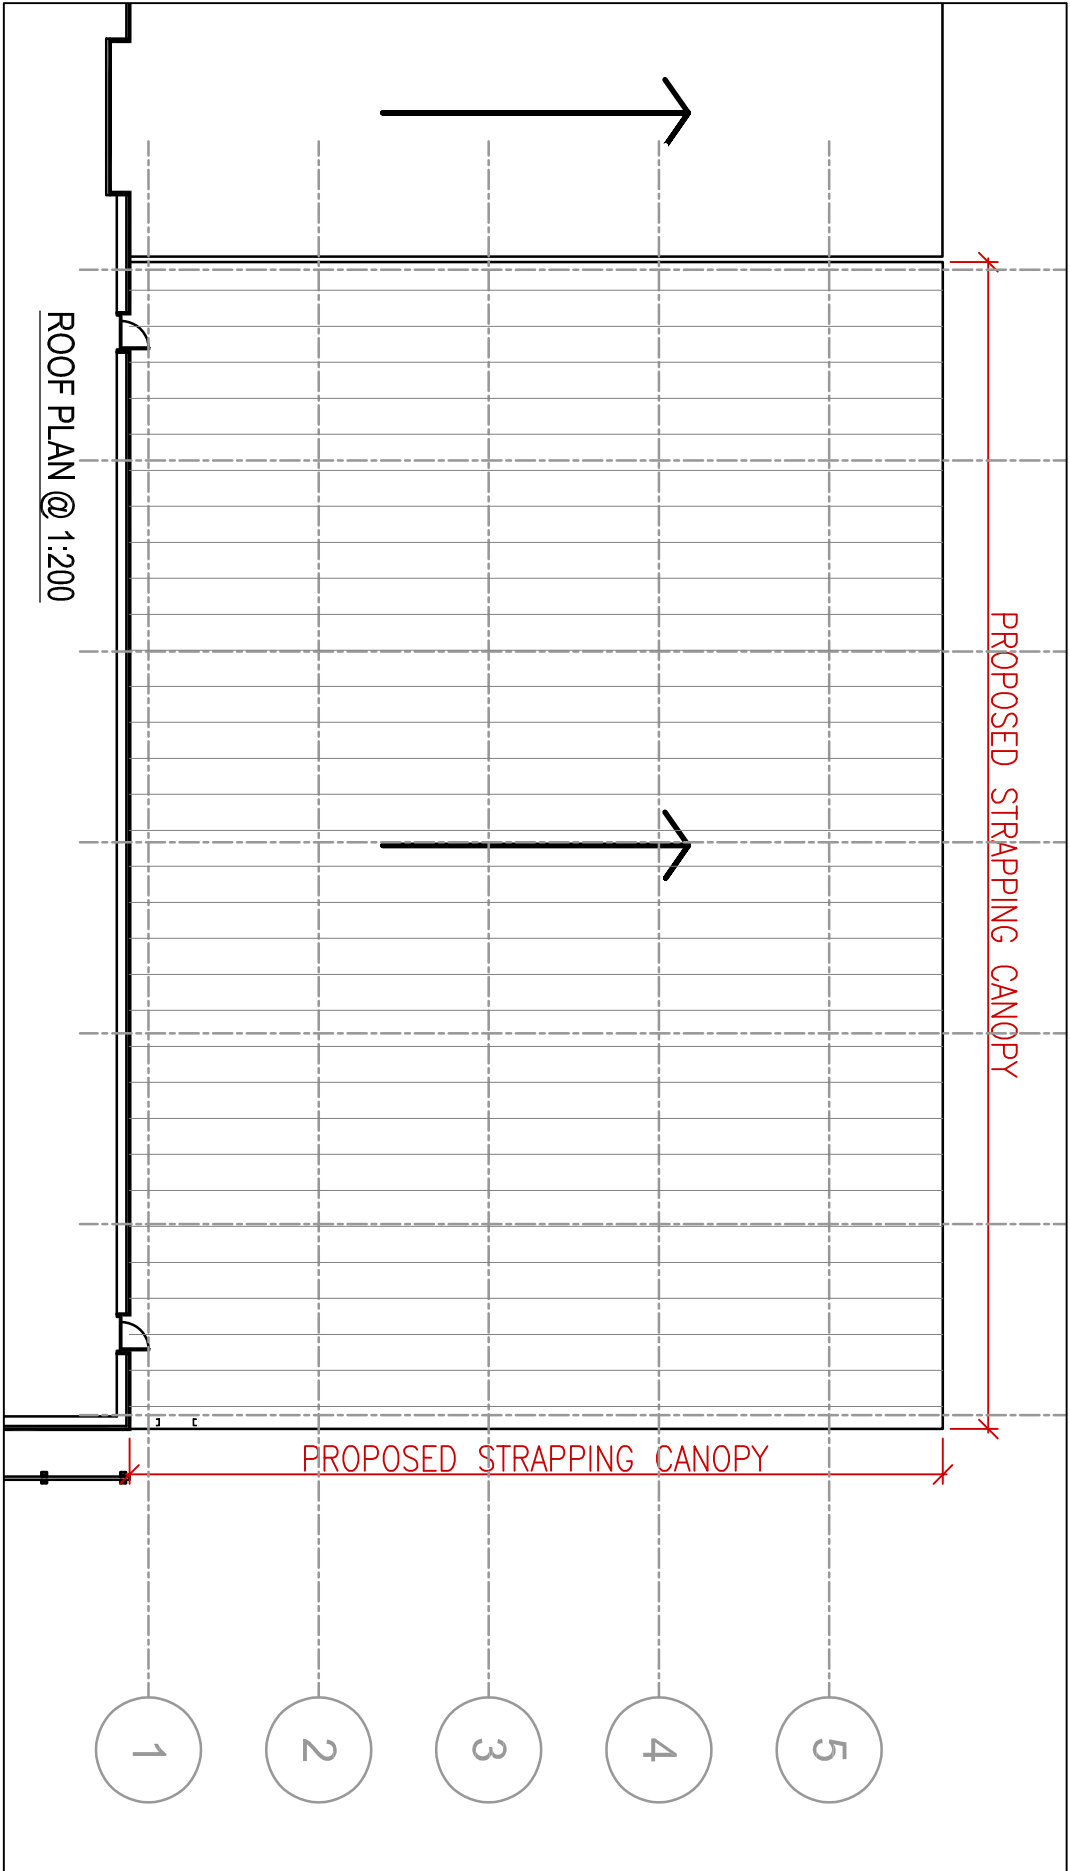


PROPOSED STRAPPING CANOPY

A

B



C

D

E

F

G

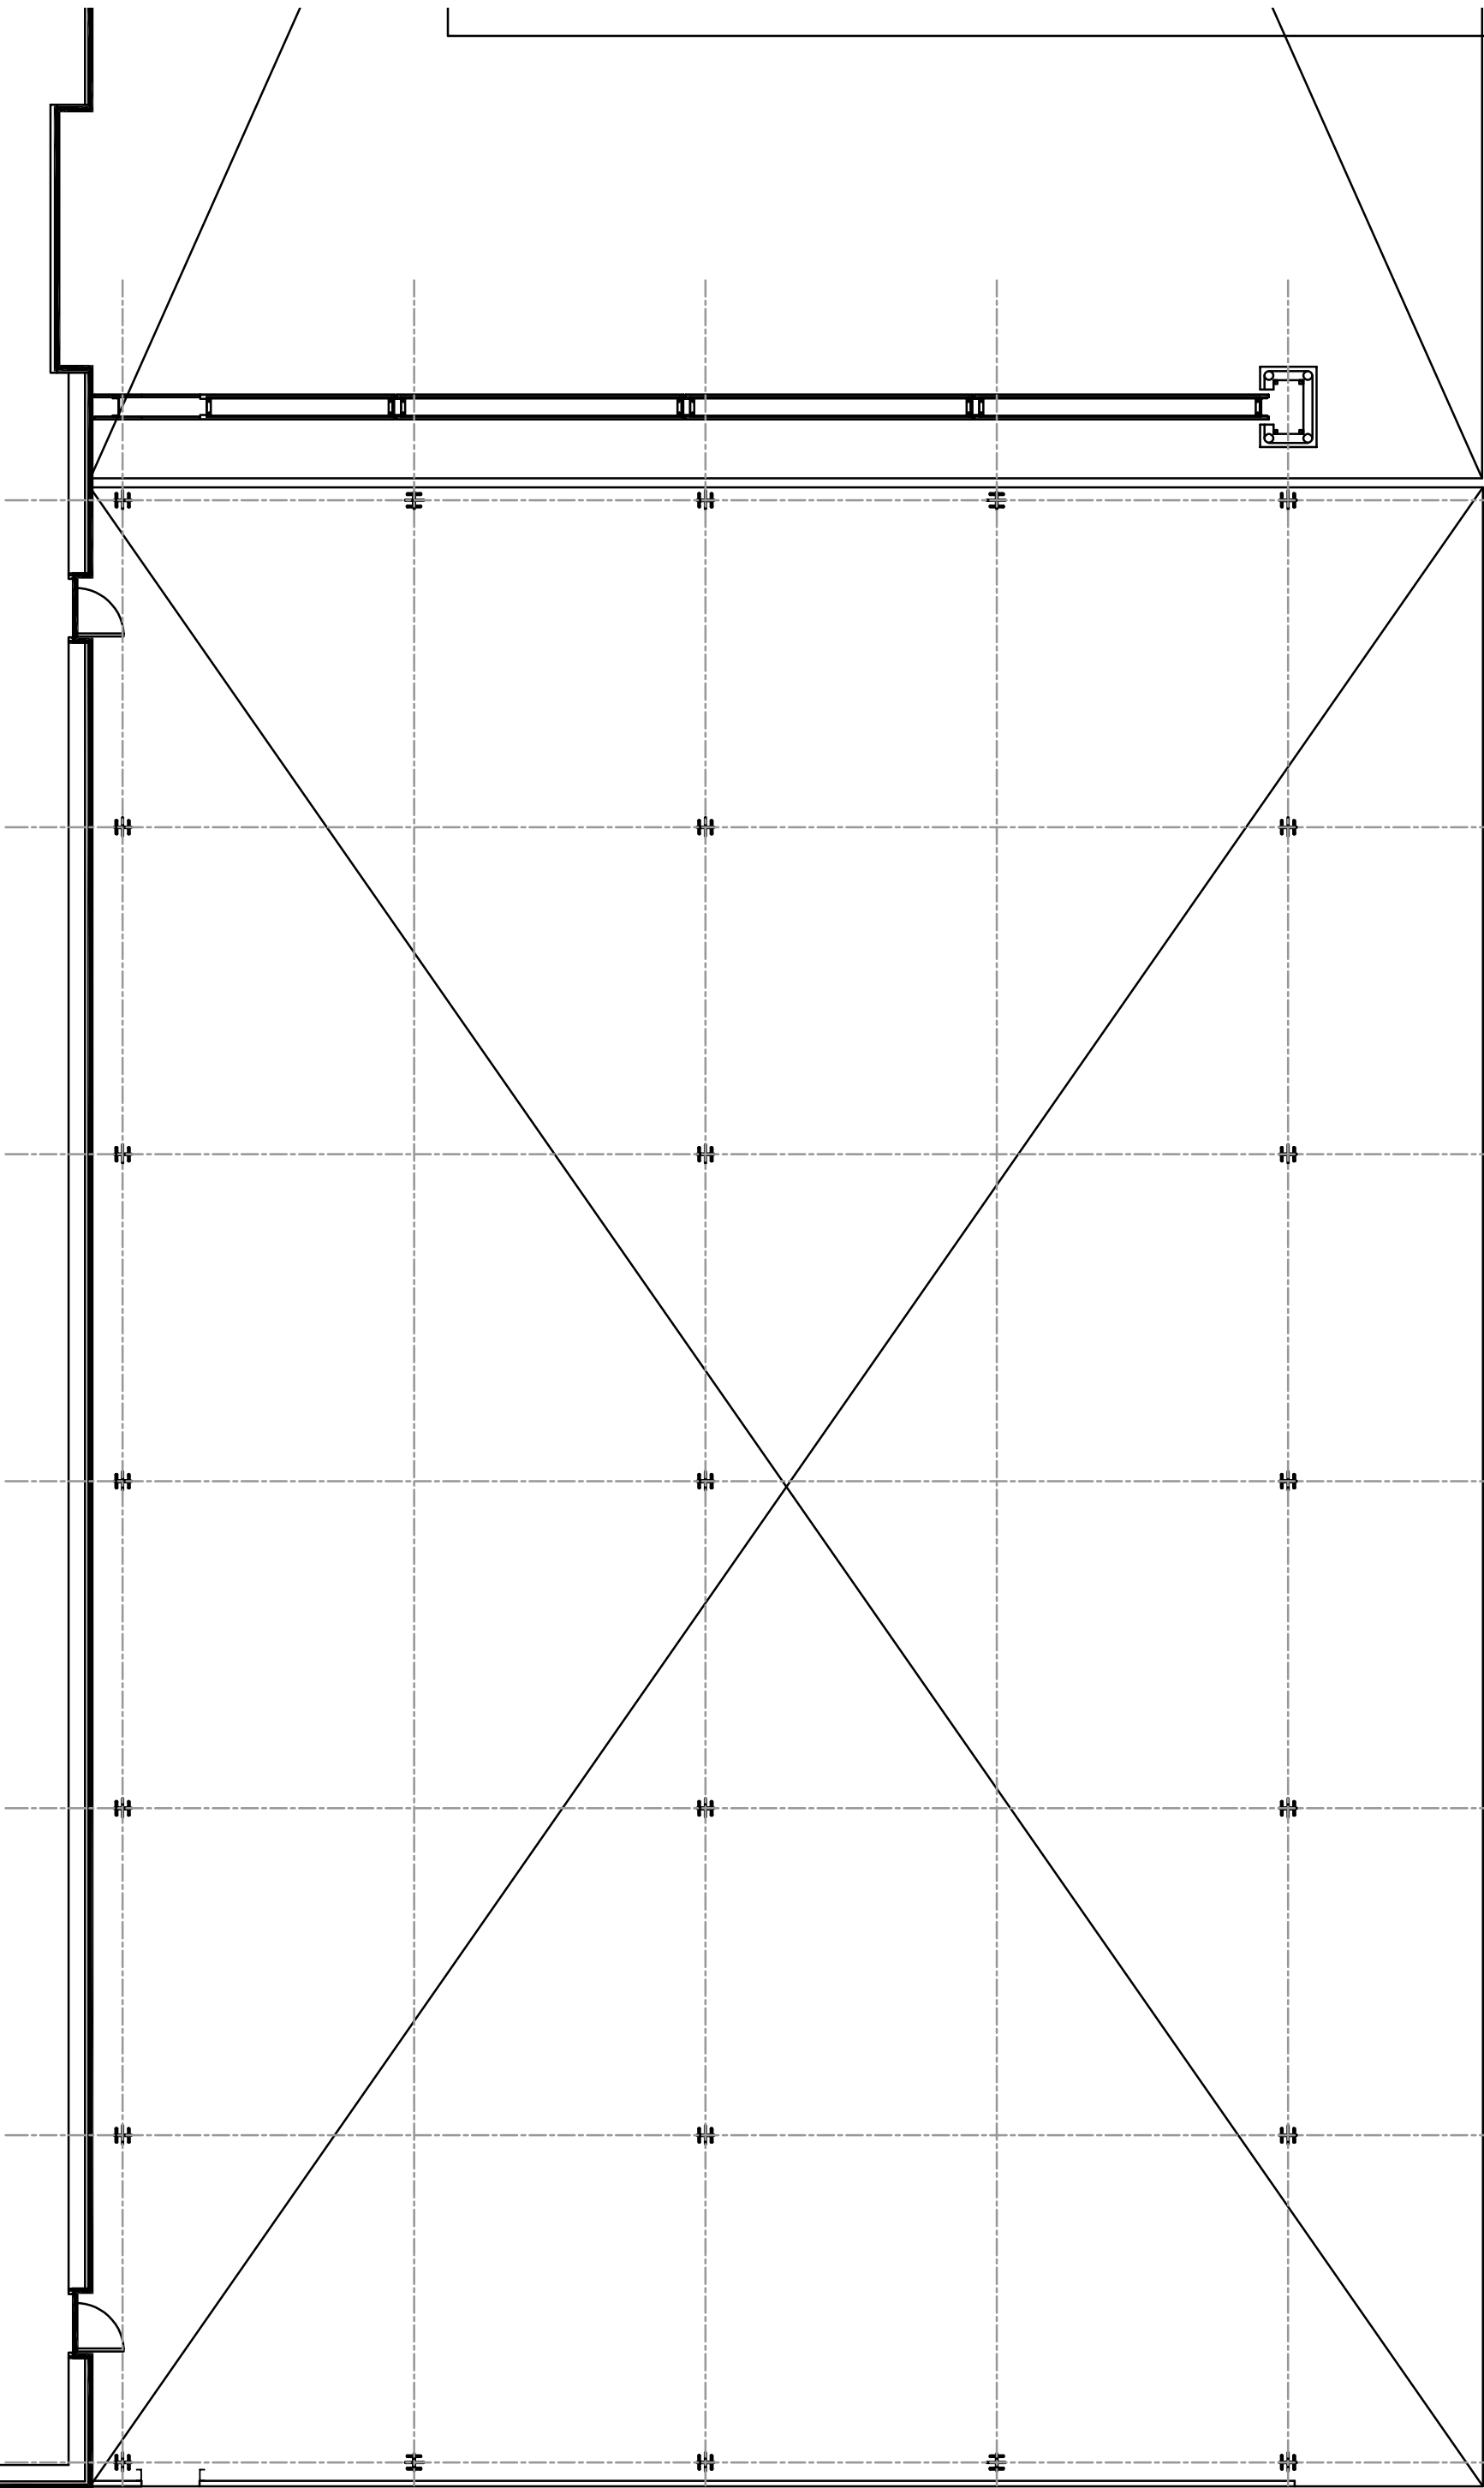 

PROPOSED STRAPPING CANOPY

1


2

3

4

5

GROUND FLOOR PLAN @ 1:100

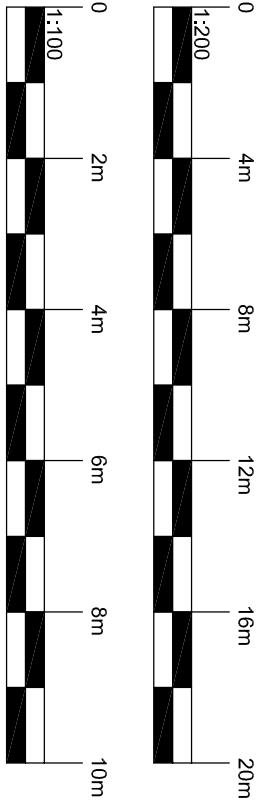

A	Random lines removed. Drawing client	23/02/23	TOC	AW
Rev.	Comments.	Date	By	CHK'd
REVISIONS				

PURPOSE
PLANNING

Cass
associates

architecture
interior
planning
landscape
conservation

Studio: 20-045 The Fox Factory, 82, Wood Street, Liverpool, L1 4DQ
T: +44 (0)151 7070110 E: info@cassassociates.co.uk W: www.cassassociates.co.uk

client
Nestle Waters

project
Strapping Canopy

drawing title
PLANS AS PROPOSED

scale @ A1 1:100 / 1:200	1069-302
date 01/02/2023	A
dwn TOC CHK'd AW	