



PLANNING DRAWING
THIS DRAWING IS FOR PLANNING PURPOSES ONLY AND NOT
TO BE USED FOR CONSTRUCTION

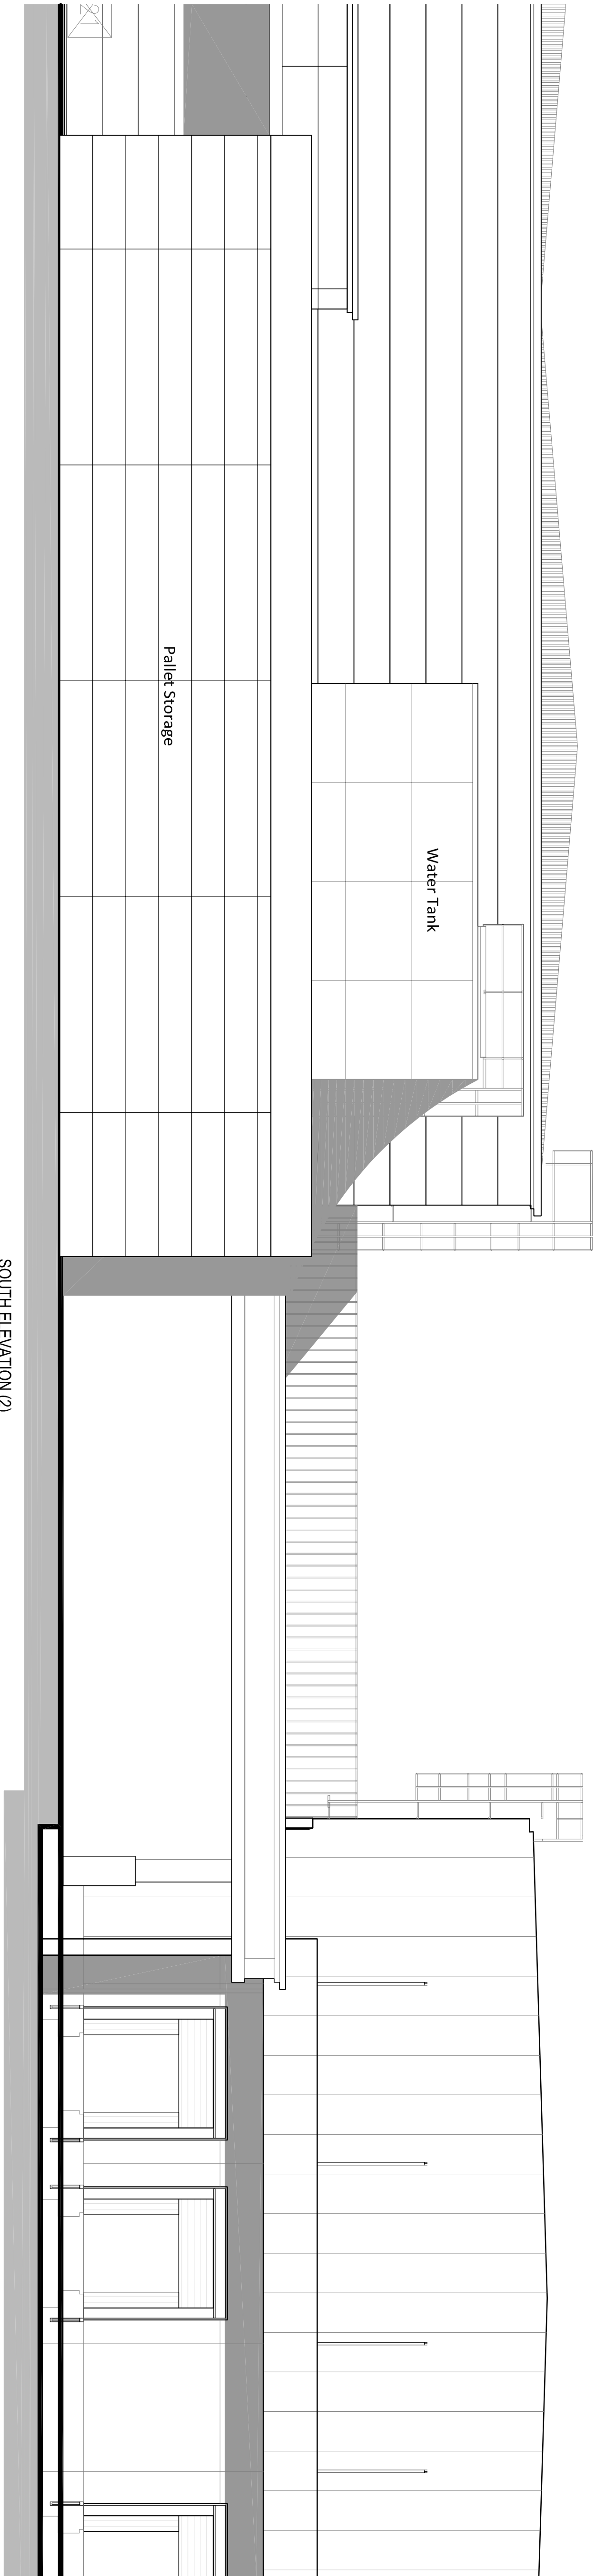

SOUTH ELEVATION (2)

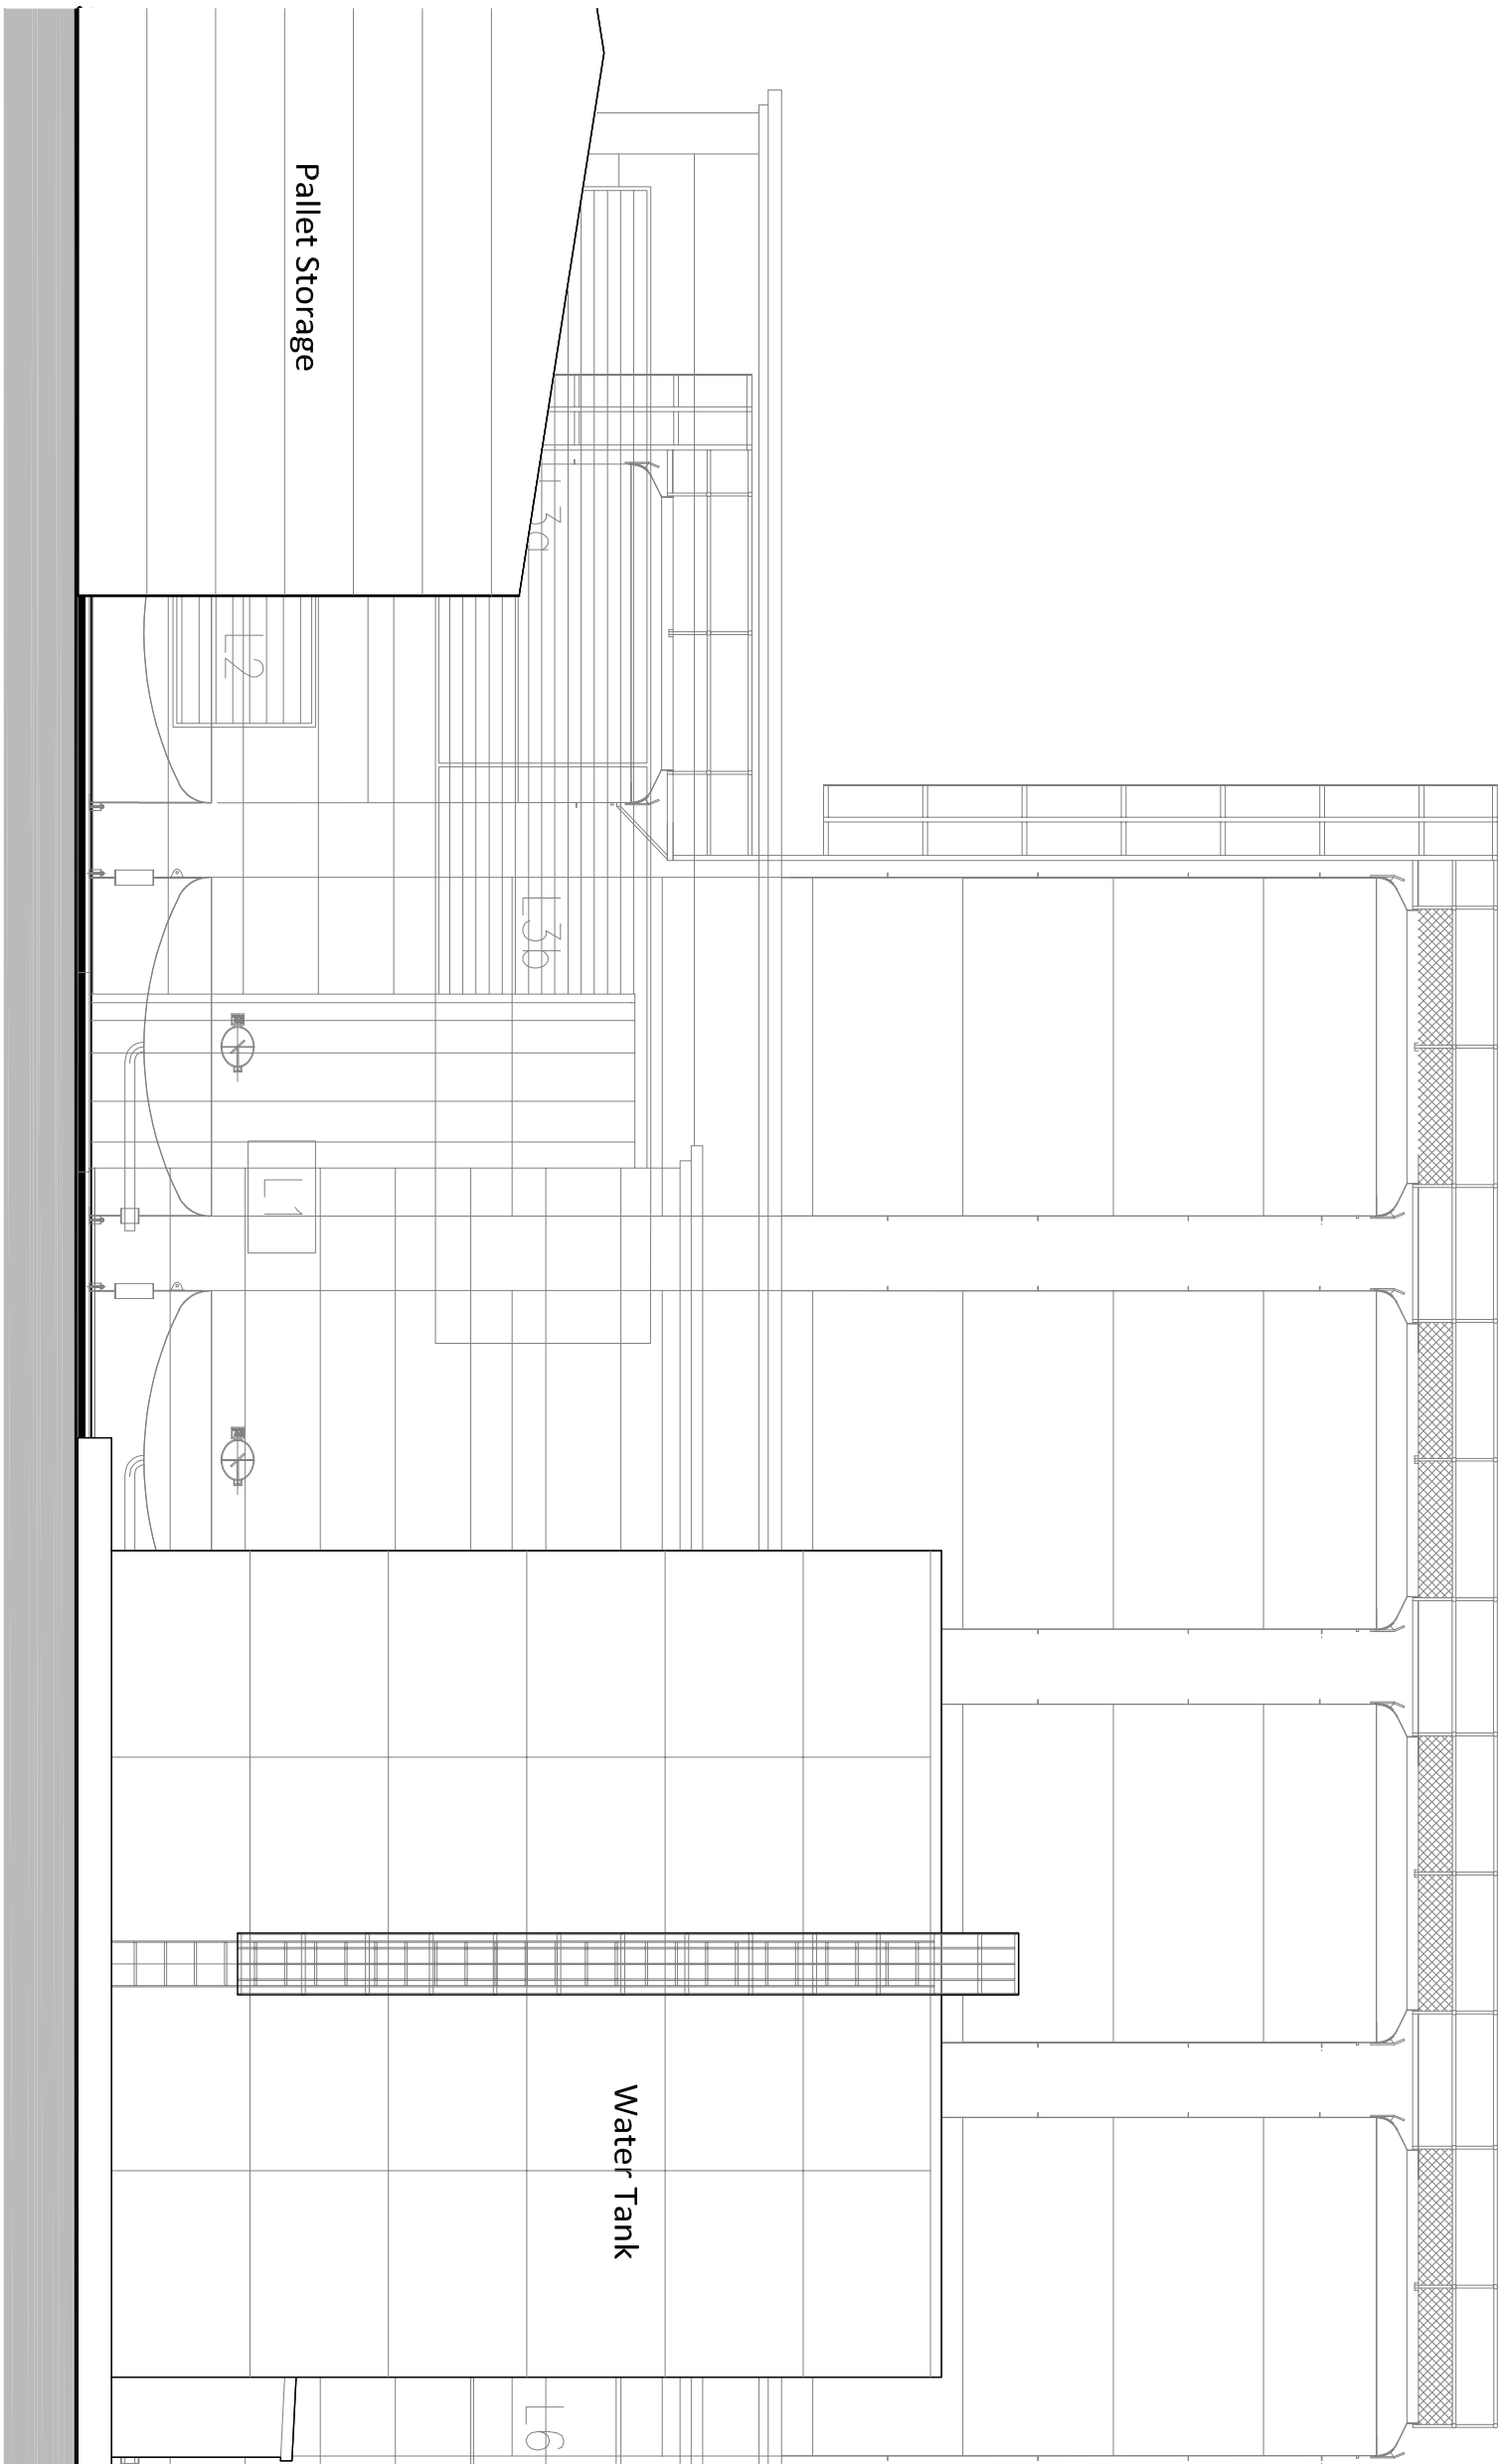

EAST ELEVATION (1)

Rev.	Description	Date	By	CHK

REVISIONS

purpose

PLANNING

Cass
associates

architectural
masterplanning
planning
landscape
interior
renovation

Studio: 20-25 The Fox Factory, 322 Wood Street, Liverpool, L1 4EQ
T: +44 (0)151 7070110 | E: info@cassassociates.co.uk | W: www.cassassociates.co.uk

client
Nestle Waters

project
Strapping Canopy

drawing title
ELEVATIONS AS EXISTING

scale @ A1 1:100	1069-303
date 01/02/2023	-
dwn TOC CHK'd AW	-