


- 1
- 2
- 3
- 4
- 5

SOUTH ELEVATION (2)

PROPOSED STRAPPING CANOPY

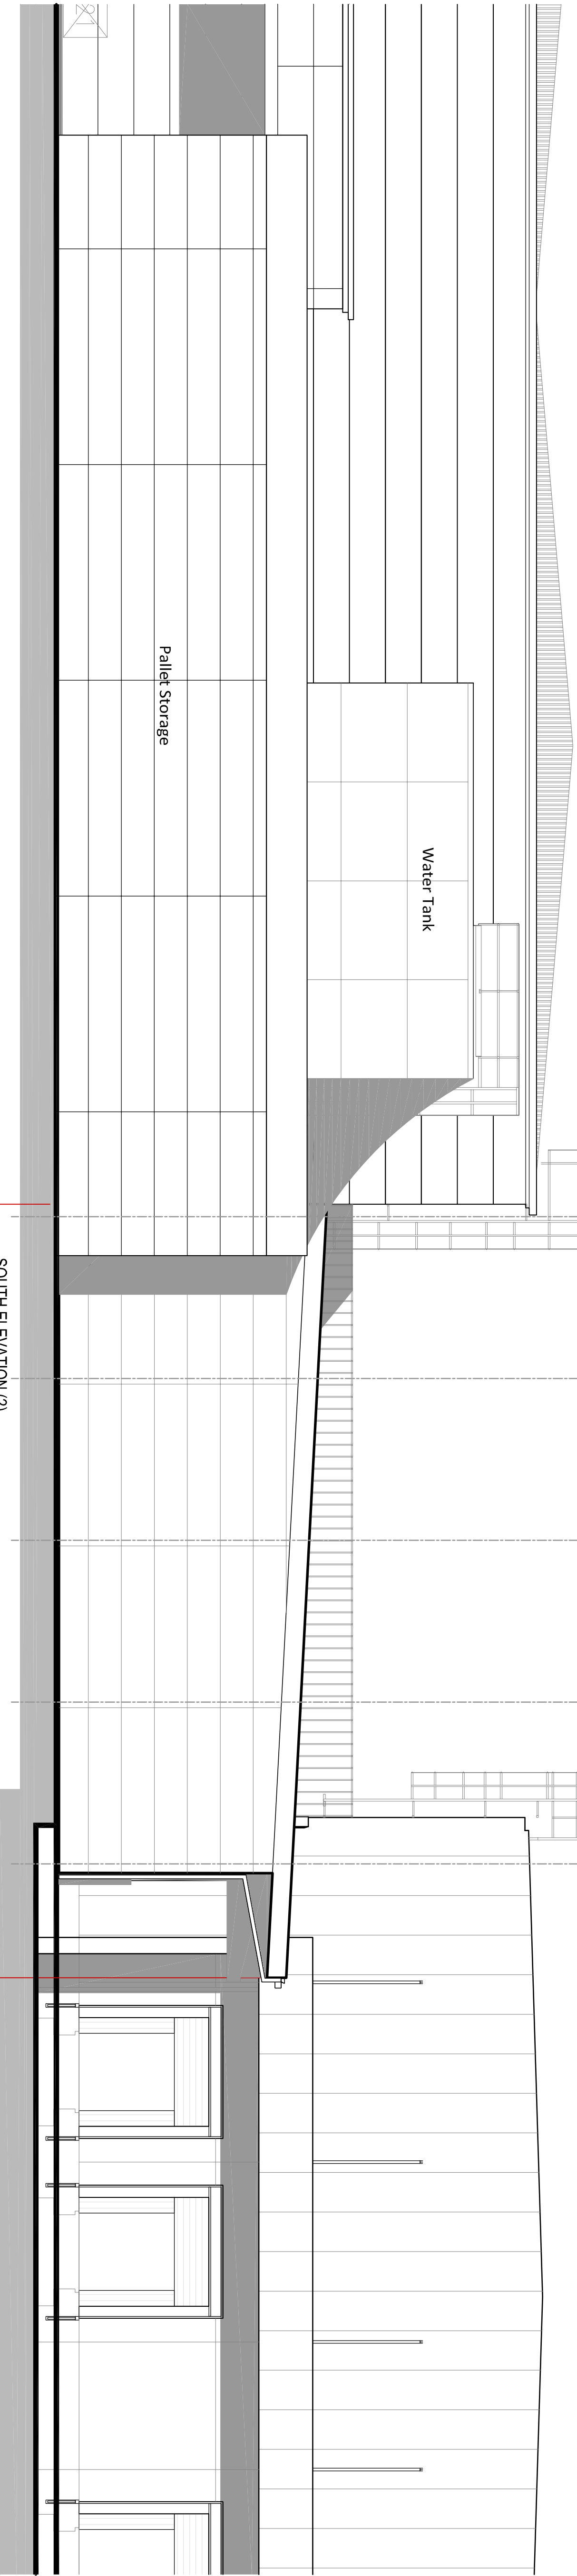


List of proposed materials
Roof - Metal sheeting - Colour Gorsewing Grey
Walls - Metal sheeting - Colour Gorsewing Grey
Trims and Flashings - Metal sheeting - Colour Gorsewing Grey
Gutters and down pipes - Plastic to match existing - black.

PLANNING DRAWING
THIS DRAWING IS FOR PLANNING PURPOSES ONLY AND NOT TO BE USED FOR CONSTRUCTION

EAST ELEVATION (1)

PROPOSED STRAPPING CANOPY

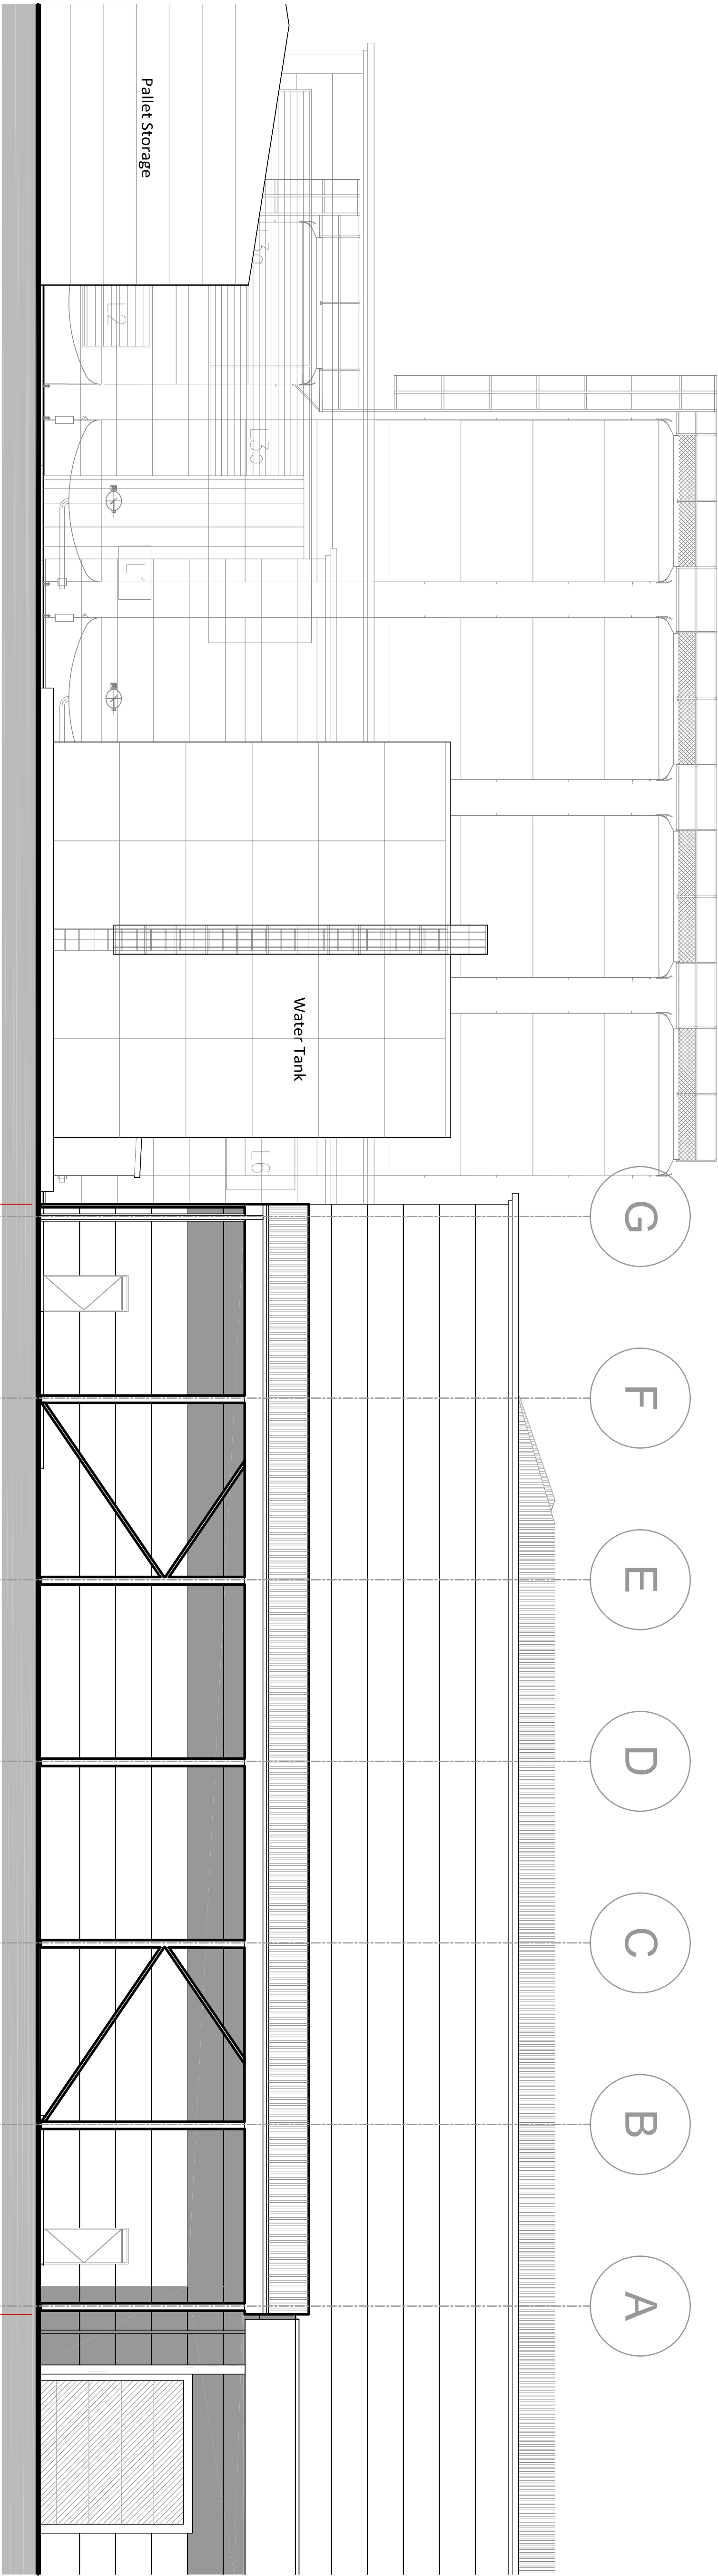

Rev.	Description	Date	By	CHK
REVISIONS				
purpose				
PLANNING				

Cass architects
associates
planning
consultants
Studio 2045 The Fox Factory 482 Wood Street Liverpool L1 4FD
T +44 (0)151 7070110 E info@cassassociates.co.uk W www.cassassociates.co.uk

client
Nestle Waters
project
Strapping Canopy

drawing title
ELEVATIONS AS PROPOSED

scale @ A1 1:100	1069-304
date 01/02/2023	-
dwn TOC CHK'd AW	