





Ground Floor

1 : 100

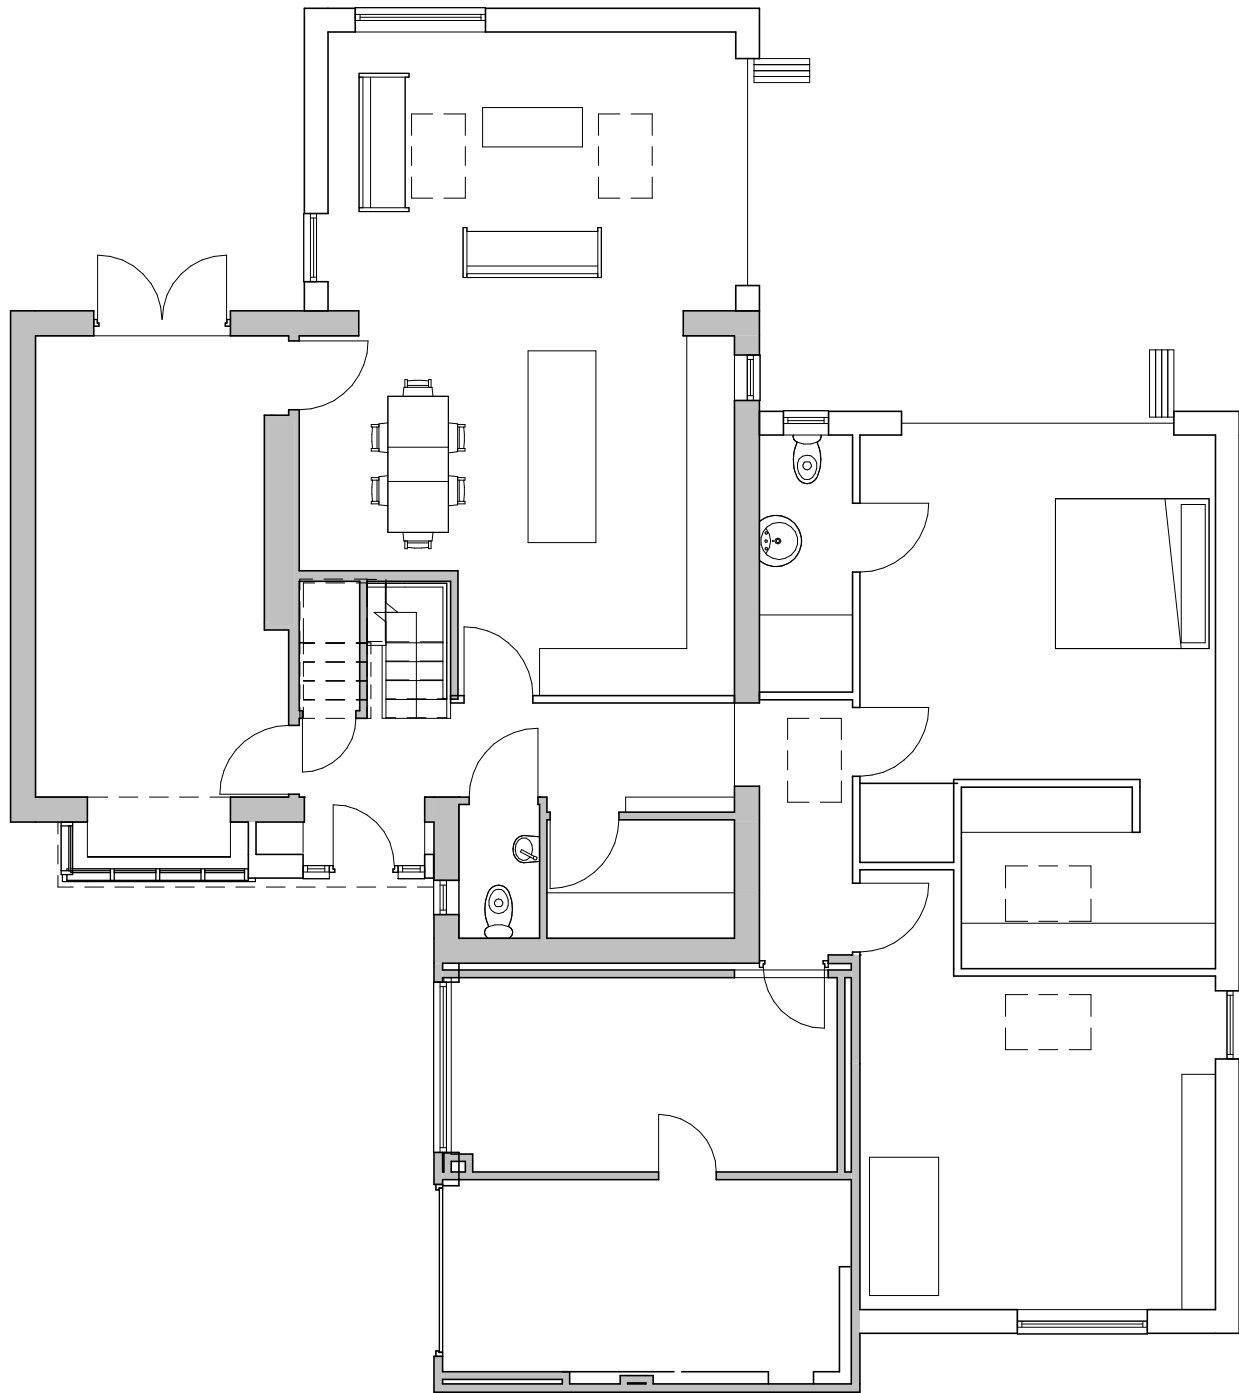

First Floor

1 : 100

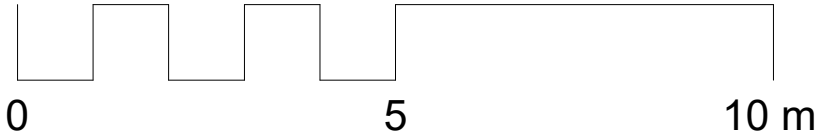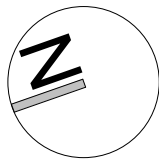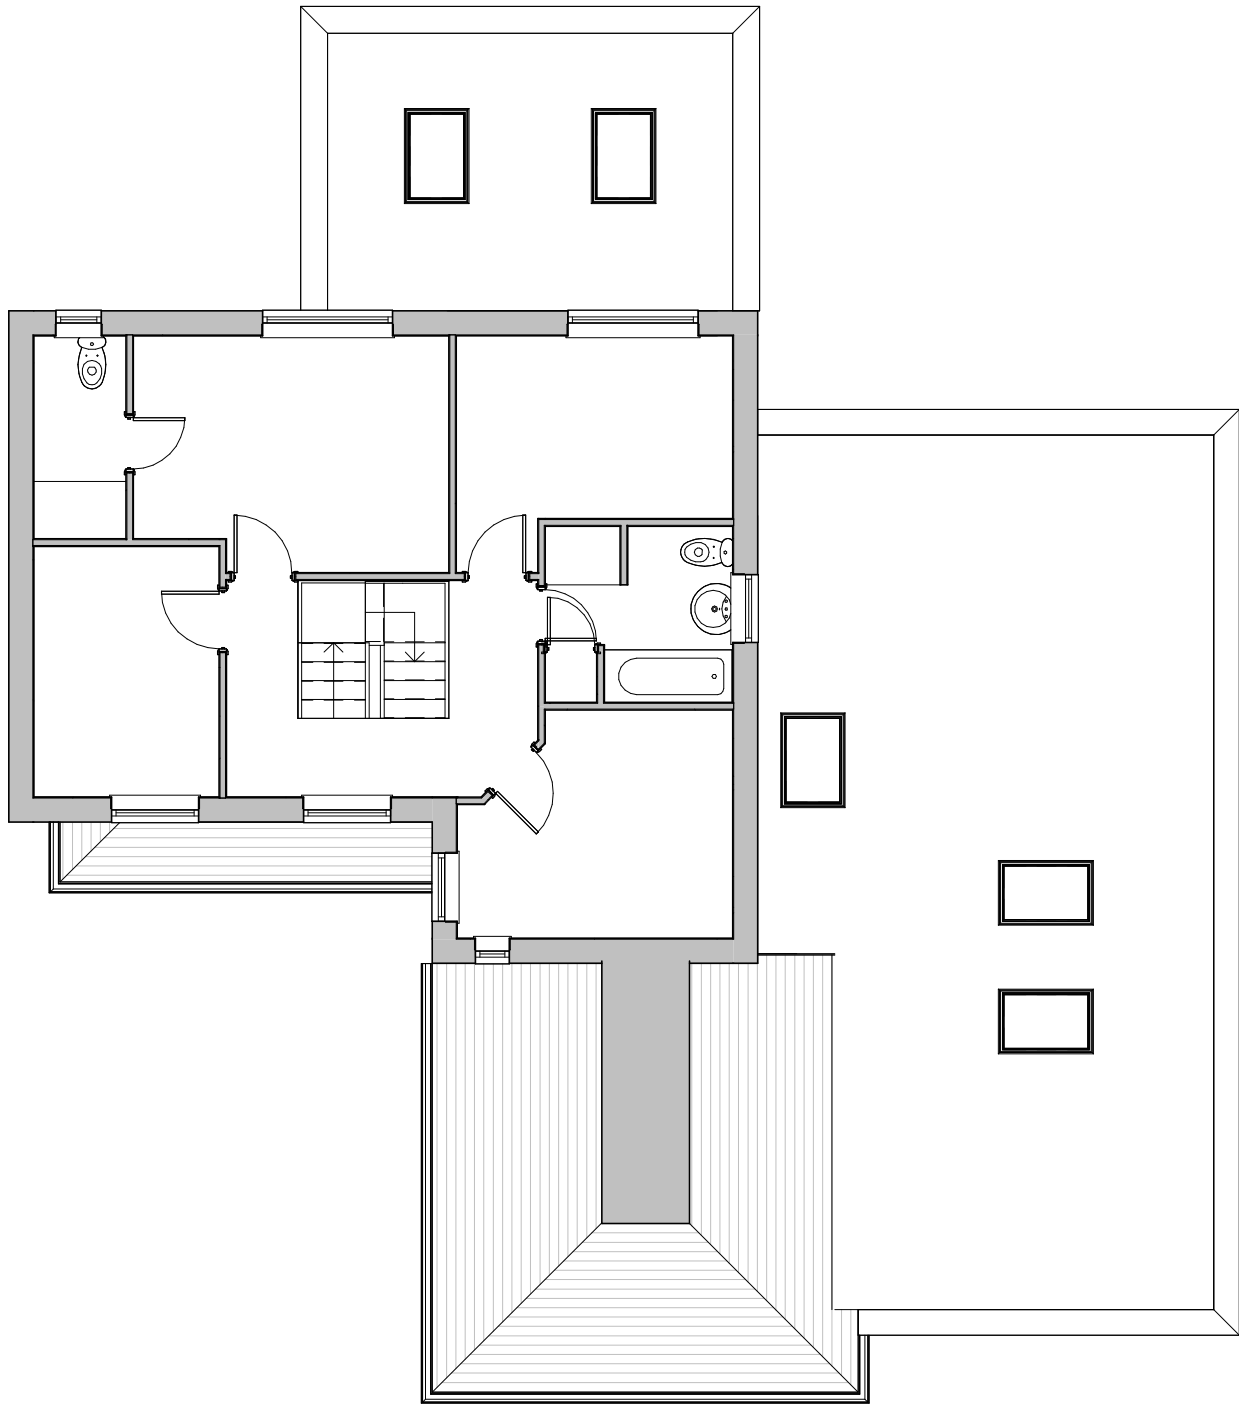

Date	Rev	Revision / author/ checker
23.01.23	J	Design revised following client discussions. JNBP
23.01.23	K	Updated following client discussions. JNBP
31.01.23	L	Porch removed following planning comments. JNBP
22.03.23	M	Porch added back in- Garage changed back to existing. JNBP

NOTES
The contractor is responsible for checking dimensions, tolerances and references. Verify any discrepancies with the architect before proceeding with the work.
Where an item is covered by drawings of different scales the larger scale drawing is to be worked to.
Construct to figured dimensions in all cases.

Purpose of Issue Planning

Project 10 Outram Way

Drawing Proposed Floor Plans

Drwg. no 283/210 **Rev** M

Drawn JNBP **Checked**

Scale 1 : 100@A3 **Date** 10/22/21