


HOWARD COTTAGE, WOODSEATS LANE, CHARLESWORTH, DERBYSHIRE, SK13 5DR

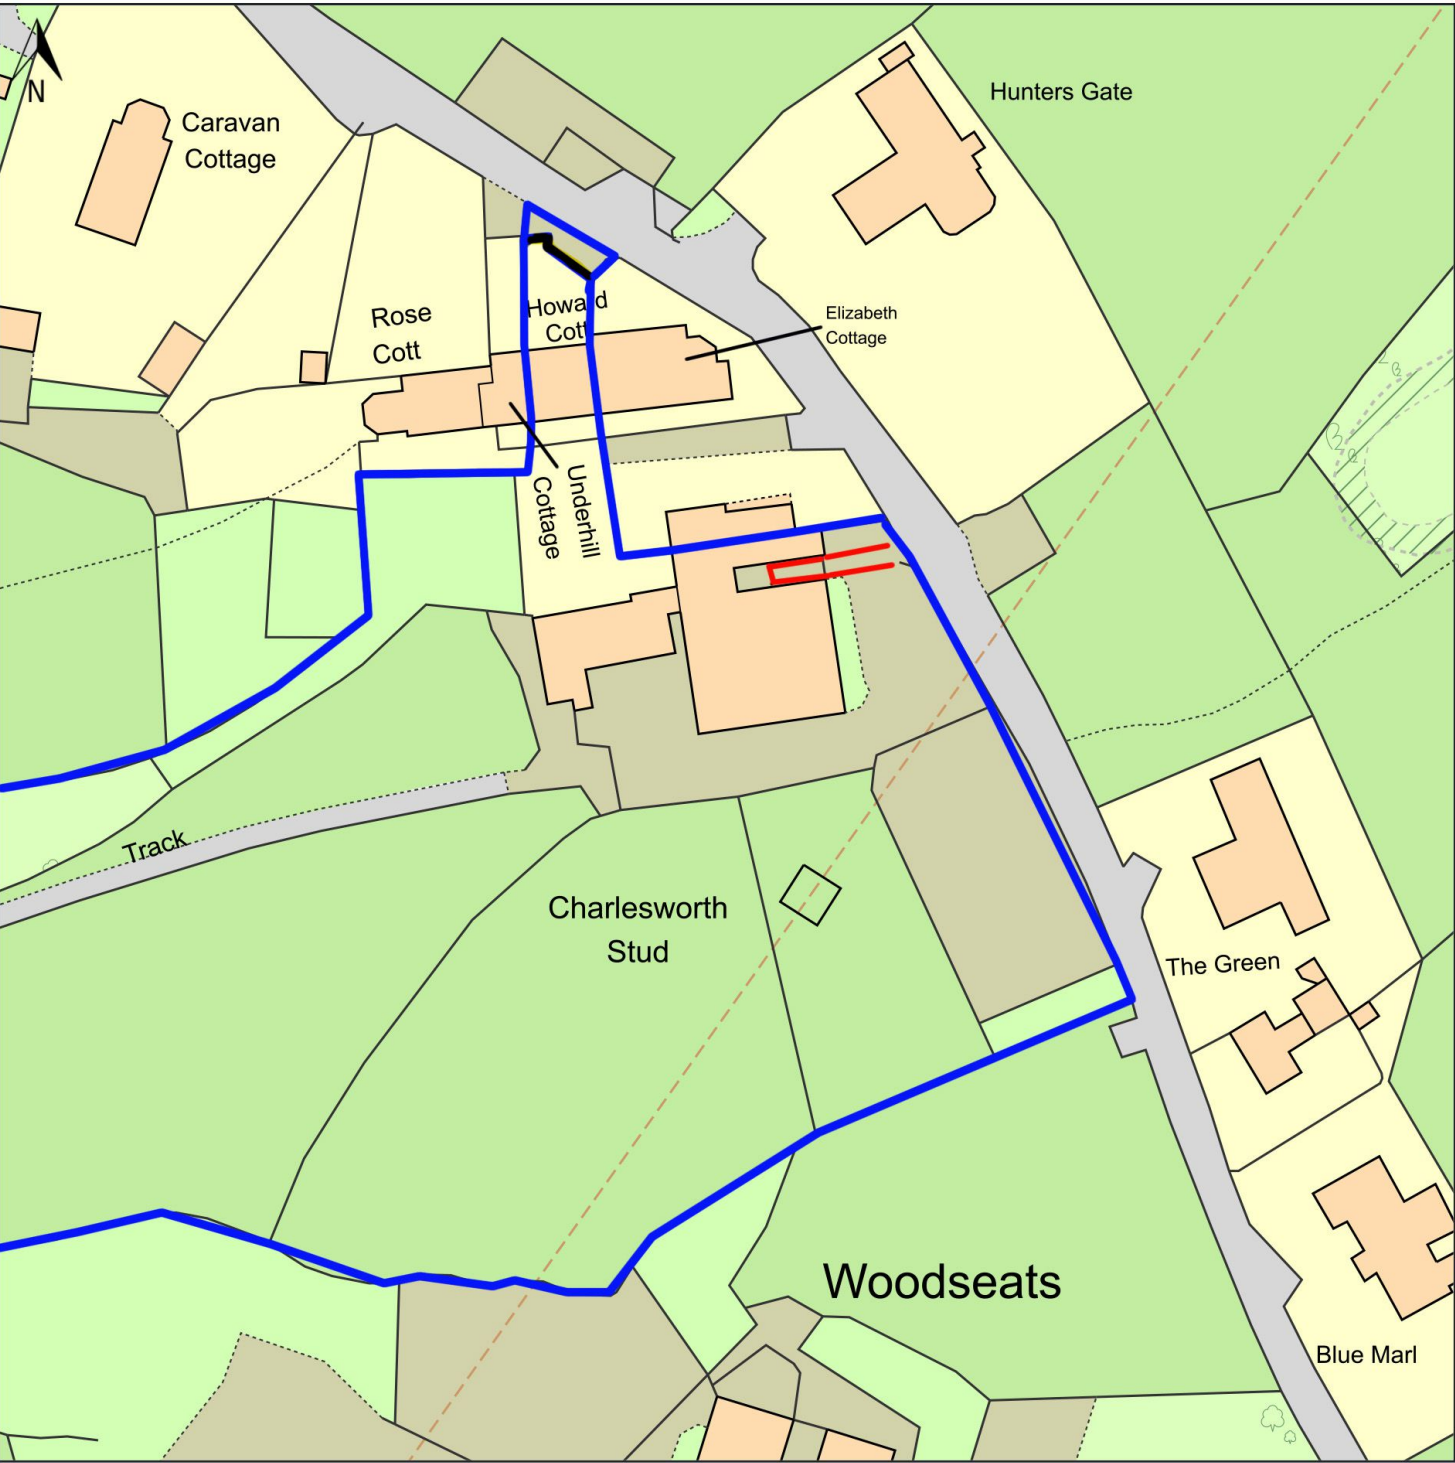

© Crown copyright and database rights, 2022. Ordnance Survey
0100031673 Created using Plans by emapsite.com

0m 20m 40m 60m 80m 100m

Scale: 1:1250 Paper Size: A4

Site Plan
R J Kearton - Retrospective planning for privacy screens at Charlesworth Stud
Woodseats Lane, Charlesworth

Notes:

