


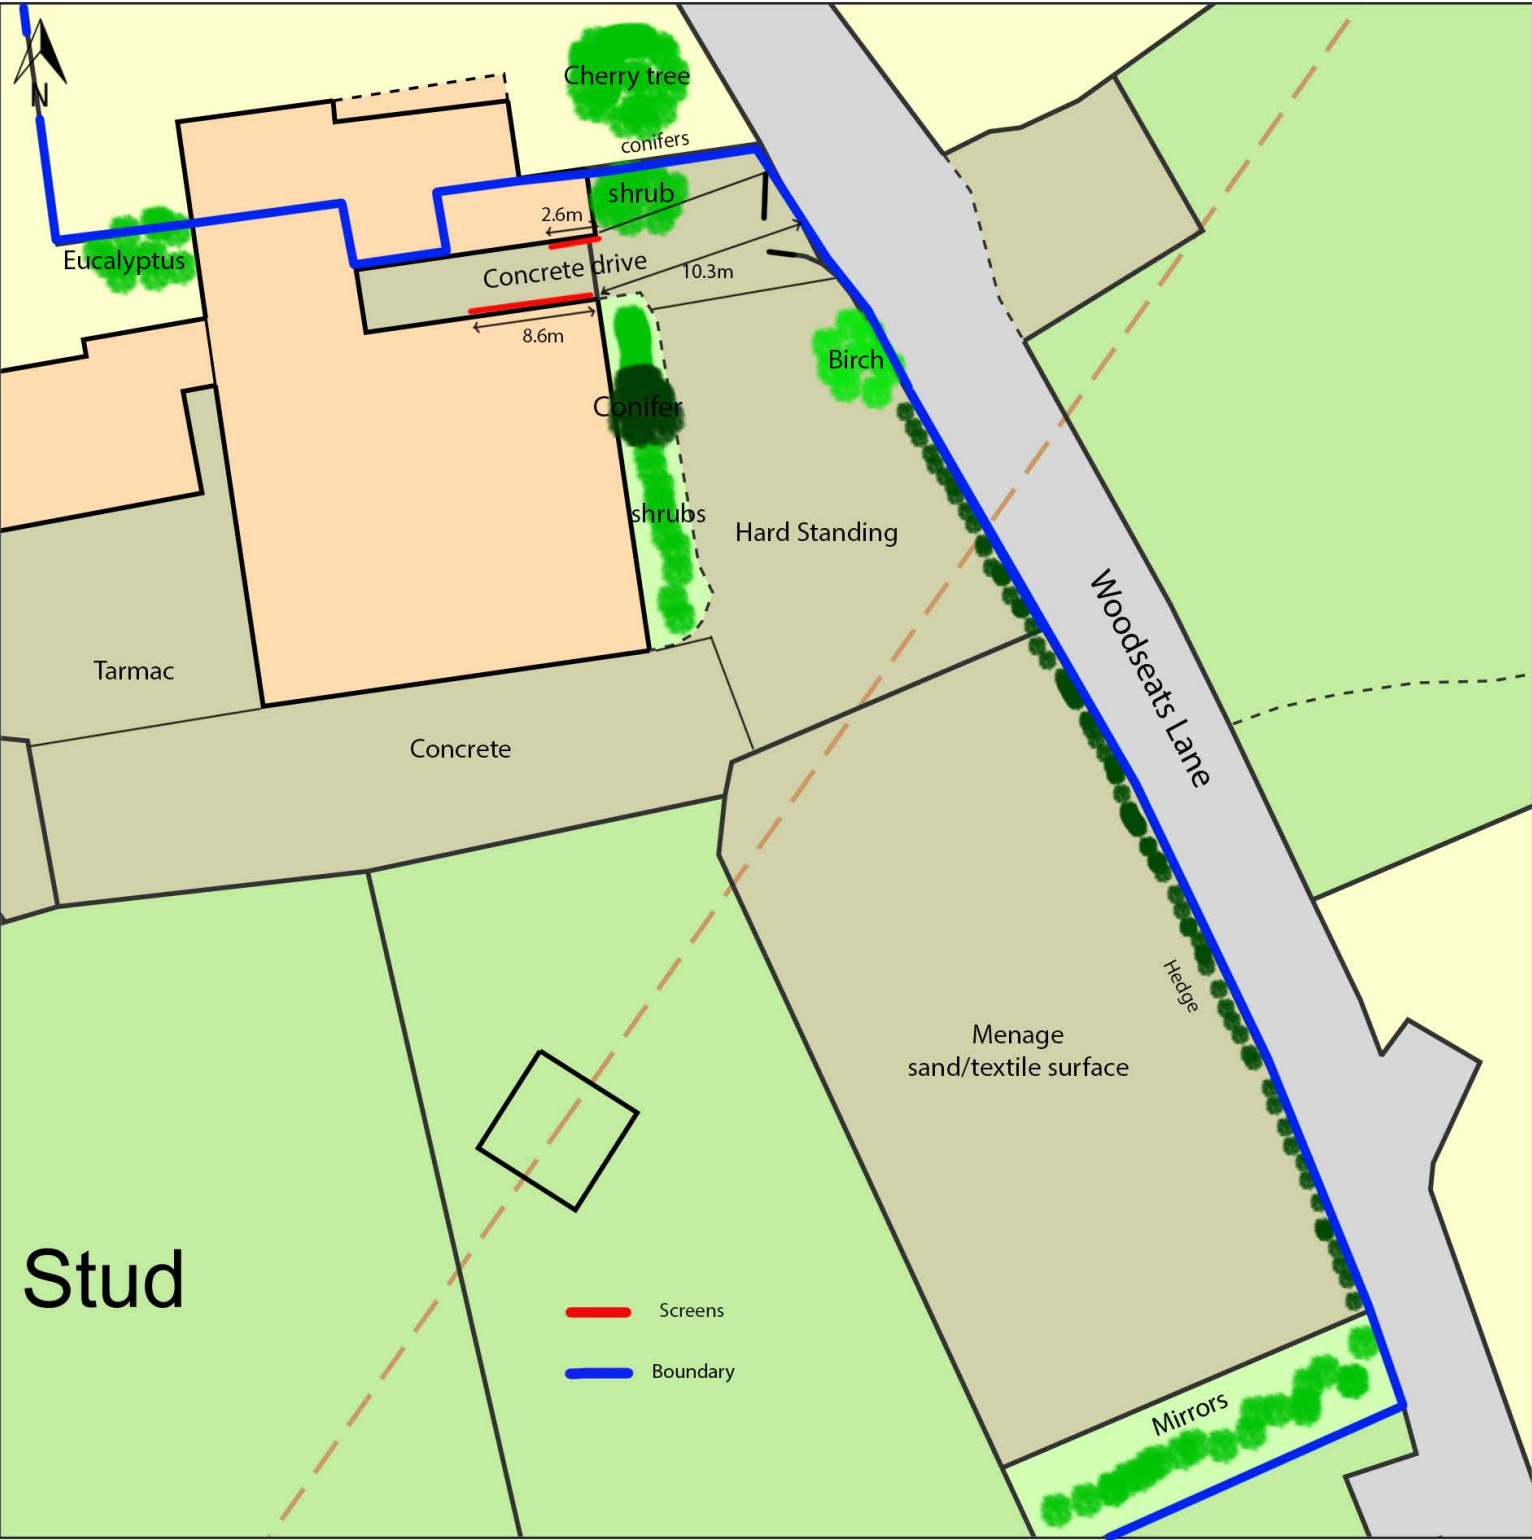

© Crown copyright and database rights, 2022. Ordnance Survey
0100031673 Created using Plans by emapsite.com

0m 5m 10m 15m 20m 25m 30m 35m 40m

Scale: 1:500 Paper Size: A4

Site Plan

R J Kearton - Retrospective planning for privacy screens at
Charlesworth Stud, Woodseats Lane, Charlesworth

Notes:

