




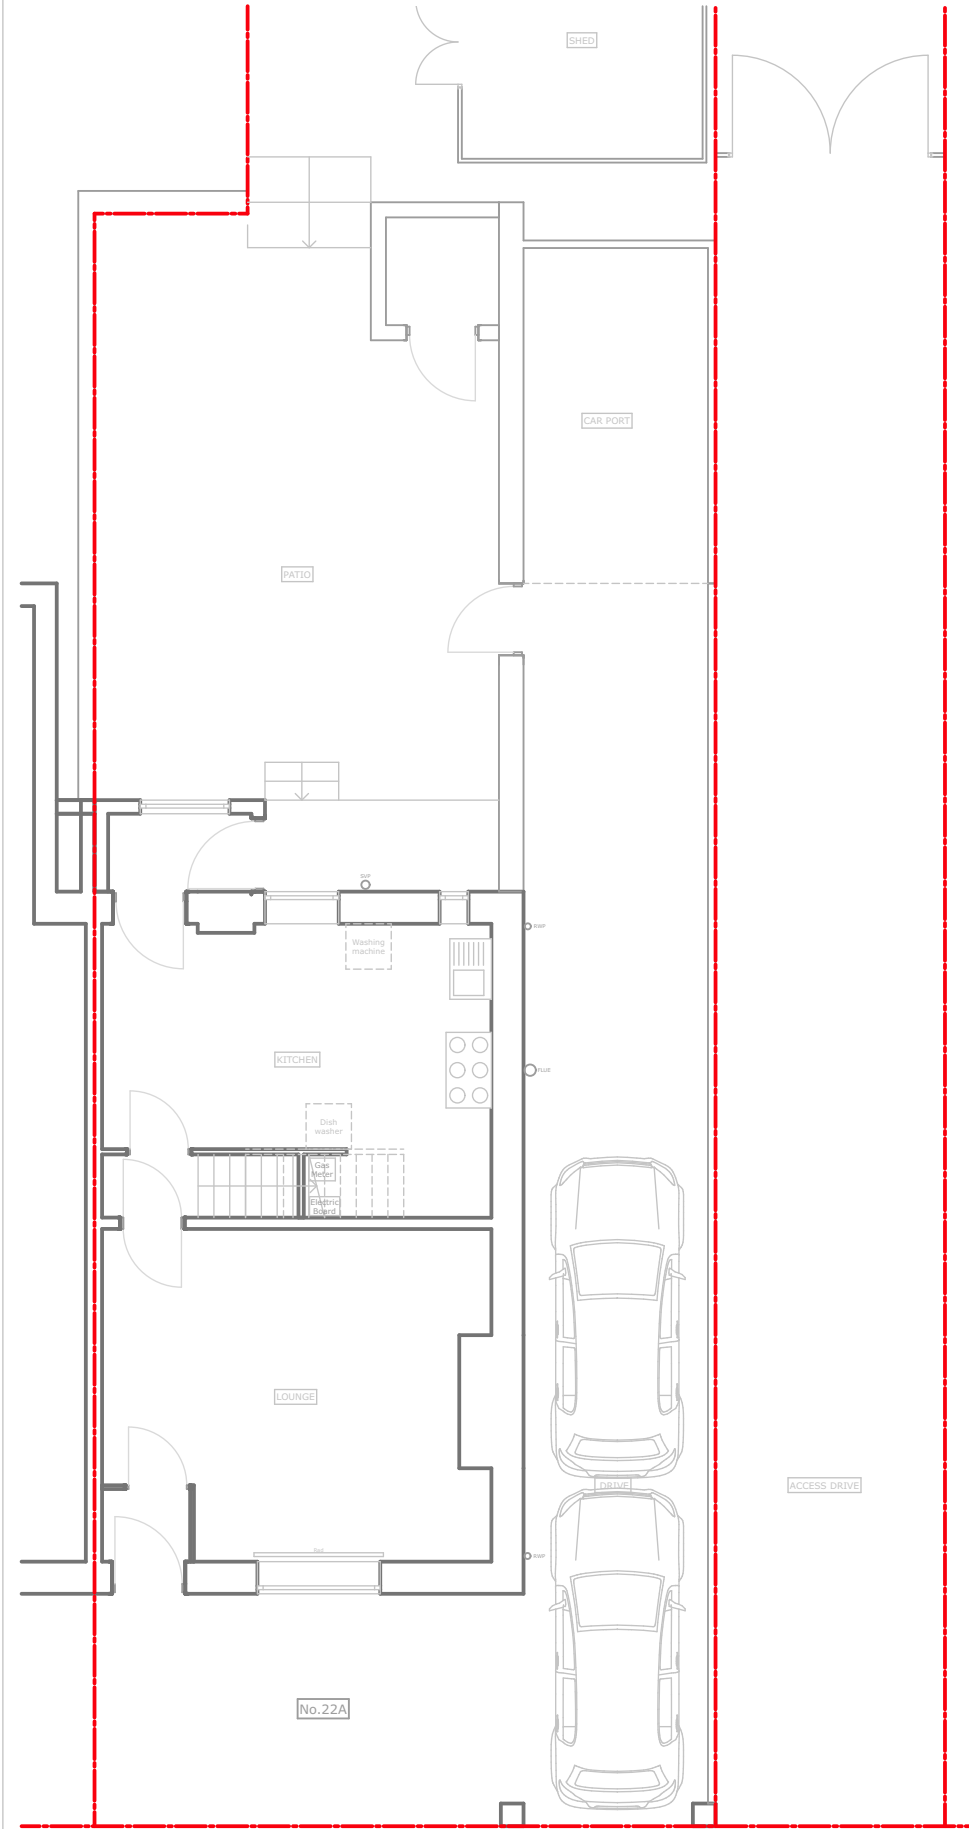


Ground Floor

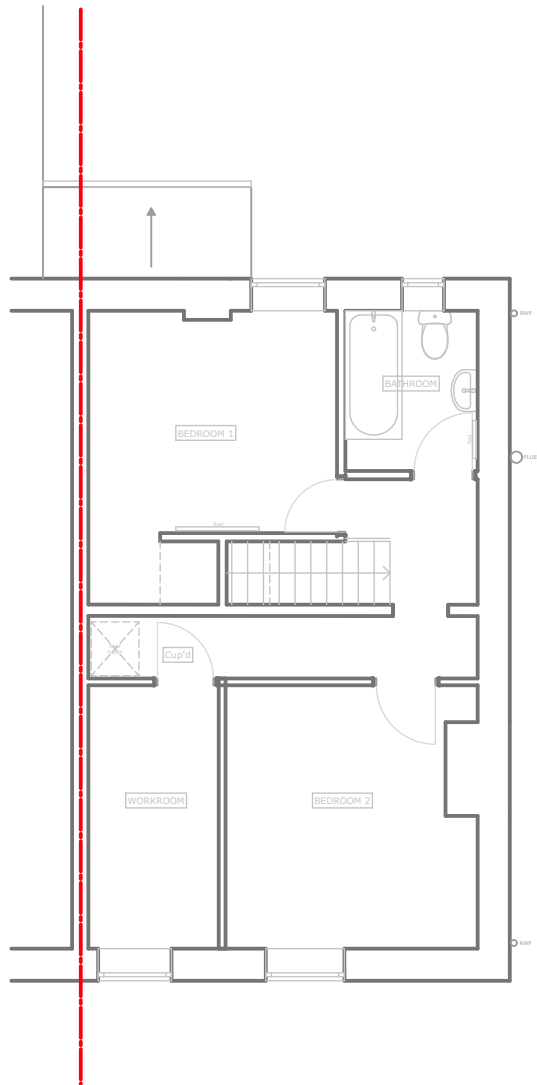

First Floor

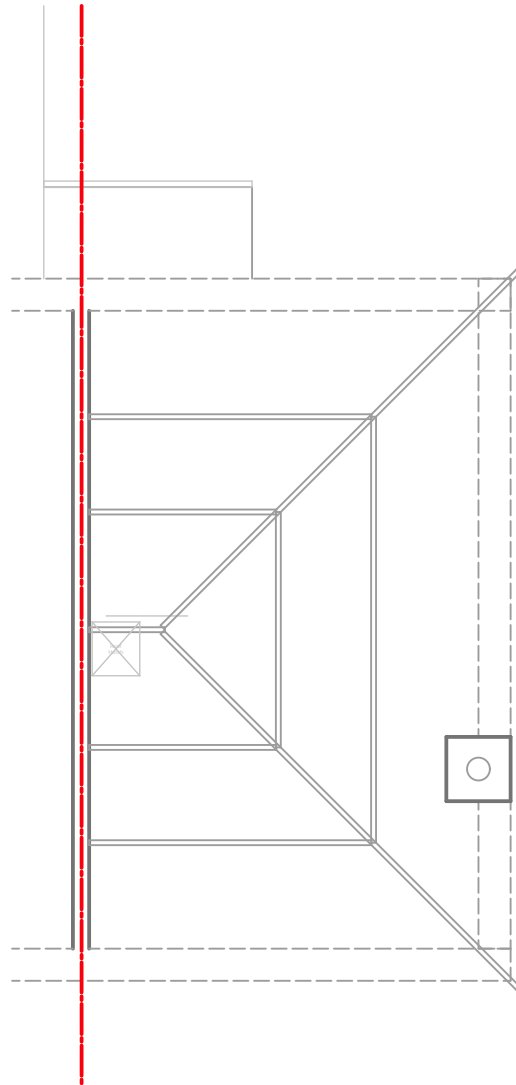

Loft Plan

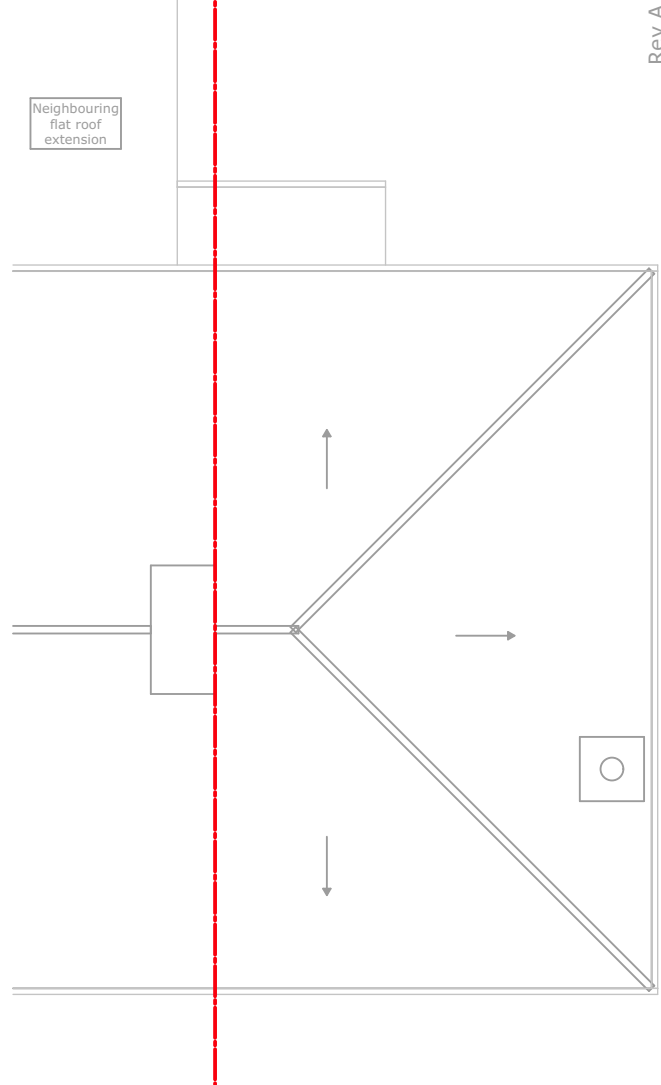

Roof Plan

Rev A - Position of chimney on party wall and south boundary line and garden wall position revised.

March 2023

|                               |                |
|-------------------------------|----------------|
| North:                        |                |
| Project Details:              | September 2022 |
| 2212 /G/002 Rev A             | Date: @ A3     |
| Existing Floor and Roof Plans | 1:100          |
| Drg No:                       | Scale:         |

RWarchitects

Rob Westbrook Architects Ltd  
28 Alsfield Way, New Mills, High peak SK22 3DD  
Tel: 07944 207036  
E: rob@robwestbrookarchitects.com  
W: www.robwestbrookarchitects.com