



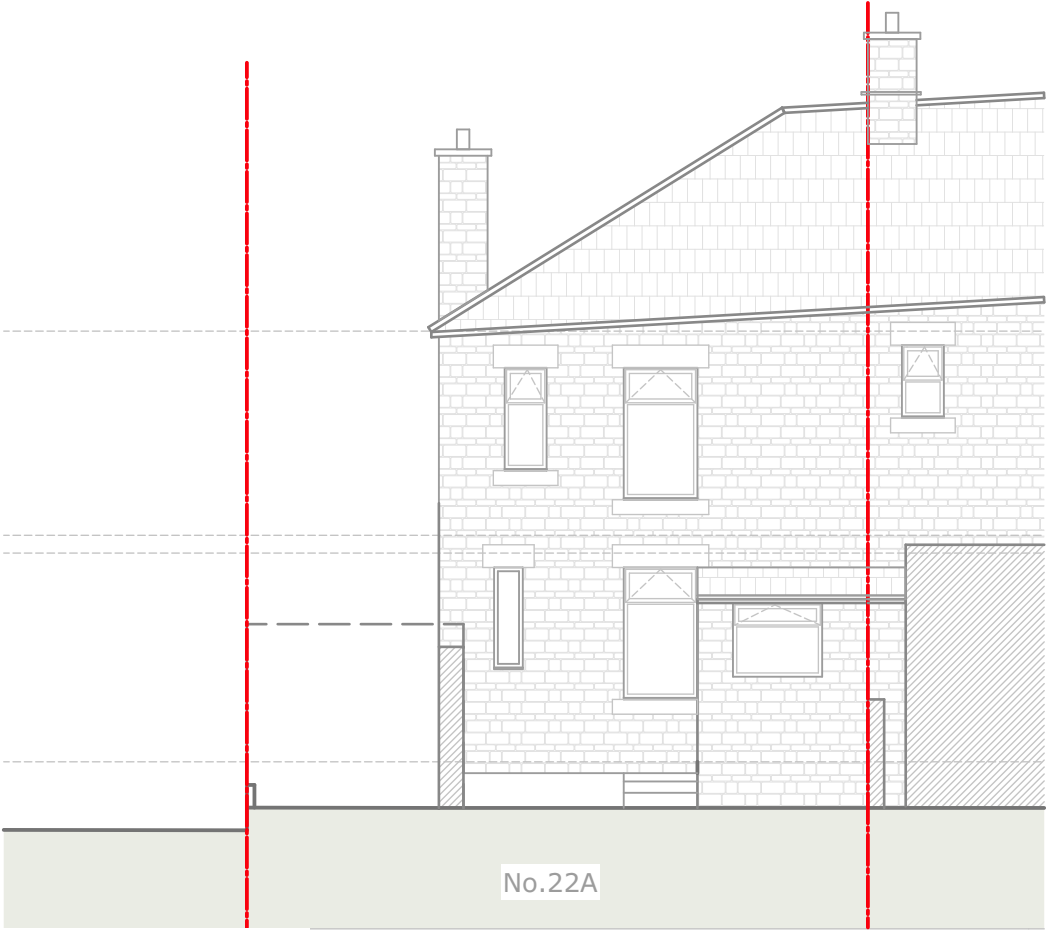

East Elevation

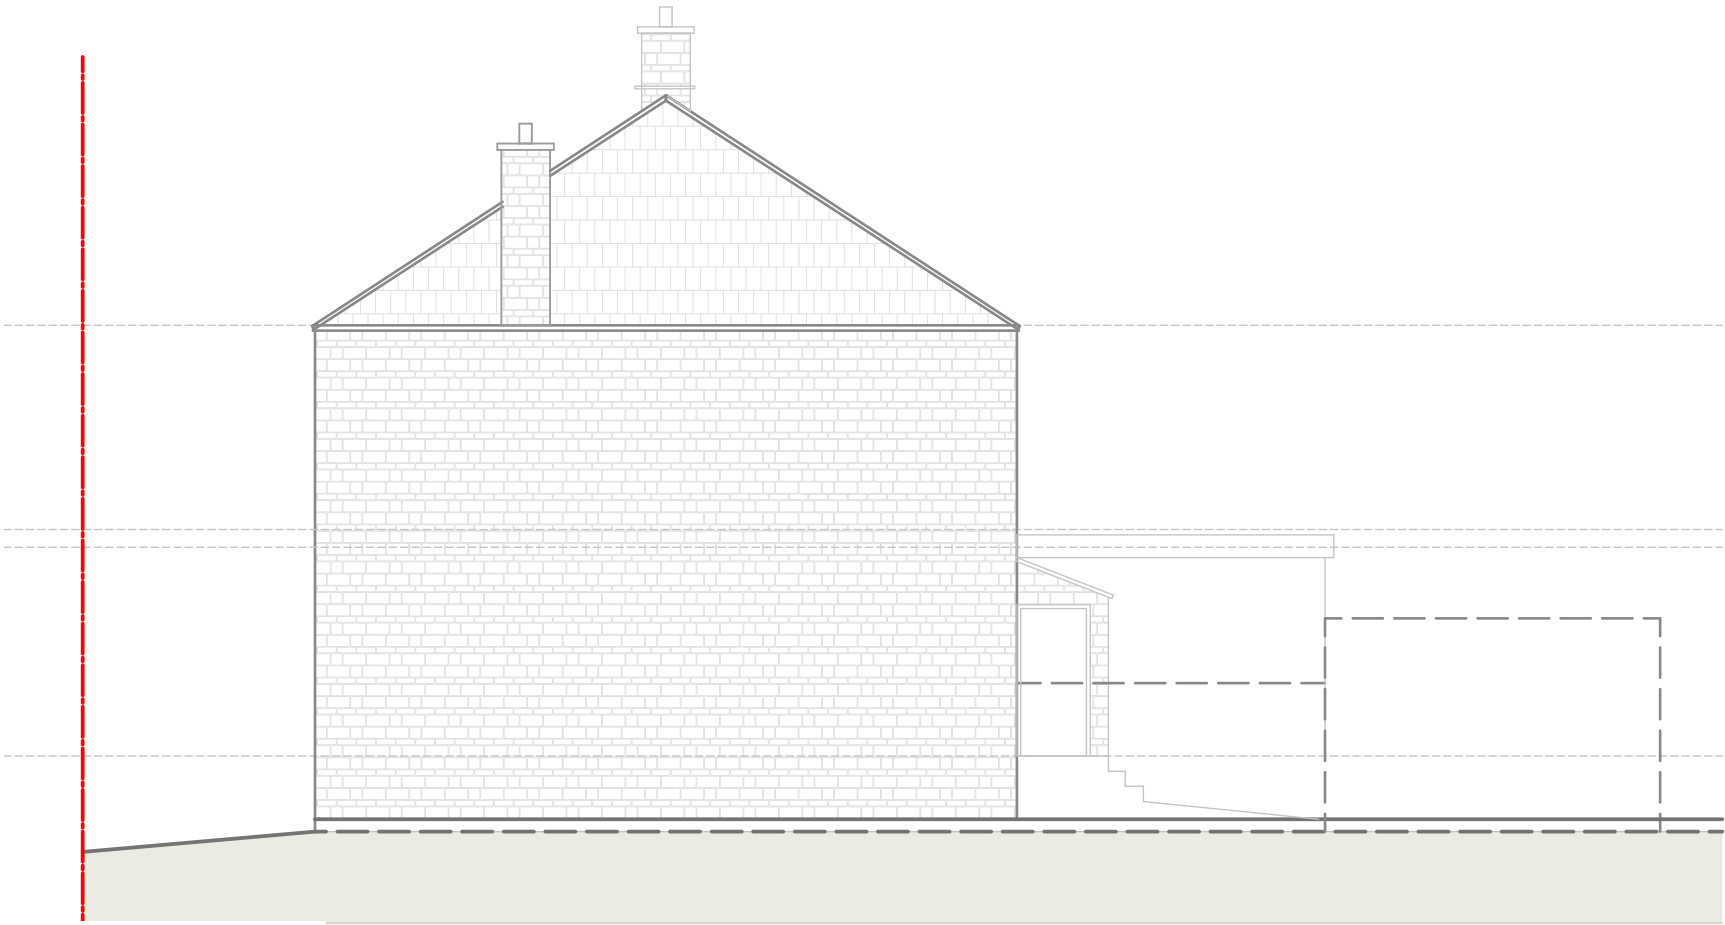

West Elevation



North Elevation

March 2023

Rev A - Position of chimney on party wall and south boundary line and garden wall position revised.



North:

September 2022

Date:

@ A3

1:100

Scale:

Existing Elevations

Title:

2212 /G/003 Rev A

Drg No:

RWarchitects

Rob Westbrook Architects Ltd
28 Alsfeld Way, New Mills, High peak SK22 3DD
Tel: 07944 207036
E: rob@robwestbrookarchitects.com
W: www.robwestbrookarchitects.com