


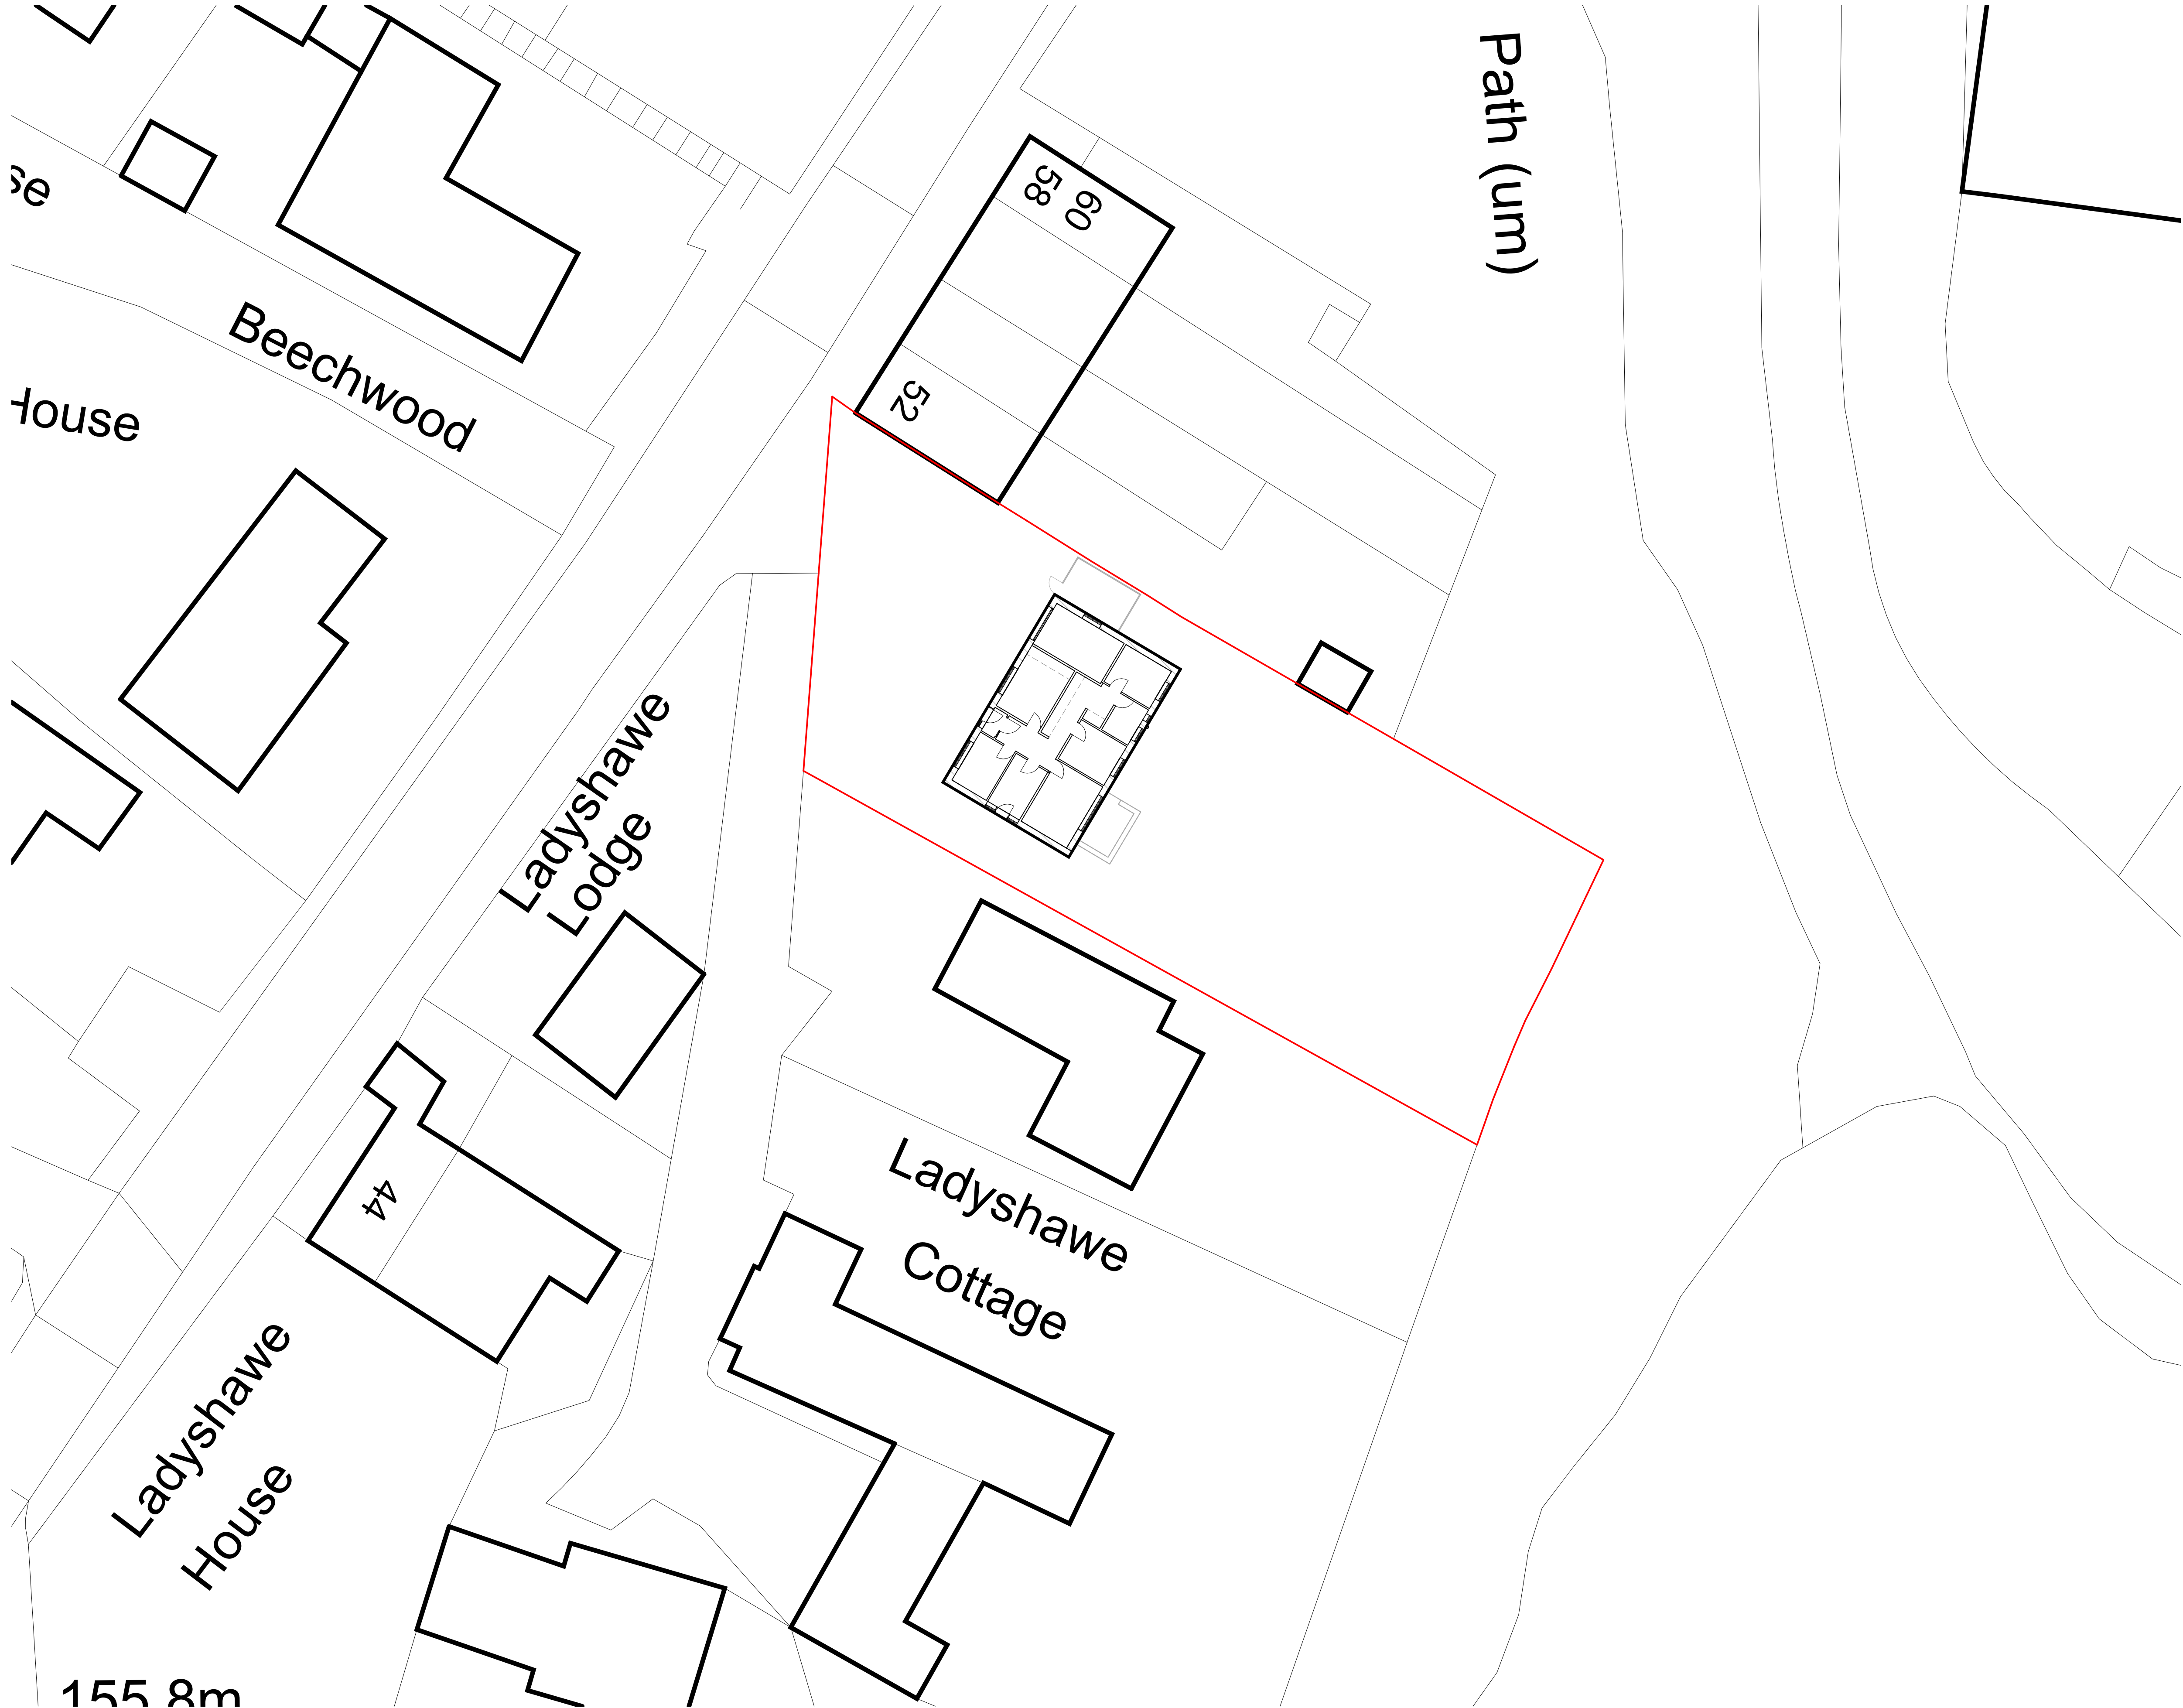

Existing Site Plan
1 : 200


Responsibility is not accepted for errors made by others in scaling from this drawing.
All construction information should be taken from figured dimensions only.

GENERAL NOTES

- All dimensions indicative as surveyed on site.
- Contractor to verify site dimensions, ownership boundary and services before commencing works.

DRAWING KEY

Site Boundary

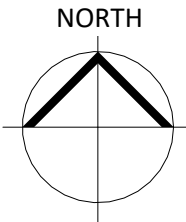

S4 PL01 24/03/23 Stage 3 Drawing Issue
S4 P01 17/01/23 Stage 1 Drawing Issue

STATUS	REV	DATE	DESCRIPTION	REVISED BY
CLIENT				PS
Ita Kelly & Matt Biglin				CHECKED BY
				SH
				ORIGINATOR NO
				00014

CONSULTANT
studio pesa
www.studiopesa.co.uk © studio pesa LLP 2021
PROJECT
50 Bridge Street
New Mills, High Peak, SK22 4DJ

DRAWING TITLE
Existing Site Plan

STATUS CODE	SCALE
S4 : Suitable for stage approval	As indicated@A1
DRAWING USAGE: EXISTING	
PROJECT - ORIGINATOR - VOLUME - LEVEL - TYPE - ROLE - NUMBER	STATUS _ REVISION _ CLASS
00014-SP-XX-XX-DR-A-10002	S4_PL01_XXXX