




Existing Ground Floor General Arrangement Plan
1 : 50

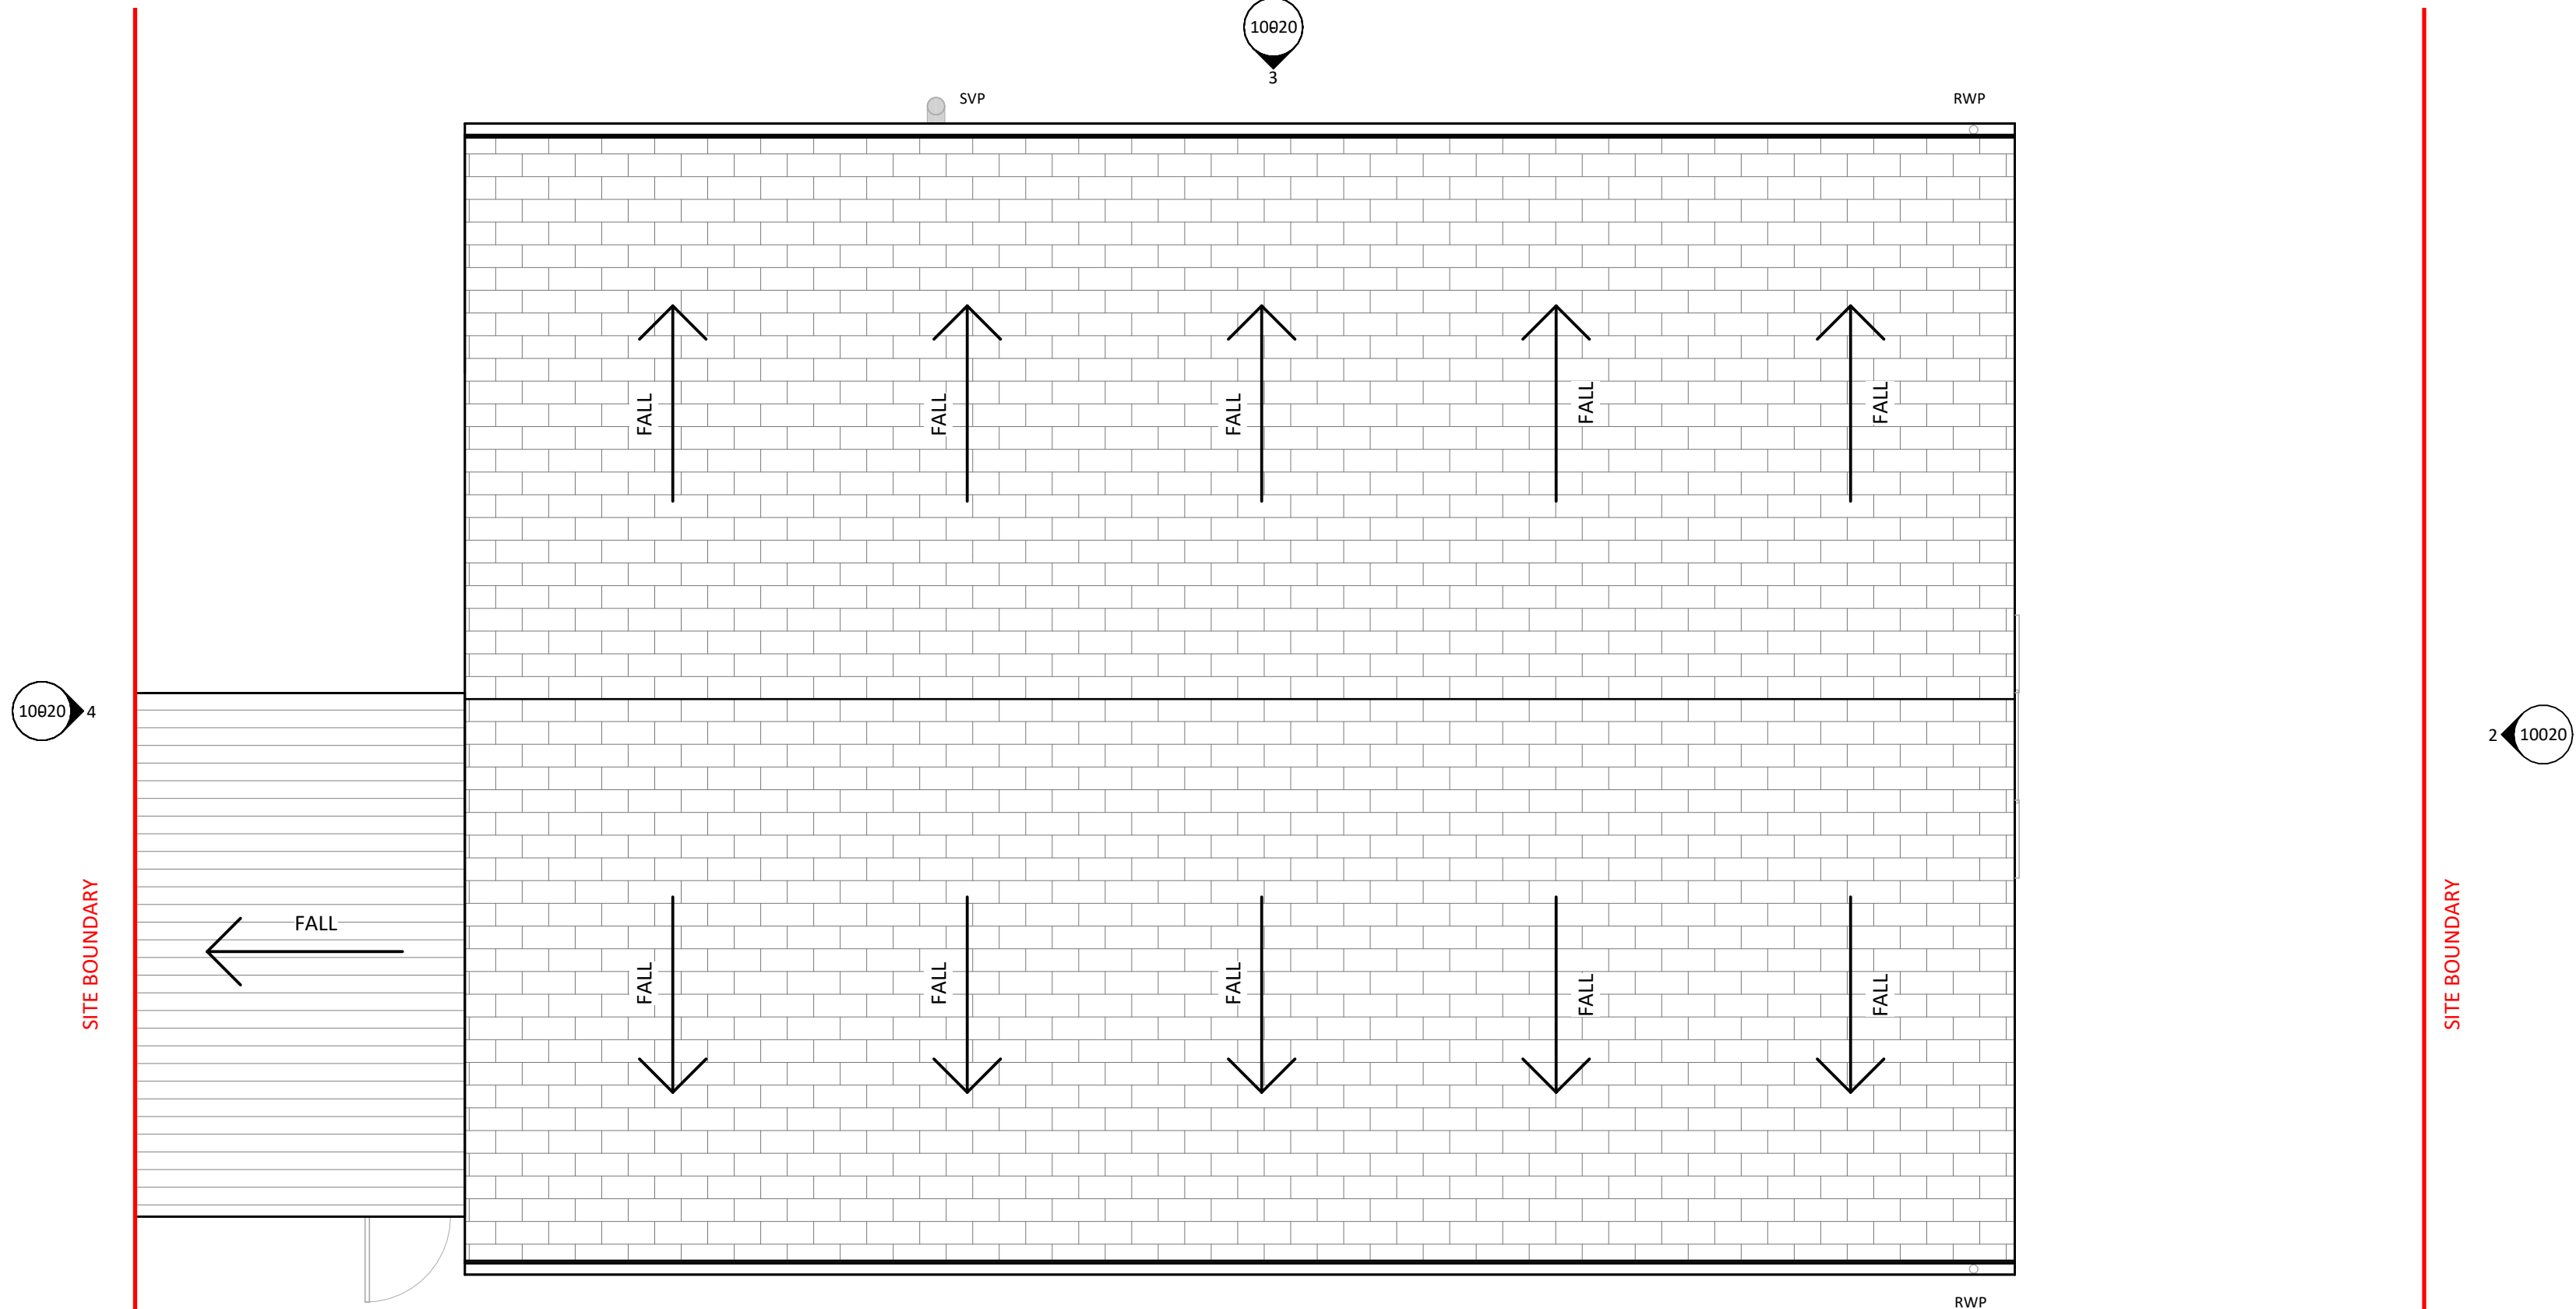

Existing Roof Plan
1 : 50


Responsibility is not accepted for errors made by others in scaling from this drawing.
All construction information should be taken from figured dimensions only.

GENERAL NOTES

- All dimensions indicative as surveyed on site.
- Contractor to verify site dimensions, ownership boundary and services before commencing works.

DRAWING KEY

- Site Boundary
- Existing building elements
- Area of demolition
- Line of existing below ground drainage (assumed). Contractor to confirm position.
- RWP Rainwater pipe (existing)
- SVP Soil vent pipe (existing)
- G Gully (existing)
- MH Manhole (existing)

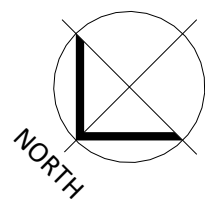

S4	PL01	24/03/23	Stage 3 Drawing Issue
S4	P01	17/01/23	Stage 1 Drawing Issue
STATUS	REV	DATE	DESCRIPTION
CLIENT			REVISED BY PS
Ita Kelly & Matt Biglin			CHECKED BY SH
			ORIGINATOR NO 00014

CONSULTANT
studio pesa
www.studiopesa.co.uk © studio pesa LLP 2021
PROJECT
50 Bridge Street
New Mills, High Peak, SK22 4DJ

DRAWING TITLE
Existing General Arrangement Plans

STATUS CODE	SCALE
S4 : Suitable for stage approval	As indicated@A1
DRAWING USAGE: <i>EXISTING</i>	
PROJECT - ORIGINATOR - VOLUME - LEVEL - TYPE - ROLE - NUMBER	STATUS _ REVISION _ CLASS
00014-SP-XX-XX-DR-A-10010	S4_PL01_XXXX