




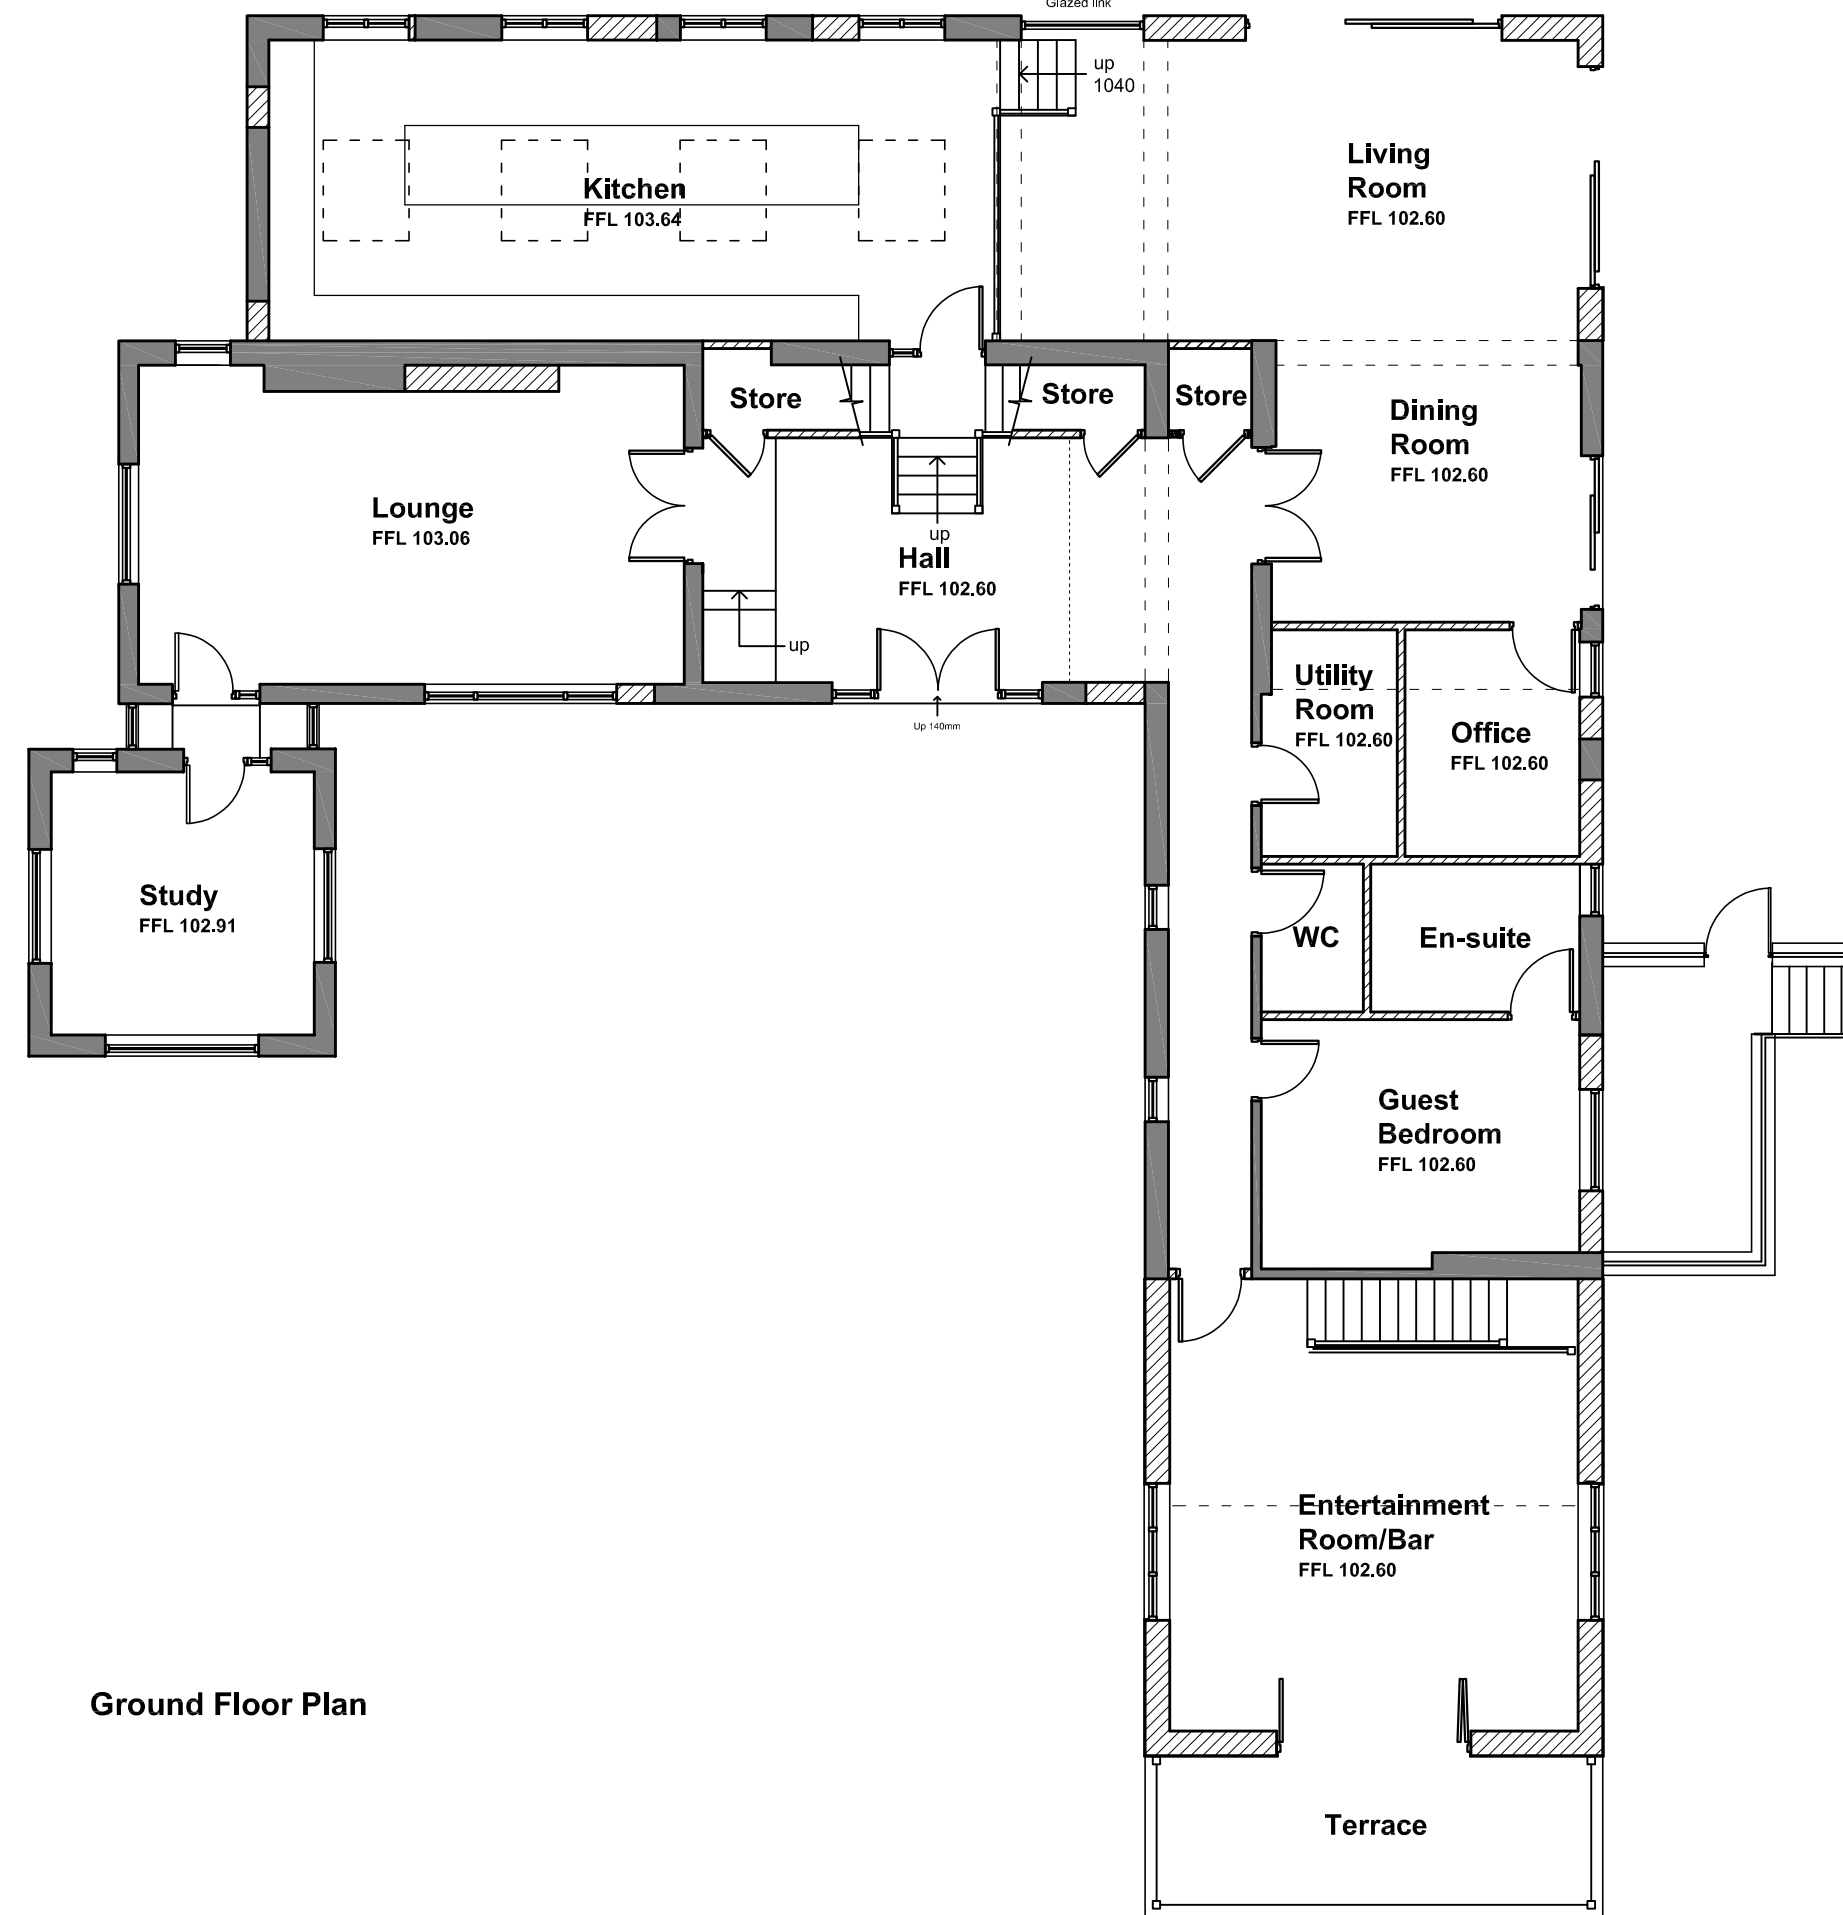

Ground Floor Plan

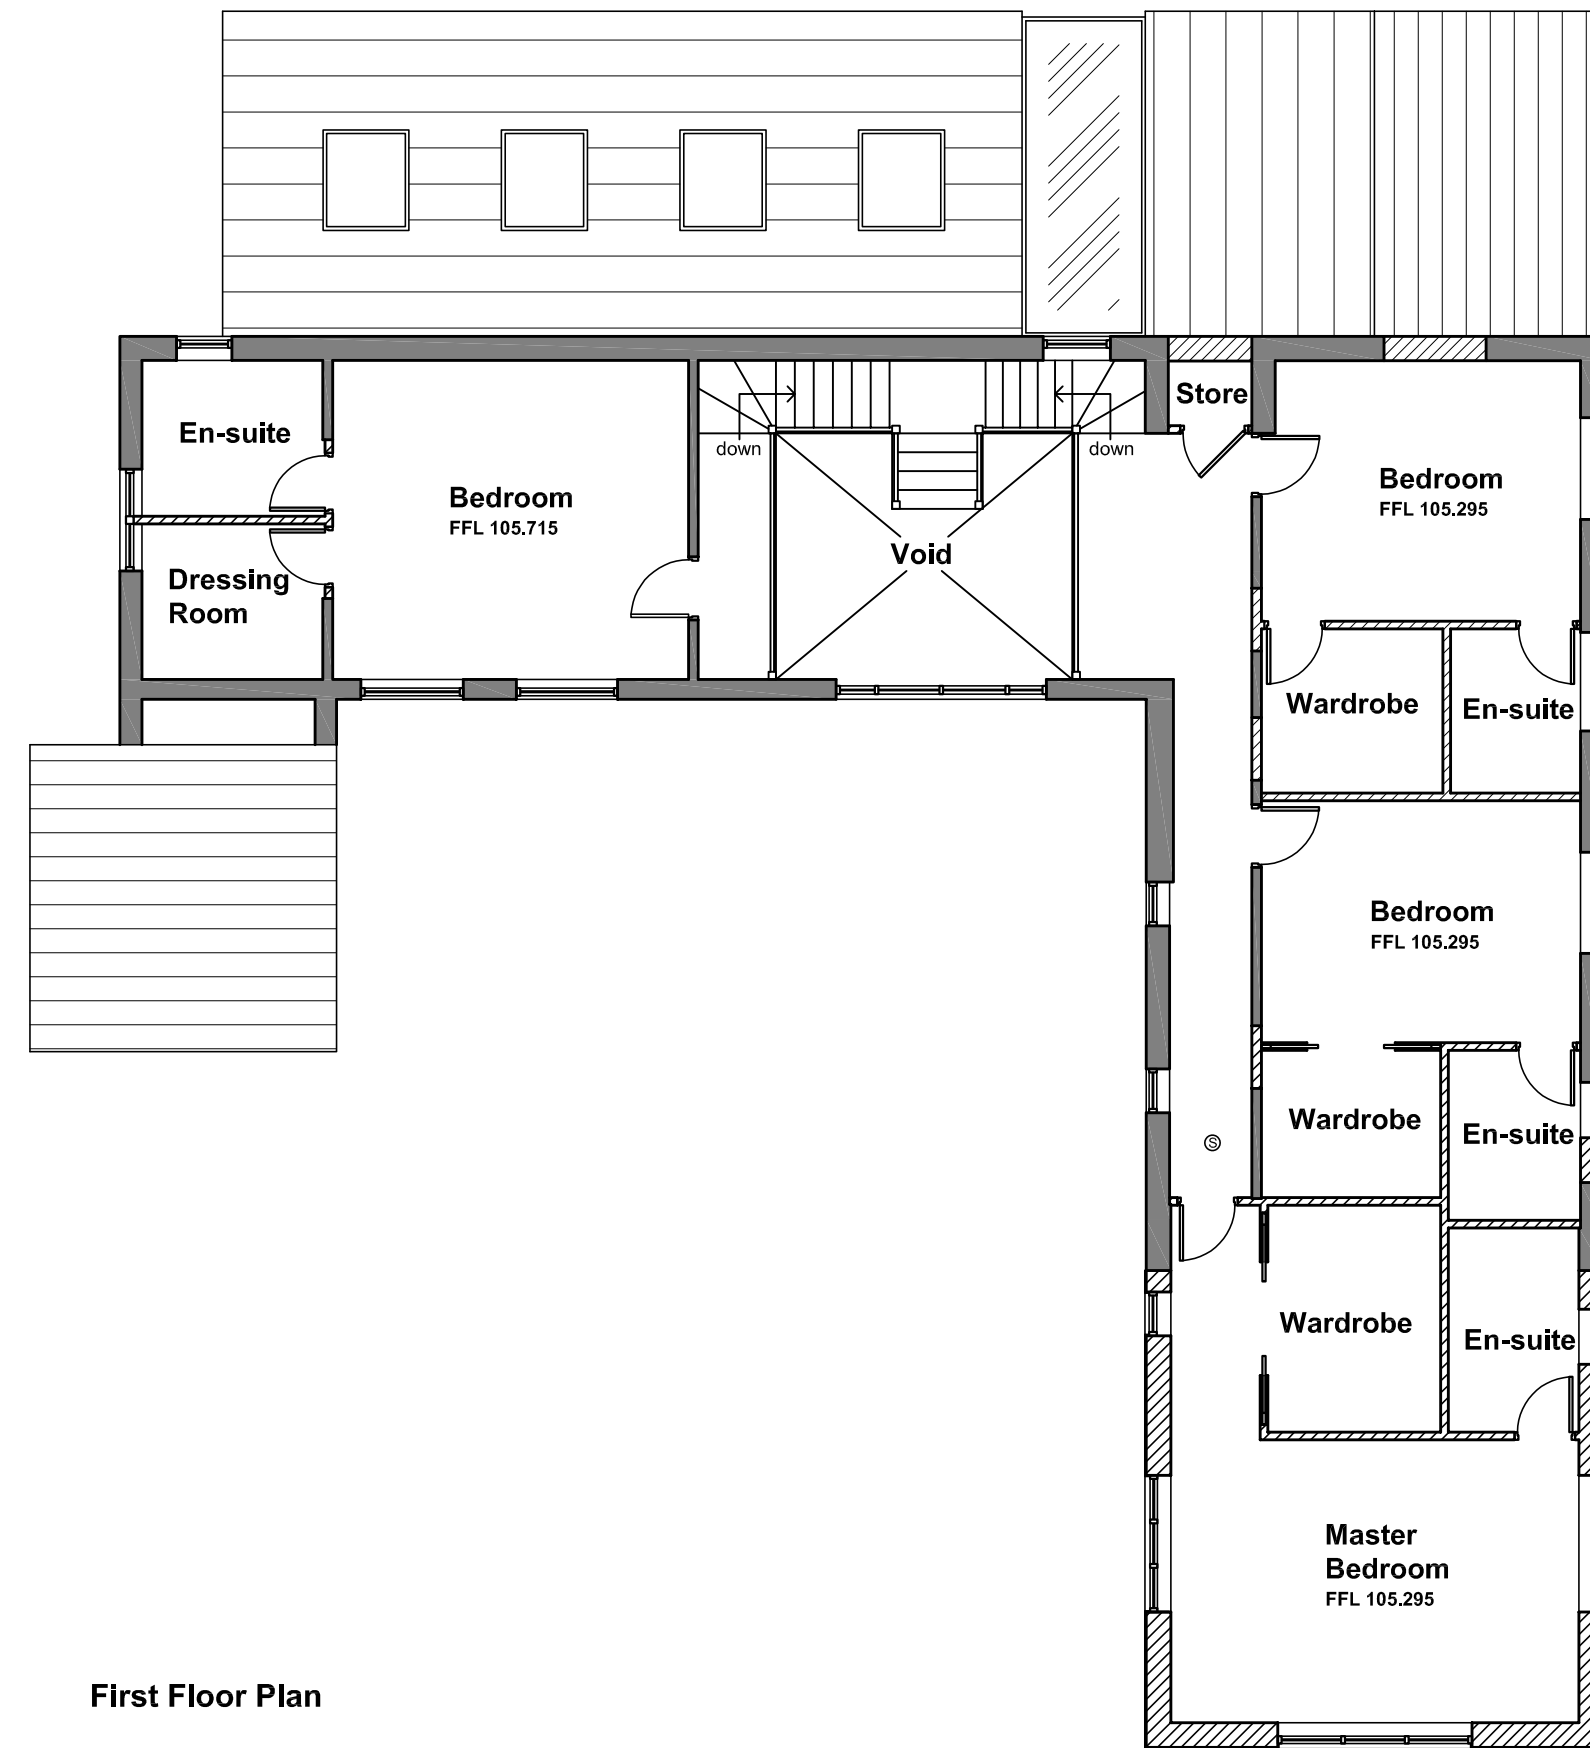


First Floor Plan

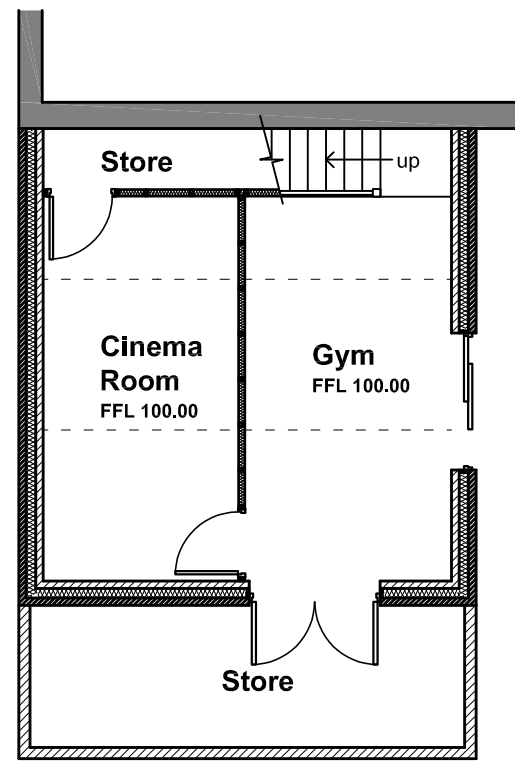


Lower Ground Floor Plan




Front Elevation (South West)

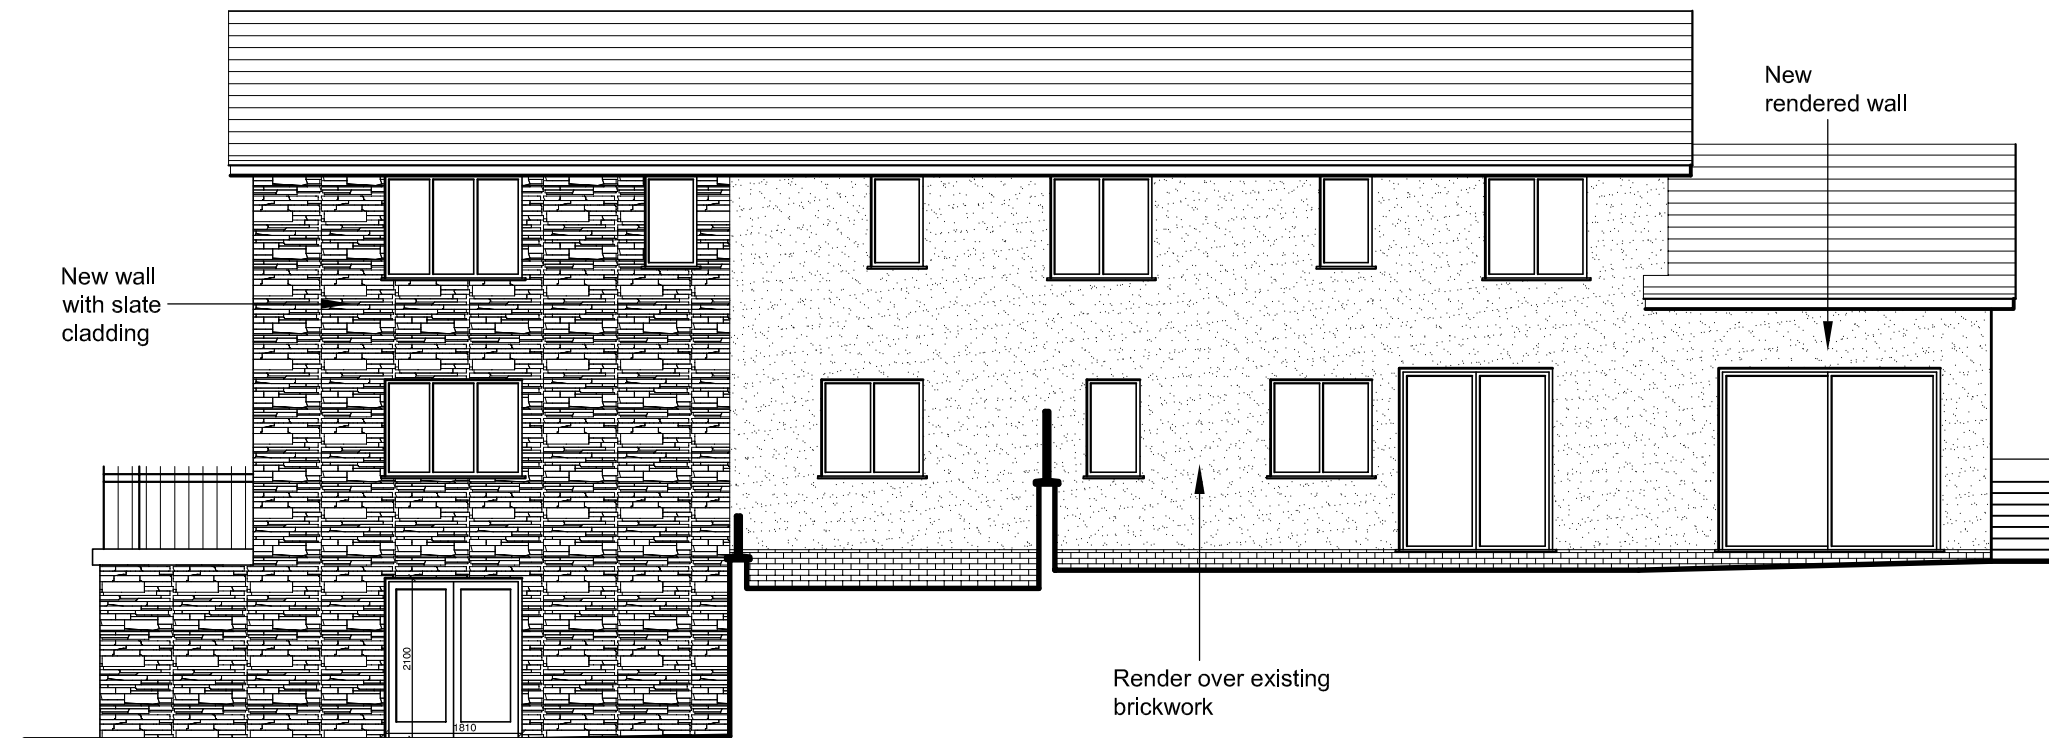


Side Elevation (South East)

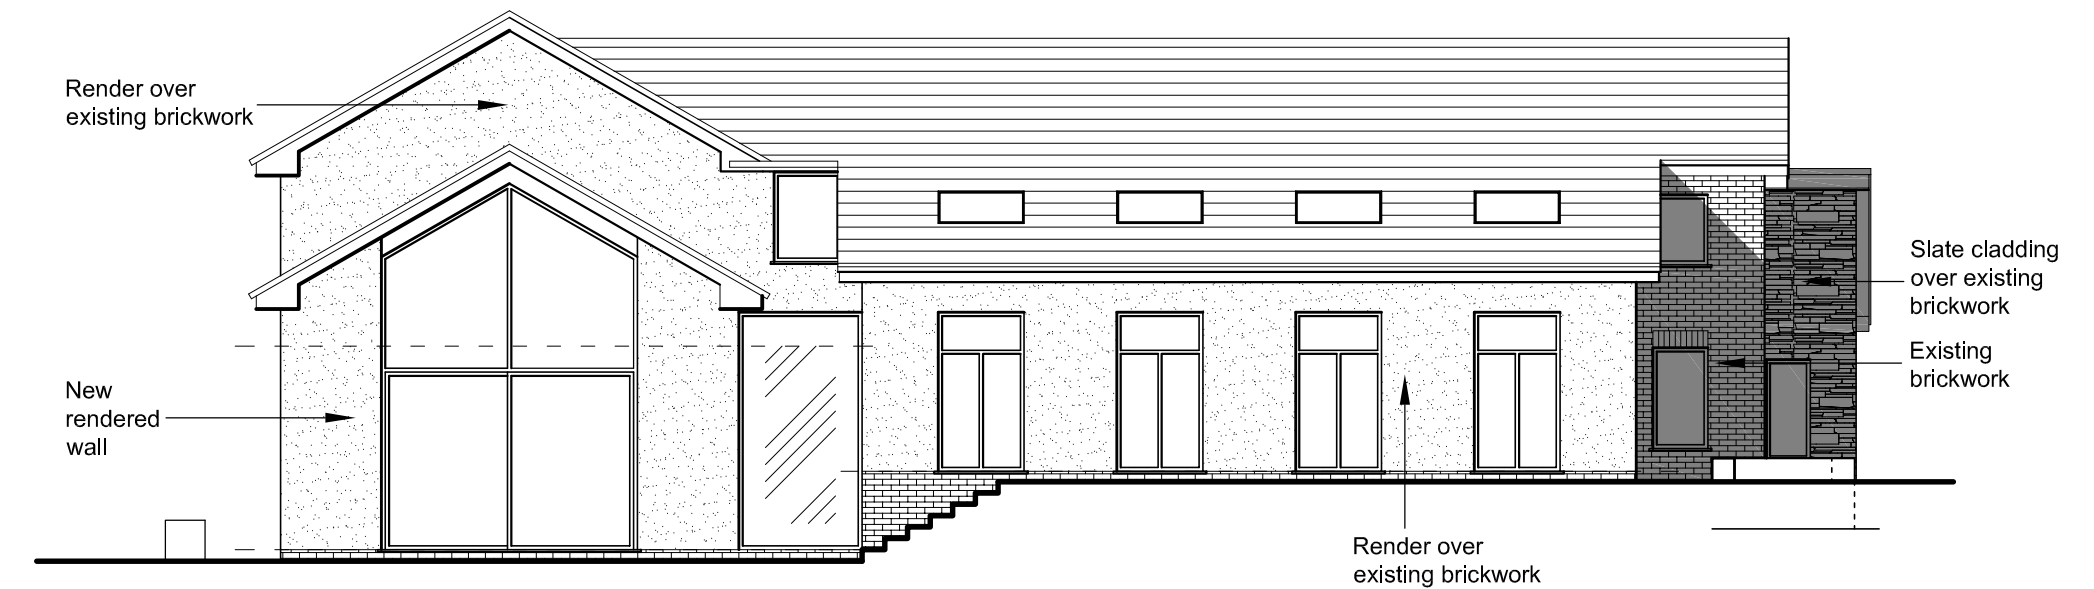


Rear Elevation (North East)

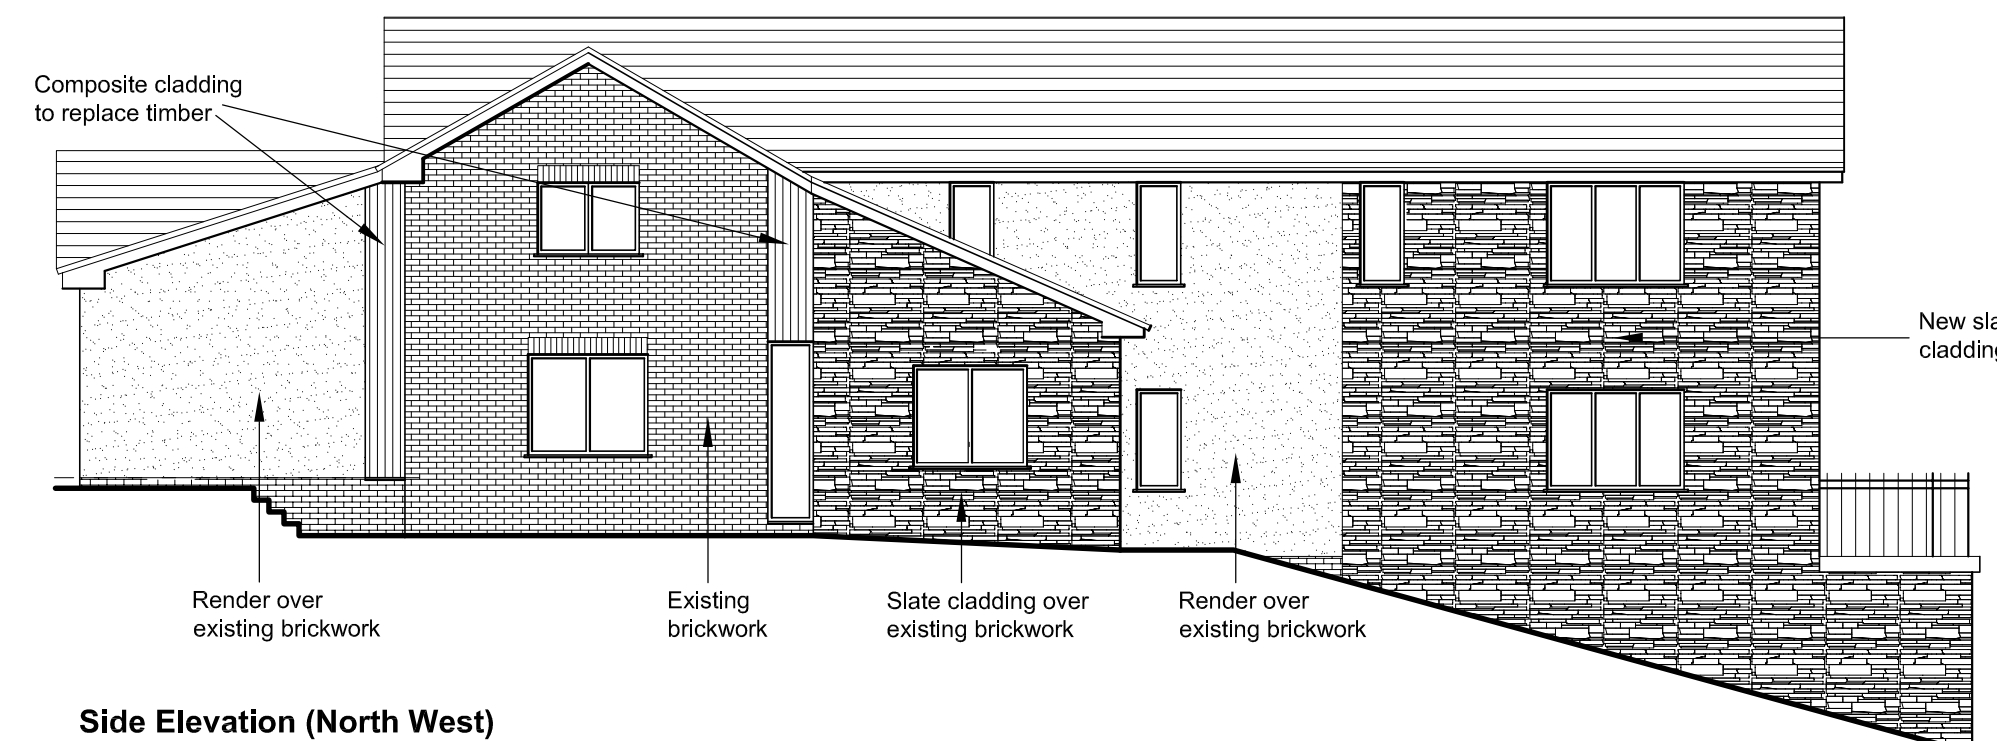


Side Elevation (North West)

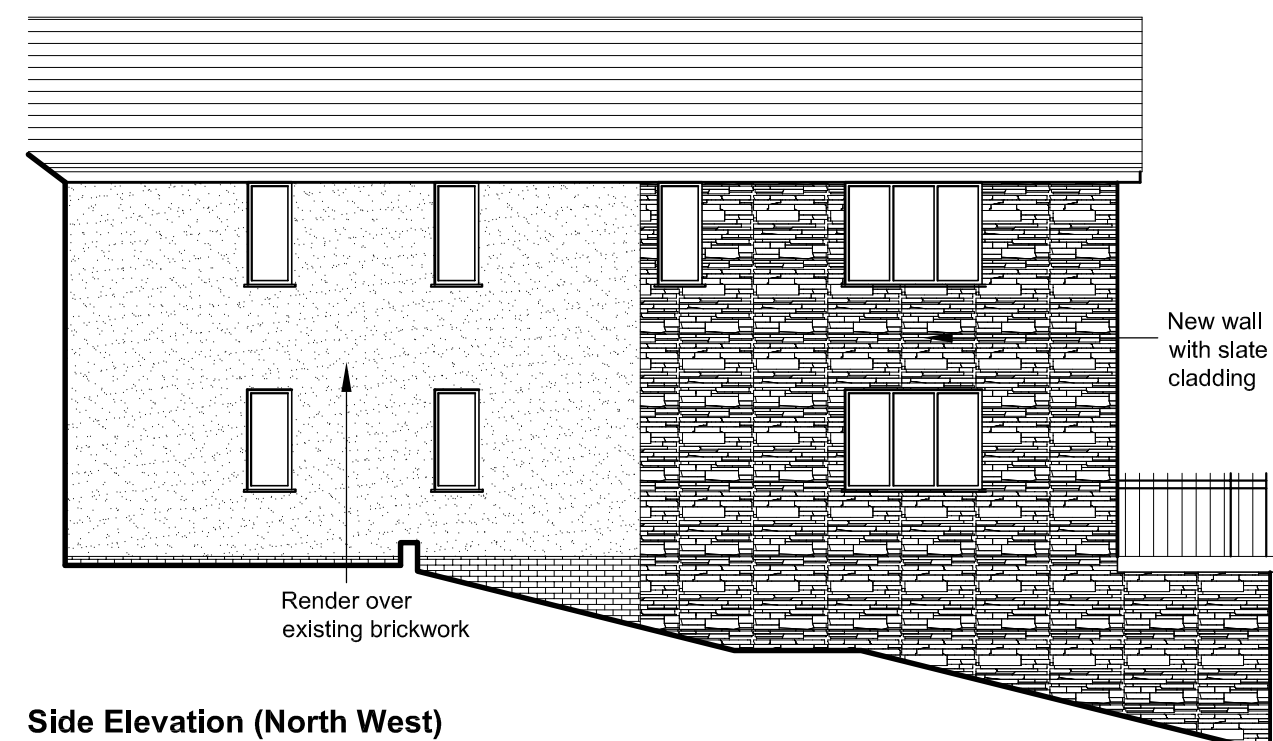


Side Elevation (North West)

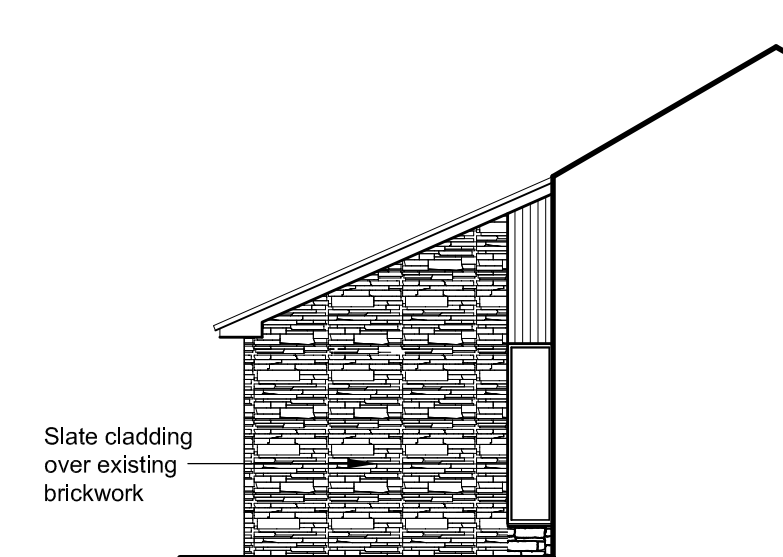

Side Elevation (South East)

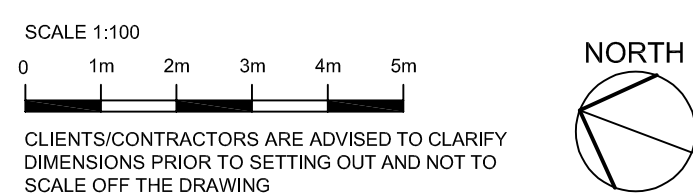

Revision C 28.03.2023 External materials and window openings amended.

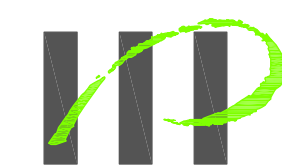

HIGH PEAK ARCHITECTS LTD

2nd Floor, Wharf House, Wharf Road, Whaley Bridge, High Peak, Derbyshire SK23 7AD
Tel: 01663 719717 Website: highpeakarch.com Email: hpa@highpeakarch.com

Extension and Renovation

Proposed Plans and Elevations

Anison House, North Rd, Glossop

1798.PL05C

Scale: 1:100 @ A1

Date: June 2022

Rev: