




- all dimensions to be checked on-site and discrepancies to be reported to the architects

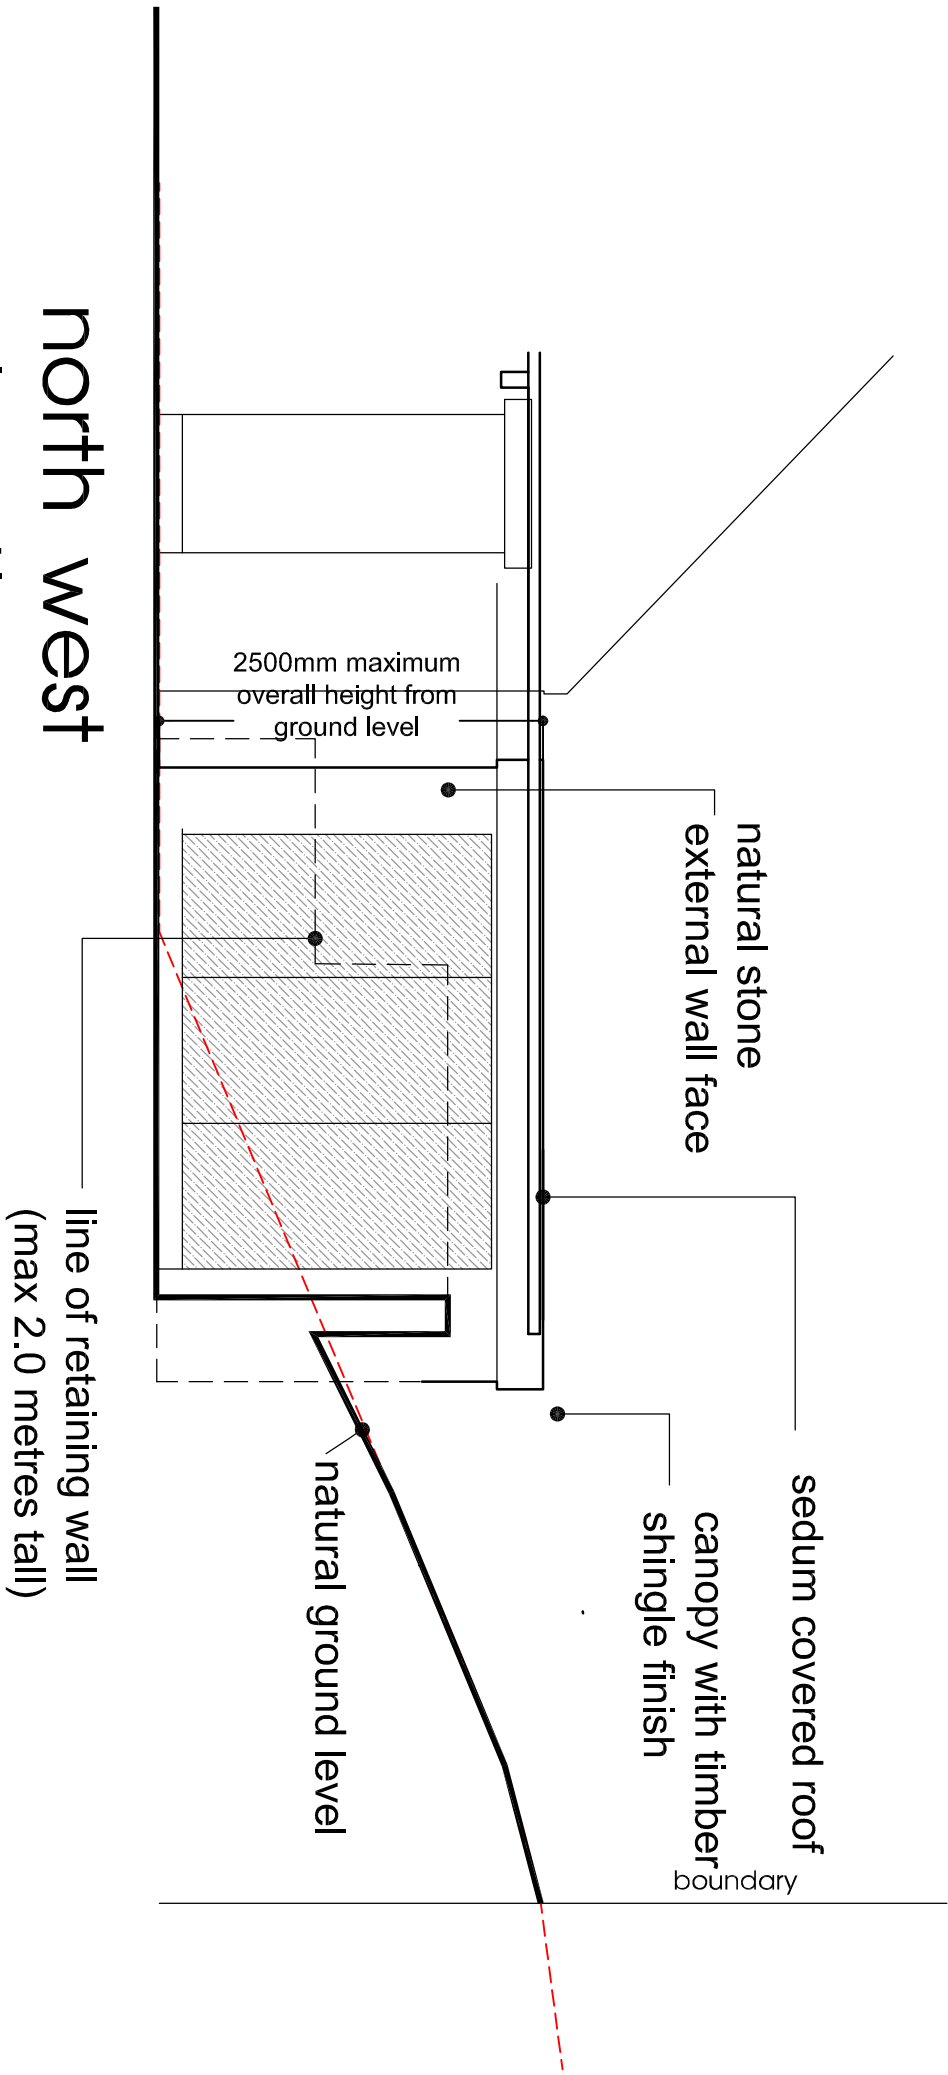



north west
elevation

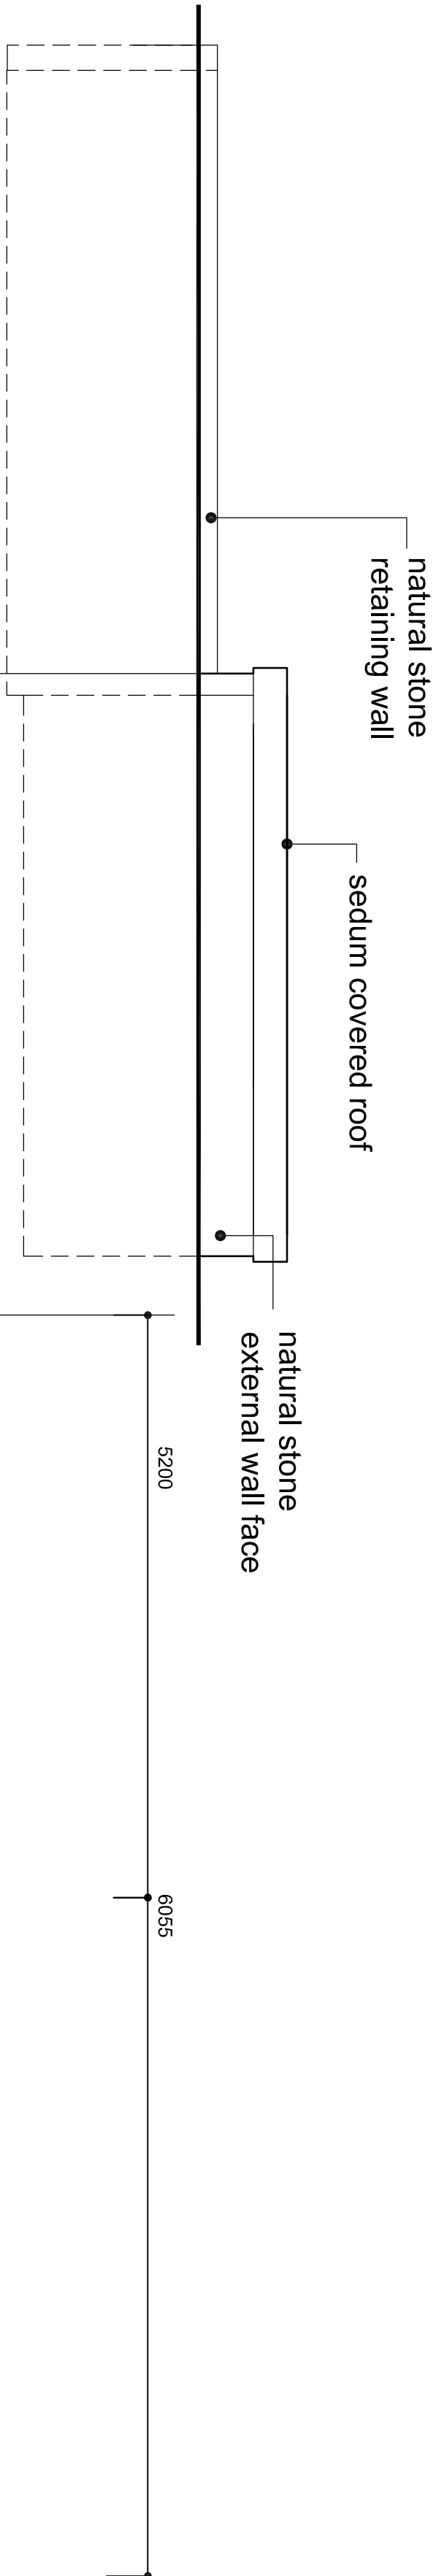


south west
elevation

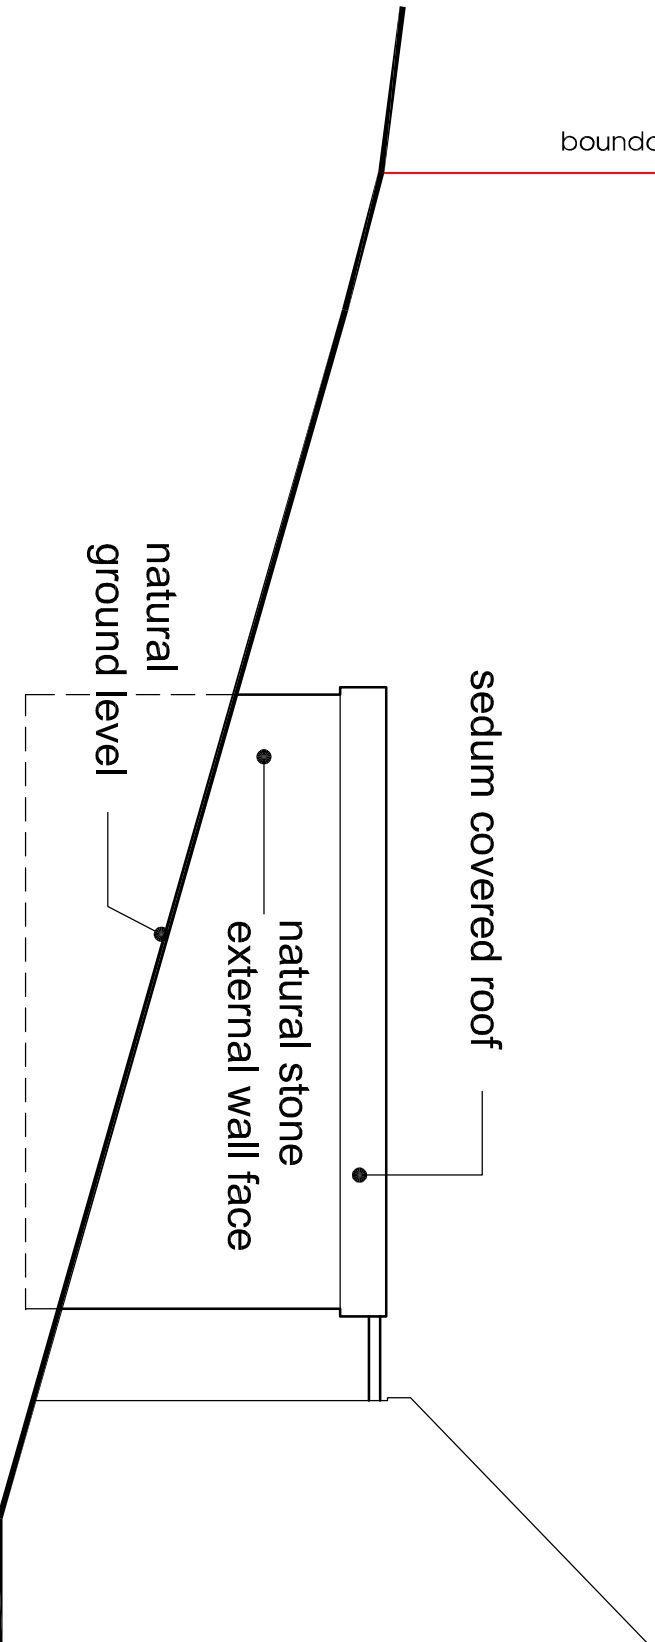



south east
elevation

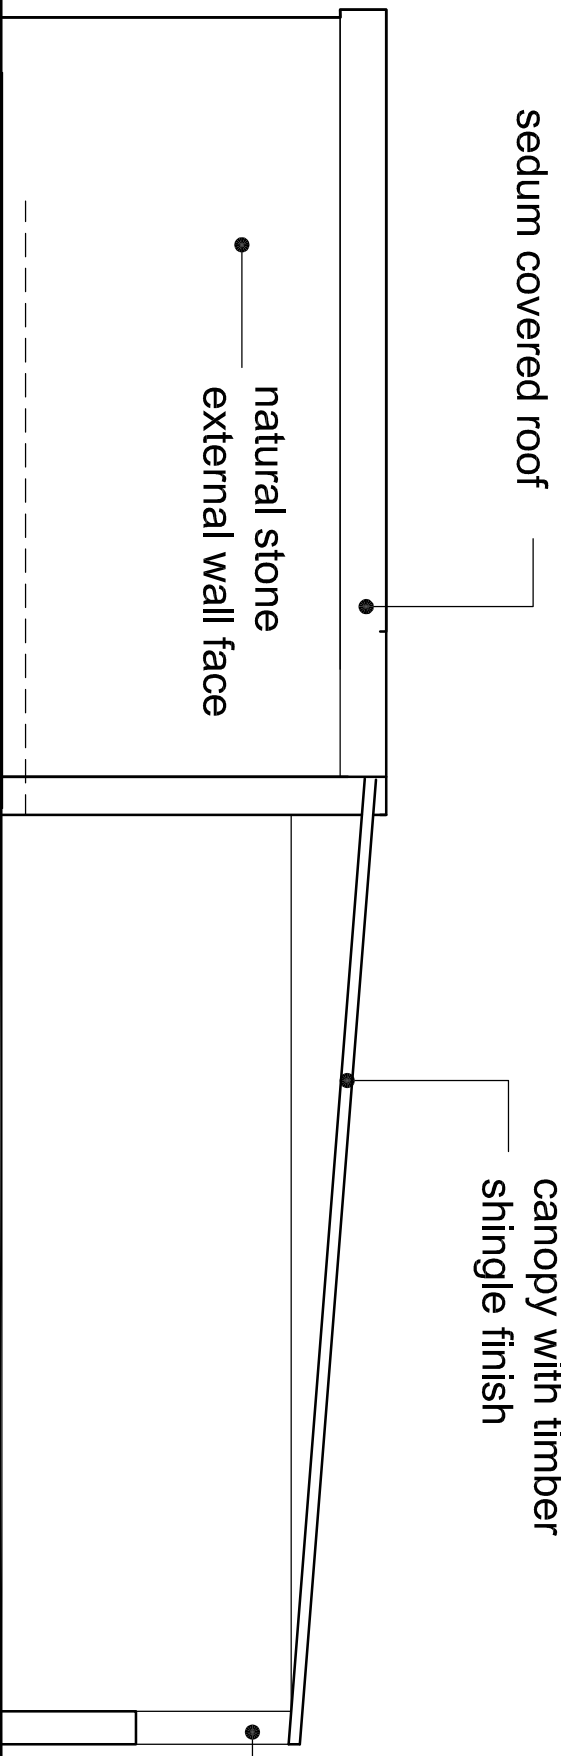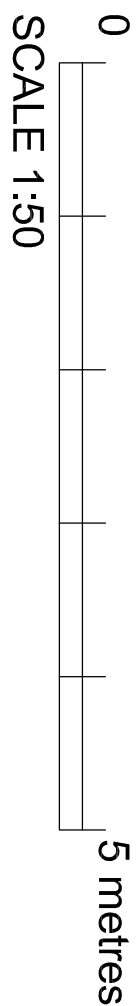



north east
elevation

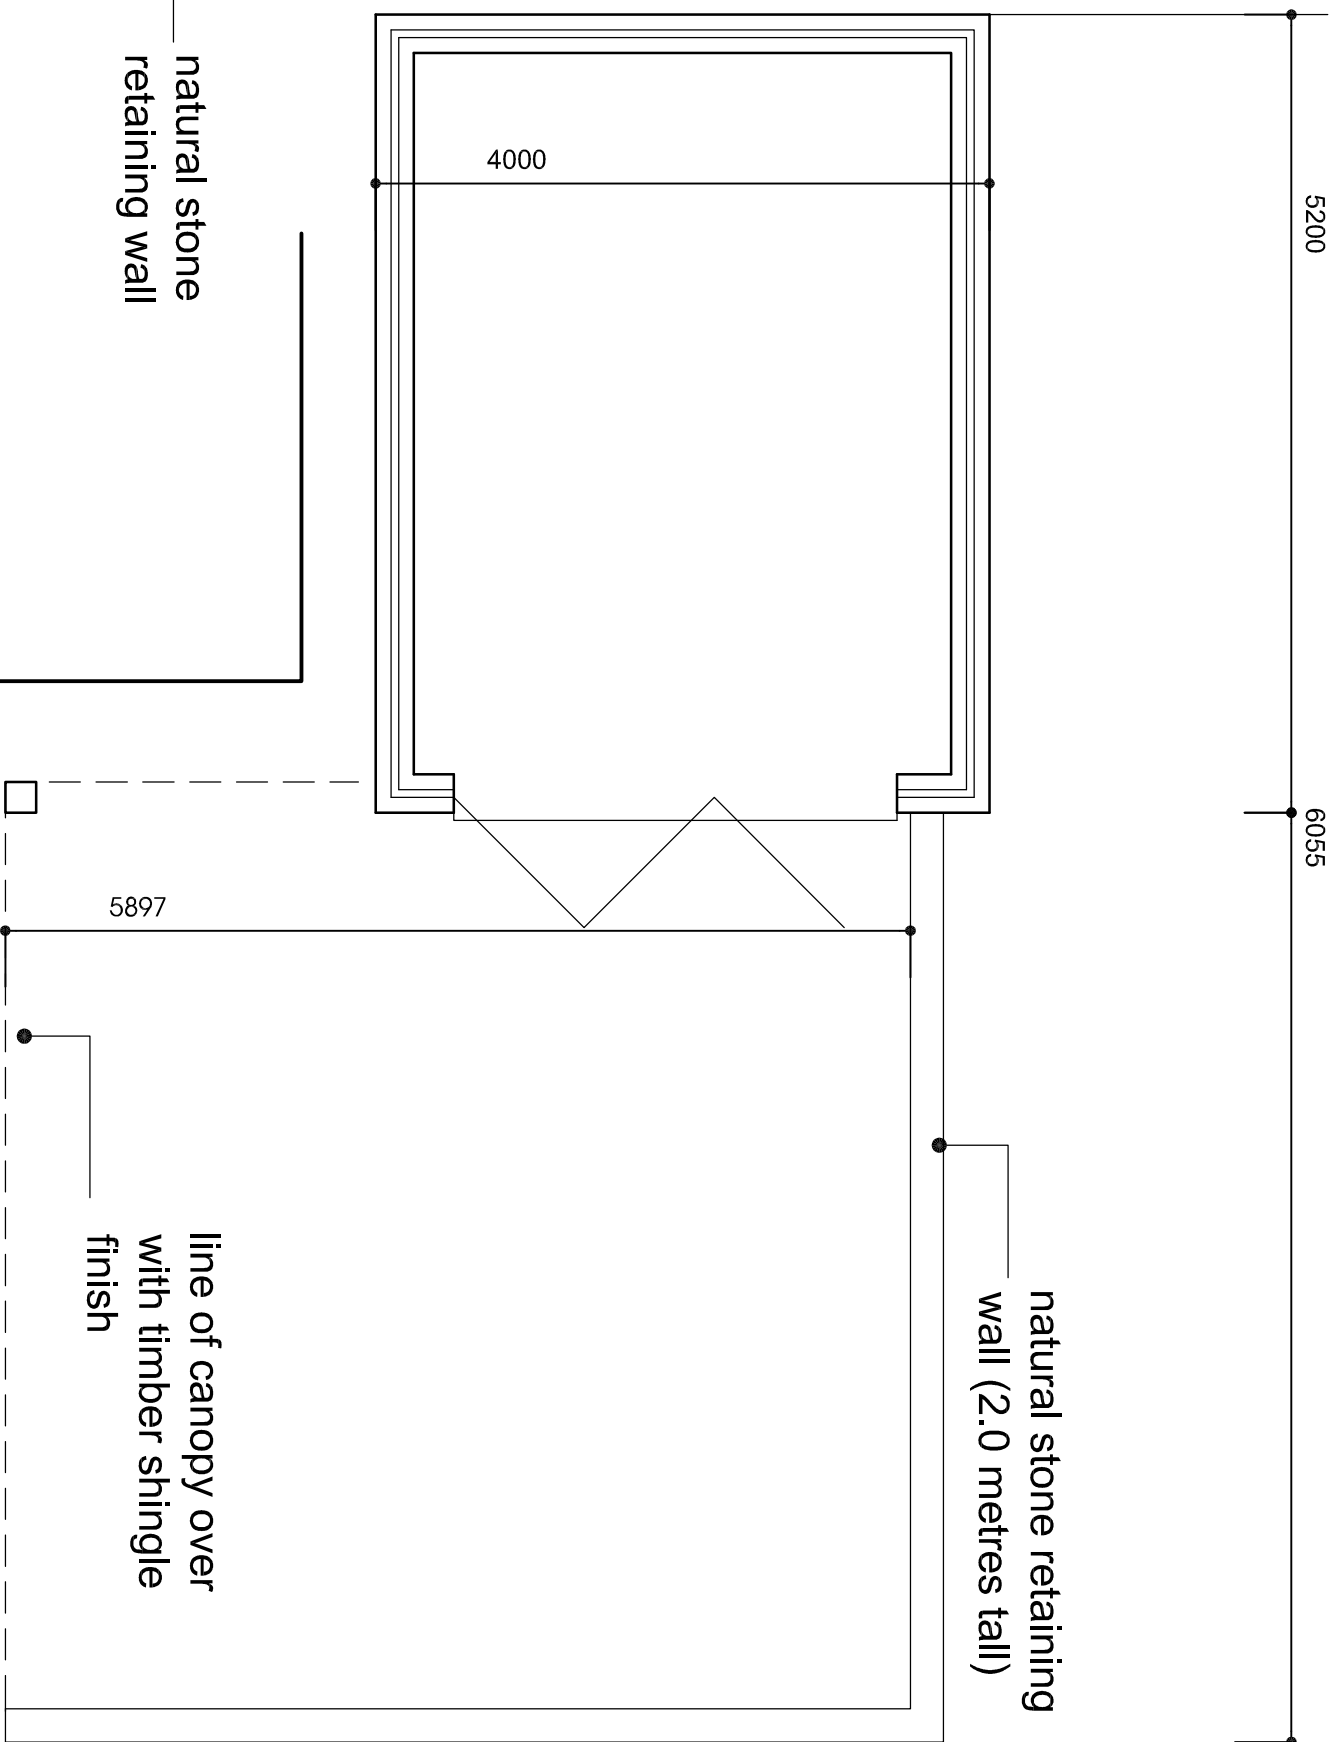

floor plan scale 1:50

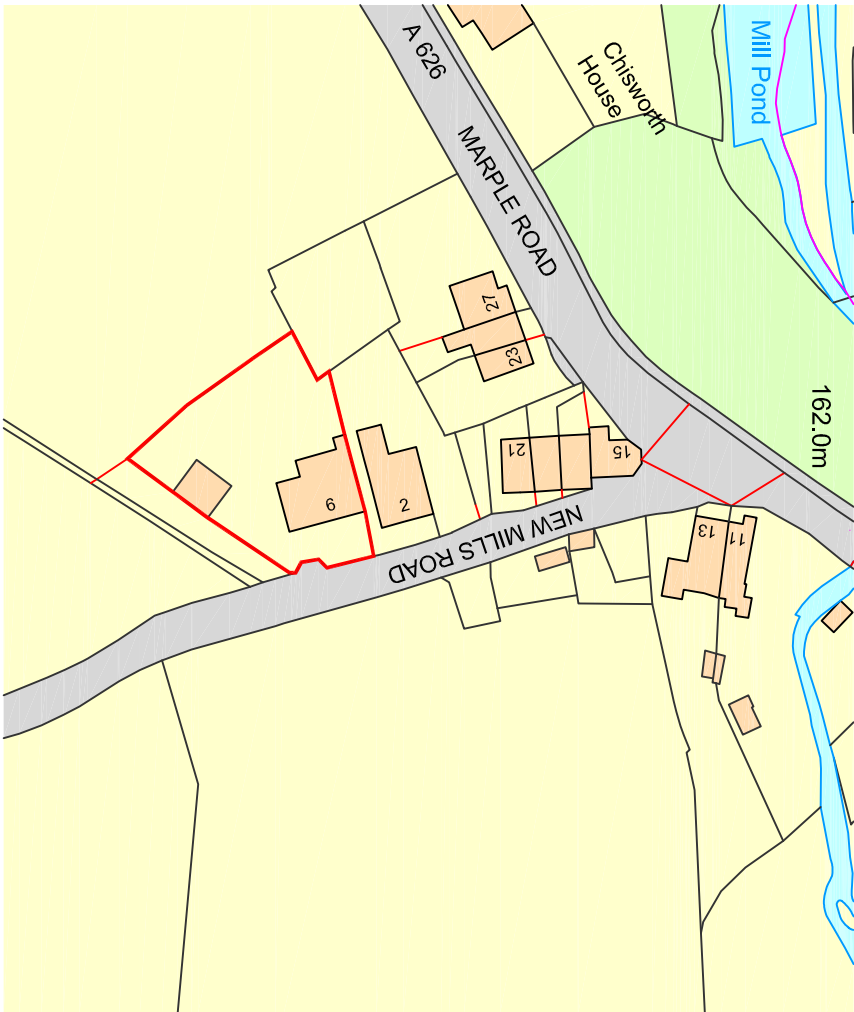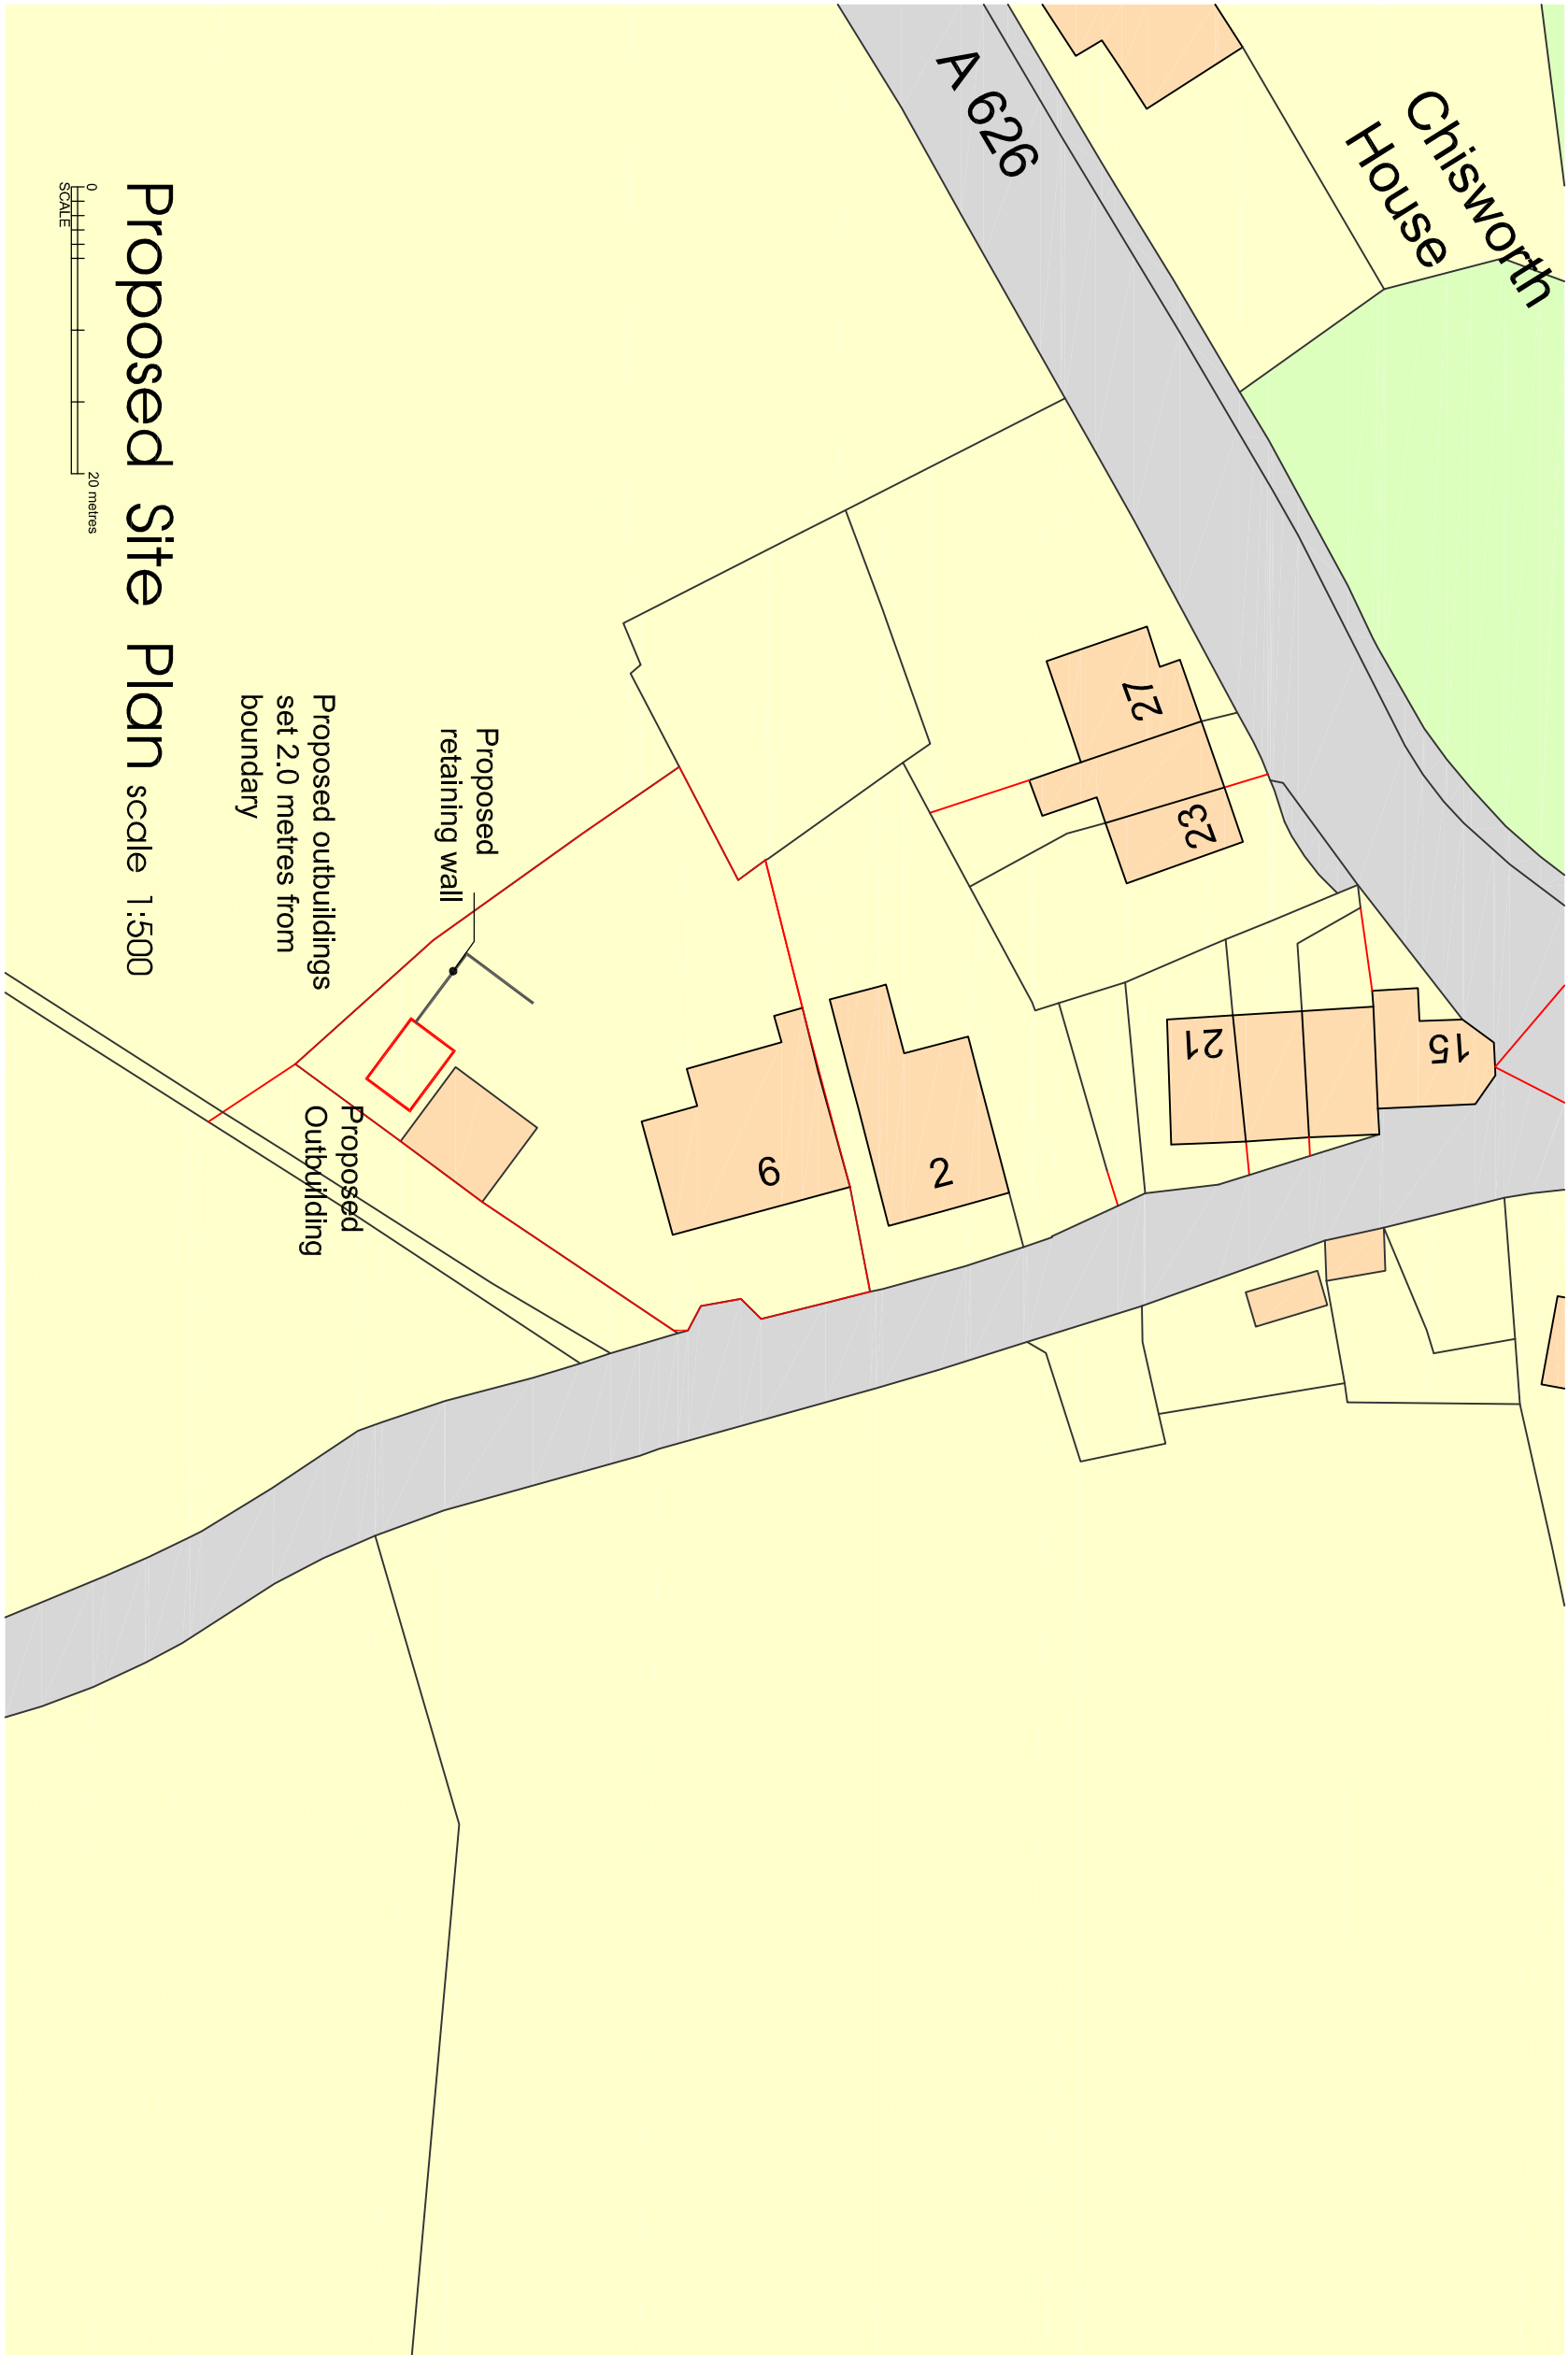

Location Plan

  

fisk
& associates
architects

20 Chorley road, swinton, manchester, m27 5dJ
t - 0161 793 5300 e - info@rnfisk.co.uk

f

Client
C Vincent esq.

Project
**6 New Mills Road,
Chisworth,
Derbyshire, SK13 5DJ**

Title
Proposed Outbuilding

Drawing Number
01

Scale
G

Drawn By
RH

Date
May 22

Status
As shown A1