

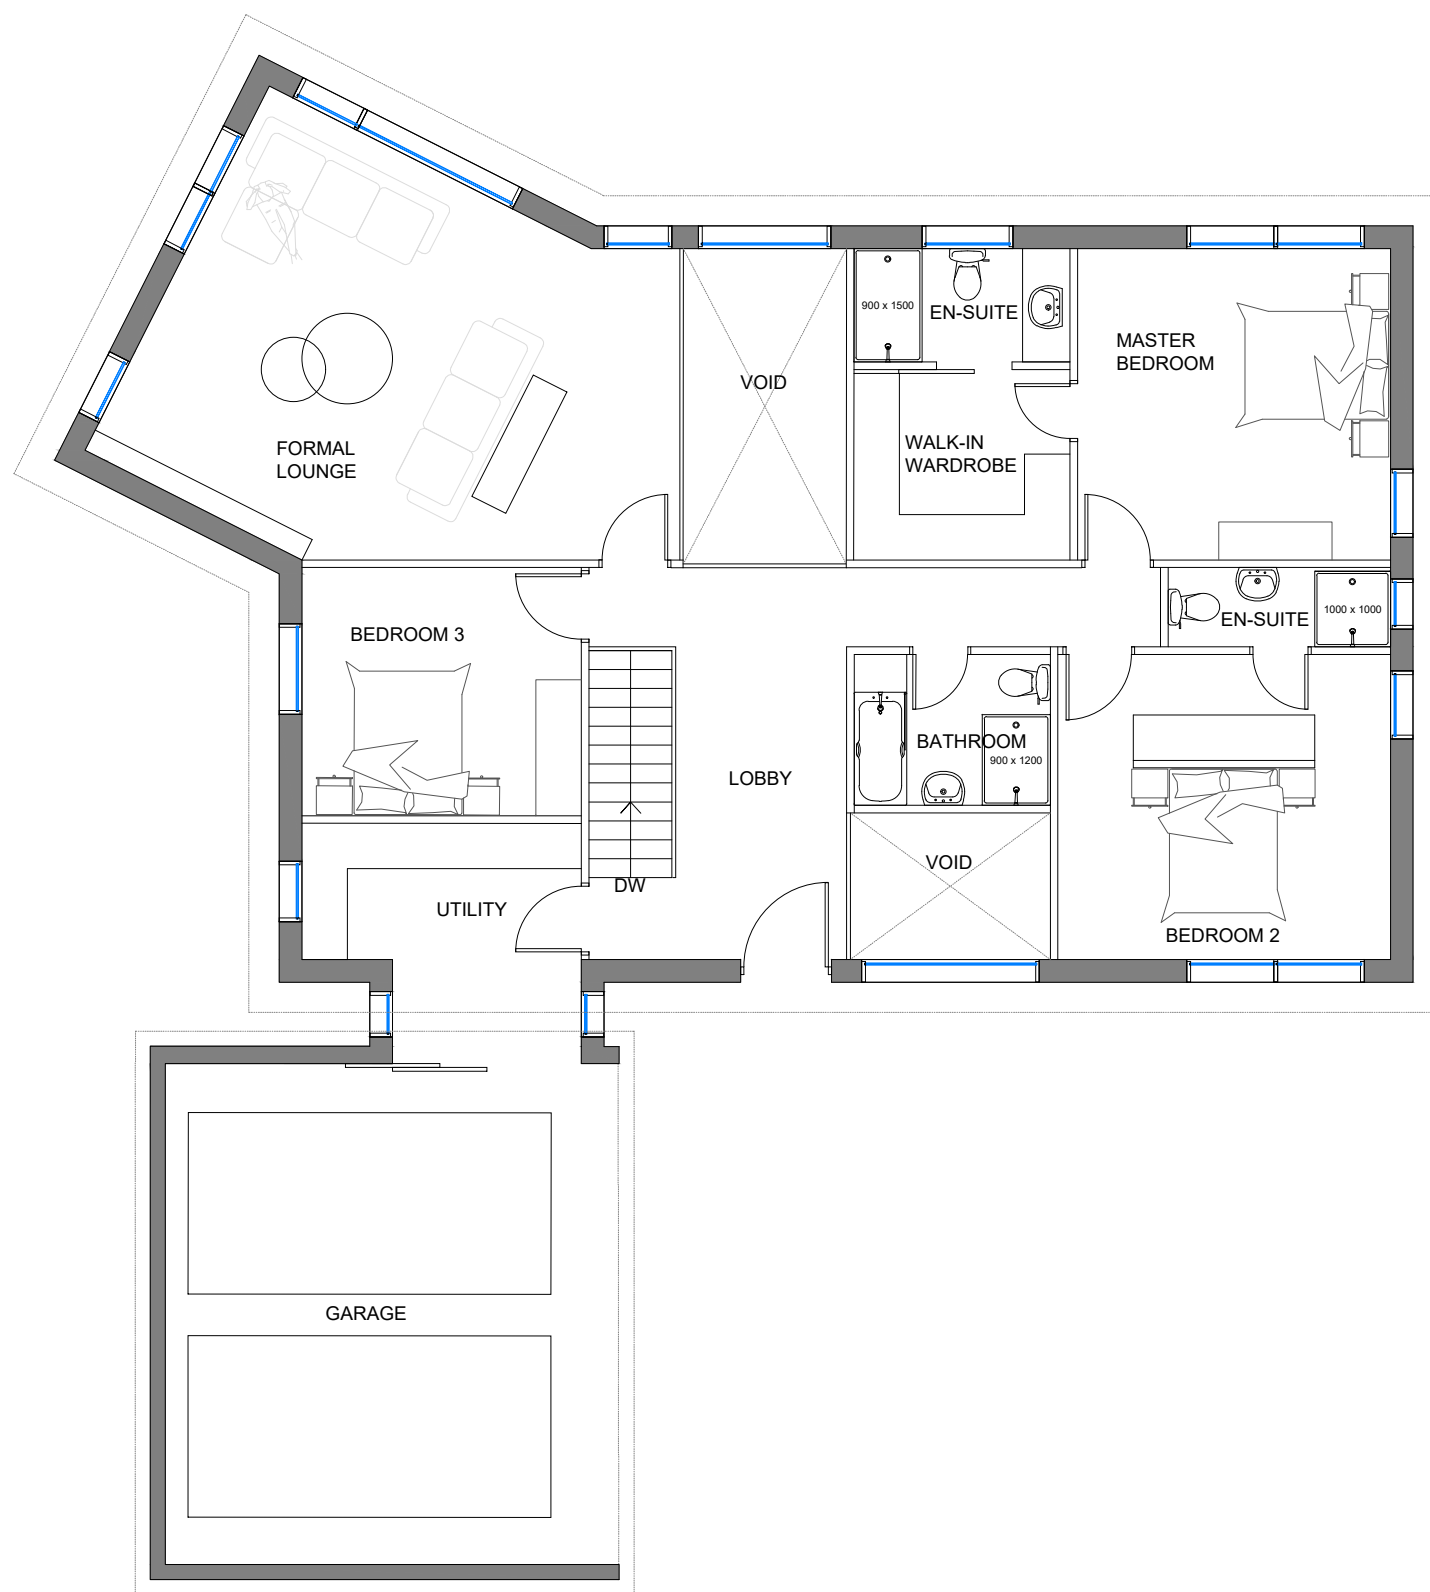


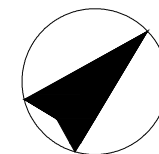

UPPER GROUND FLOOR

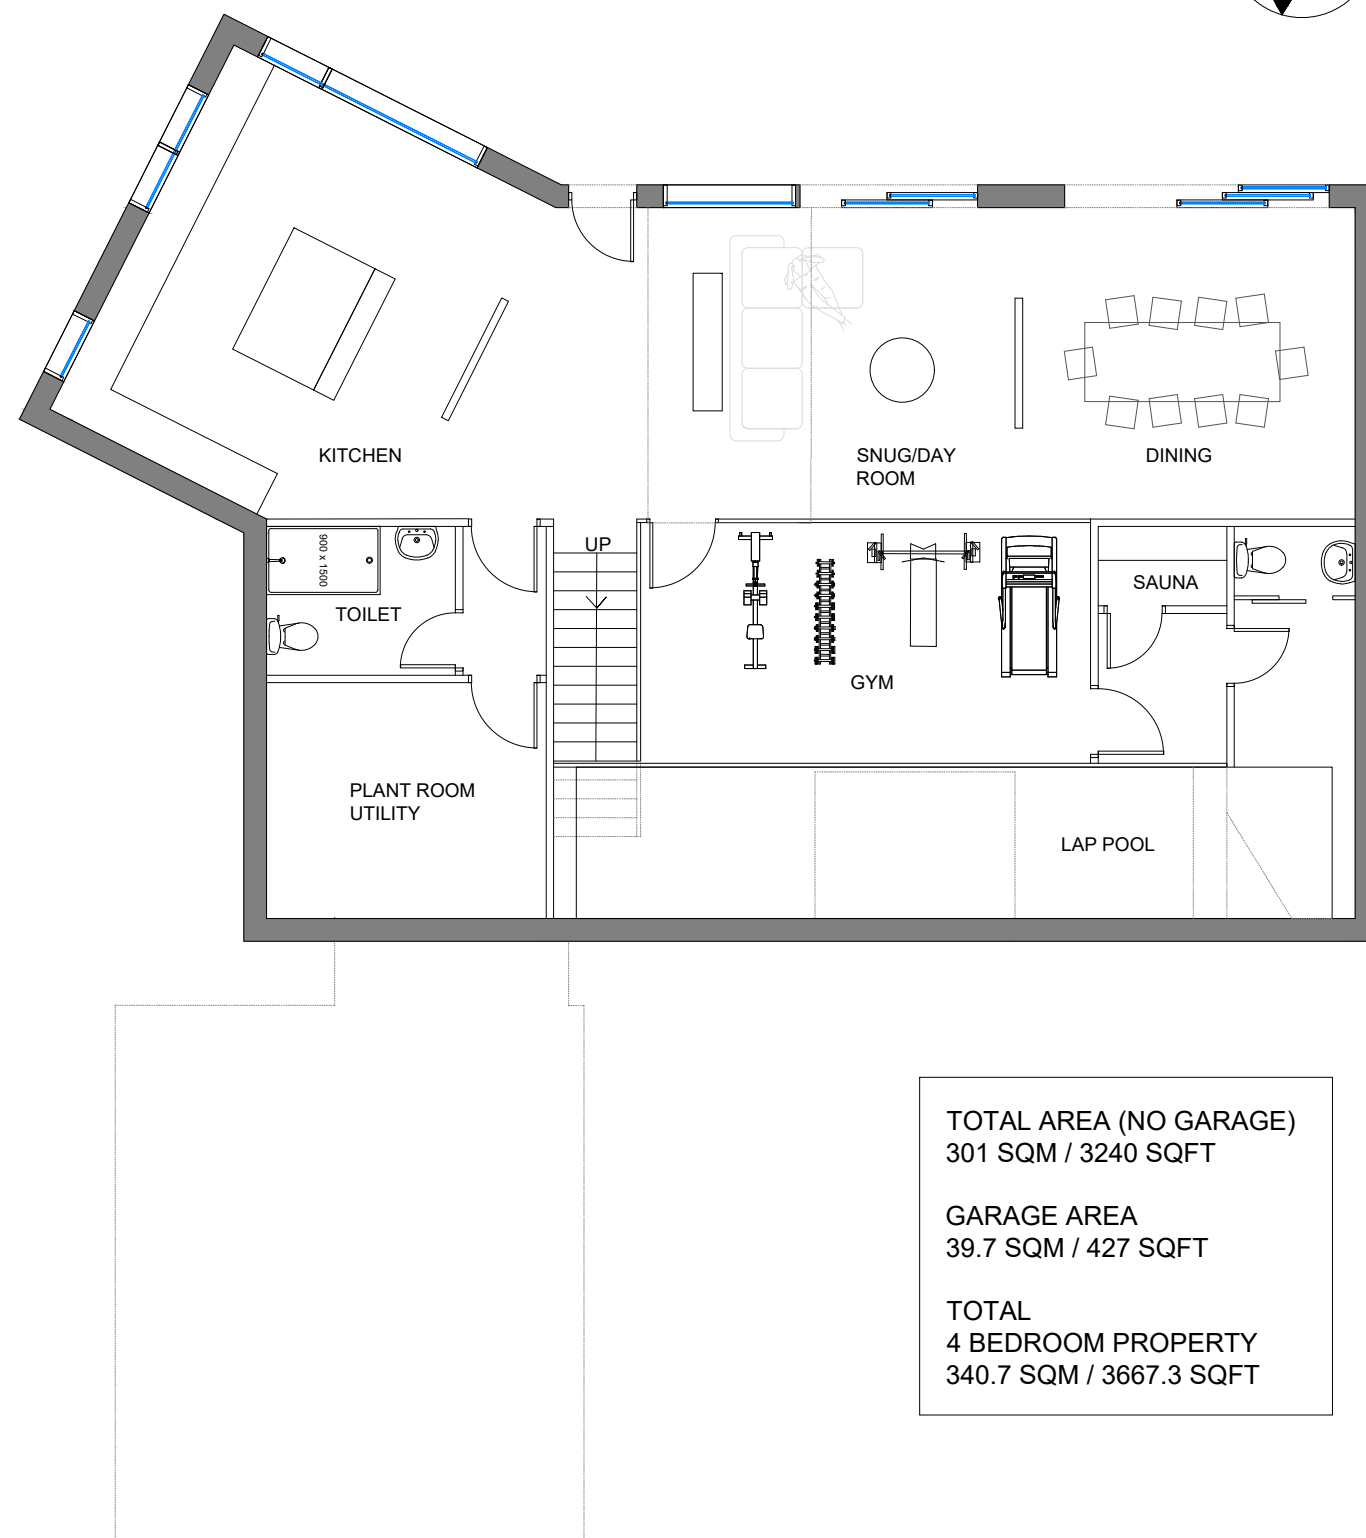

LOWER GROUND FLOOR

TOTAL AREA (NO GARAGE)
301 SQM / 3240 SQFT

GARAGE AREA
39.7 SQM / 427 SQFT

TOTAL
4 BEDROOM PROPERTY
340.7 SQM / 3667.3 SQFT

REV	DESCRIPTION	BY	DATE
B	Updated garage and area schedule.	HM	04.04.2023
A	First Issue.	HM	17.10.2022



HOWARD & SEDDON A.R.I.B.A.
CHARTERED ARCHITECTS
64 WASHWAY ROAD
SALE, CHESHIRE, M33 7RE
TEL NO. 0161 - 973 8296
FAX NO. 0161 - 962 3485
E-MAIL : ADMIN@HOWARDANDEDSON.CO.UK

PROJECT	PROPOSED NEW DWELLING CHAPEL BROW 44/48 TOWN LANE CHARLESWORTH. SK13 5HQ	TITLE	PROPOSED FLOOR PLANS		DRAWN HM	DRG No.
CLIENT	MR PAUL DUFFY				DATE 17.10.2022	14,647/ 24
					SCALE 1:100 (A3)	AMENDMENT B