


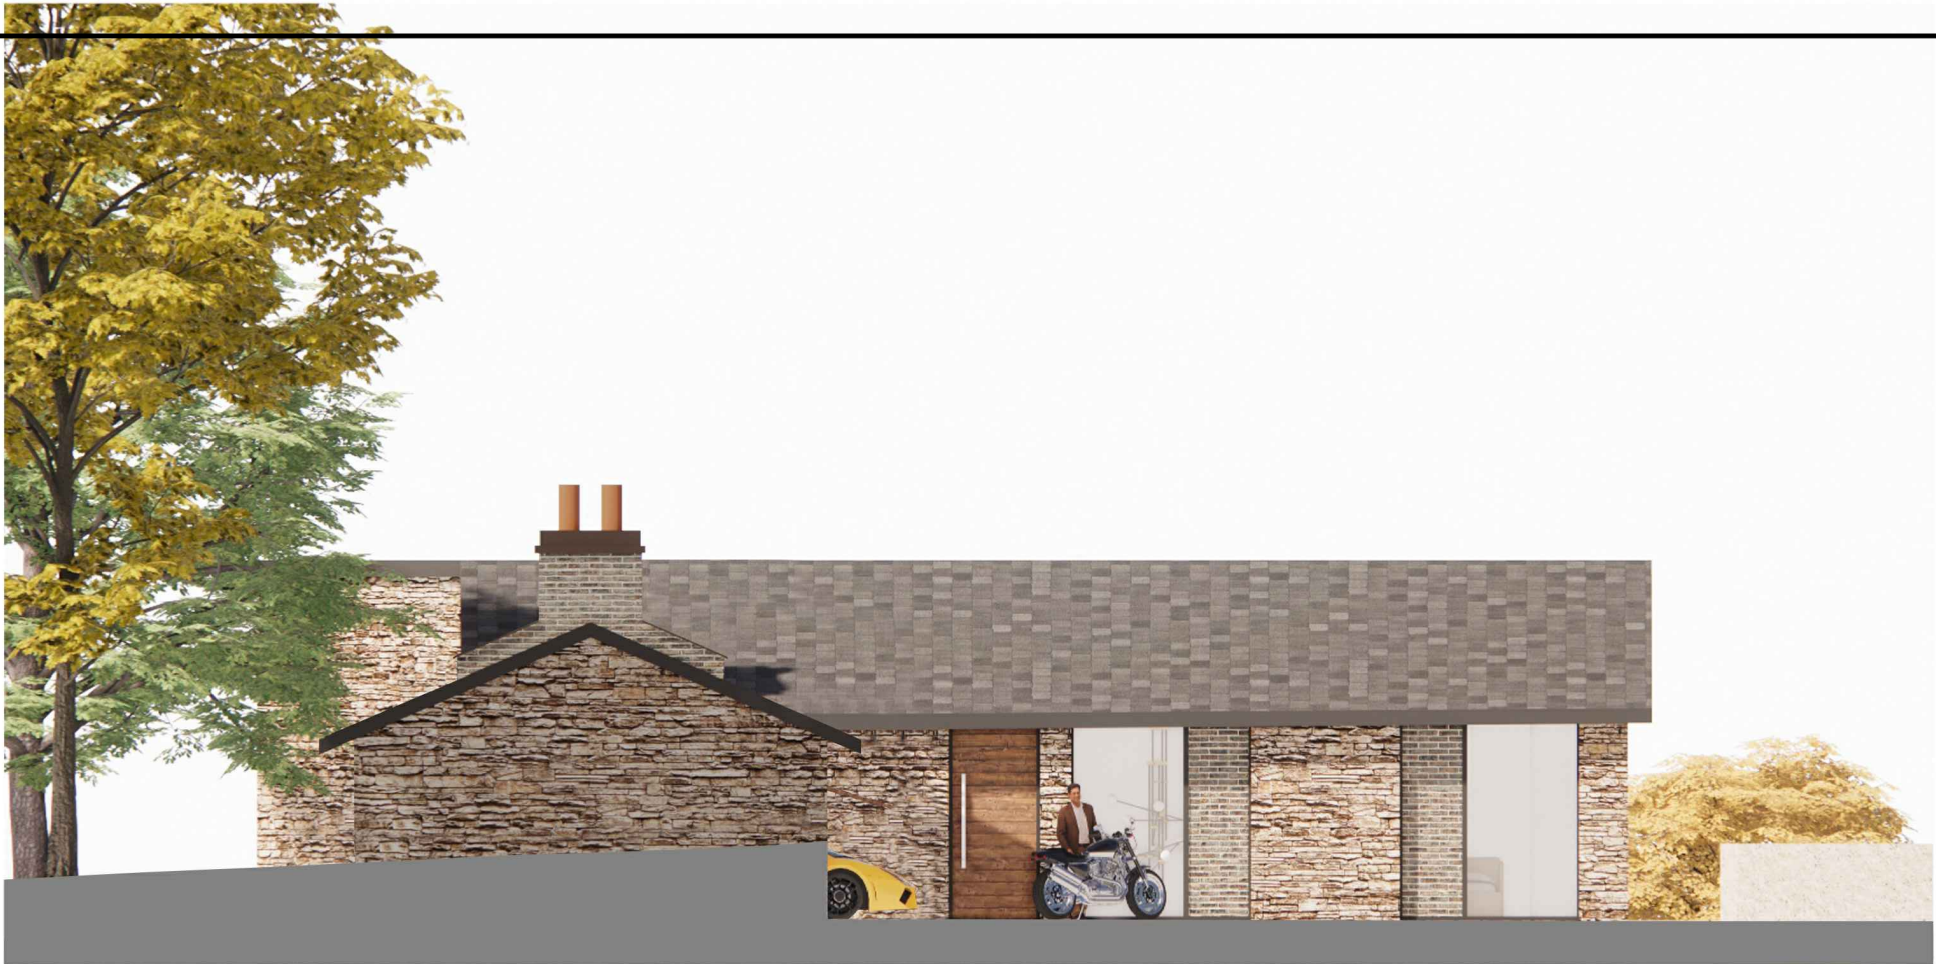

				 HOWARD & SEDDON A.R.I.B.A. CHARTERED ARCHITECTS 64 WASHWAY ROAD SALE, CHESHIRE, M33 7RE TEL NO. 0161 - 973 8296 FAX NO. 0161 - 962 3485 E-MAIL : ADMIN@HOWARDANDEDSON.CO.UK	PROJECT	PROPOSED NEW DWELLING CHAPEL BROW 44/48 TOWN LANE CHARLESWORTH. SK13 5HQ	TITLE PROPOSED FRONT & REAR ELEVATIONS	DRAWN HM	DRG No.
B	Updated garage.	HM	04.04.2023						
A	First Issue.	HM	17.10.2022						
REV	DESCRIPTION	BY	DATE		CLIENT	MR PAUL DUFFY		SCALE 1:100 (A3)	AMENDMENT B