


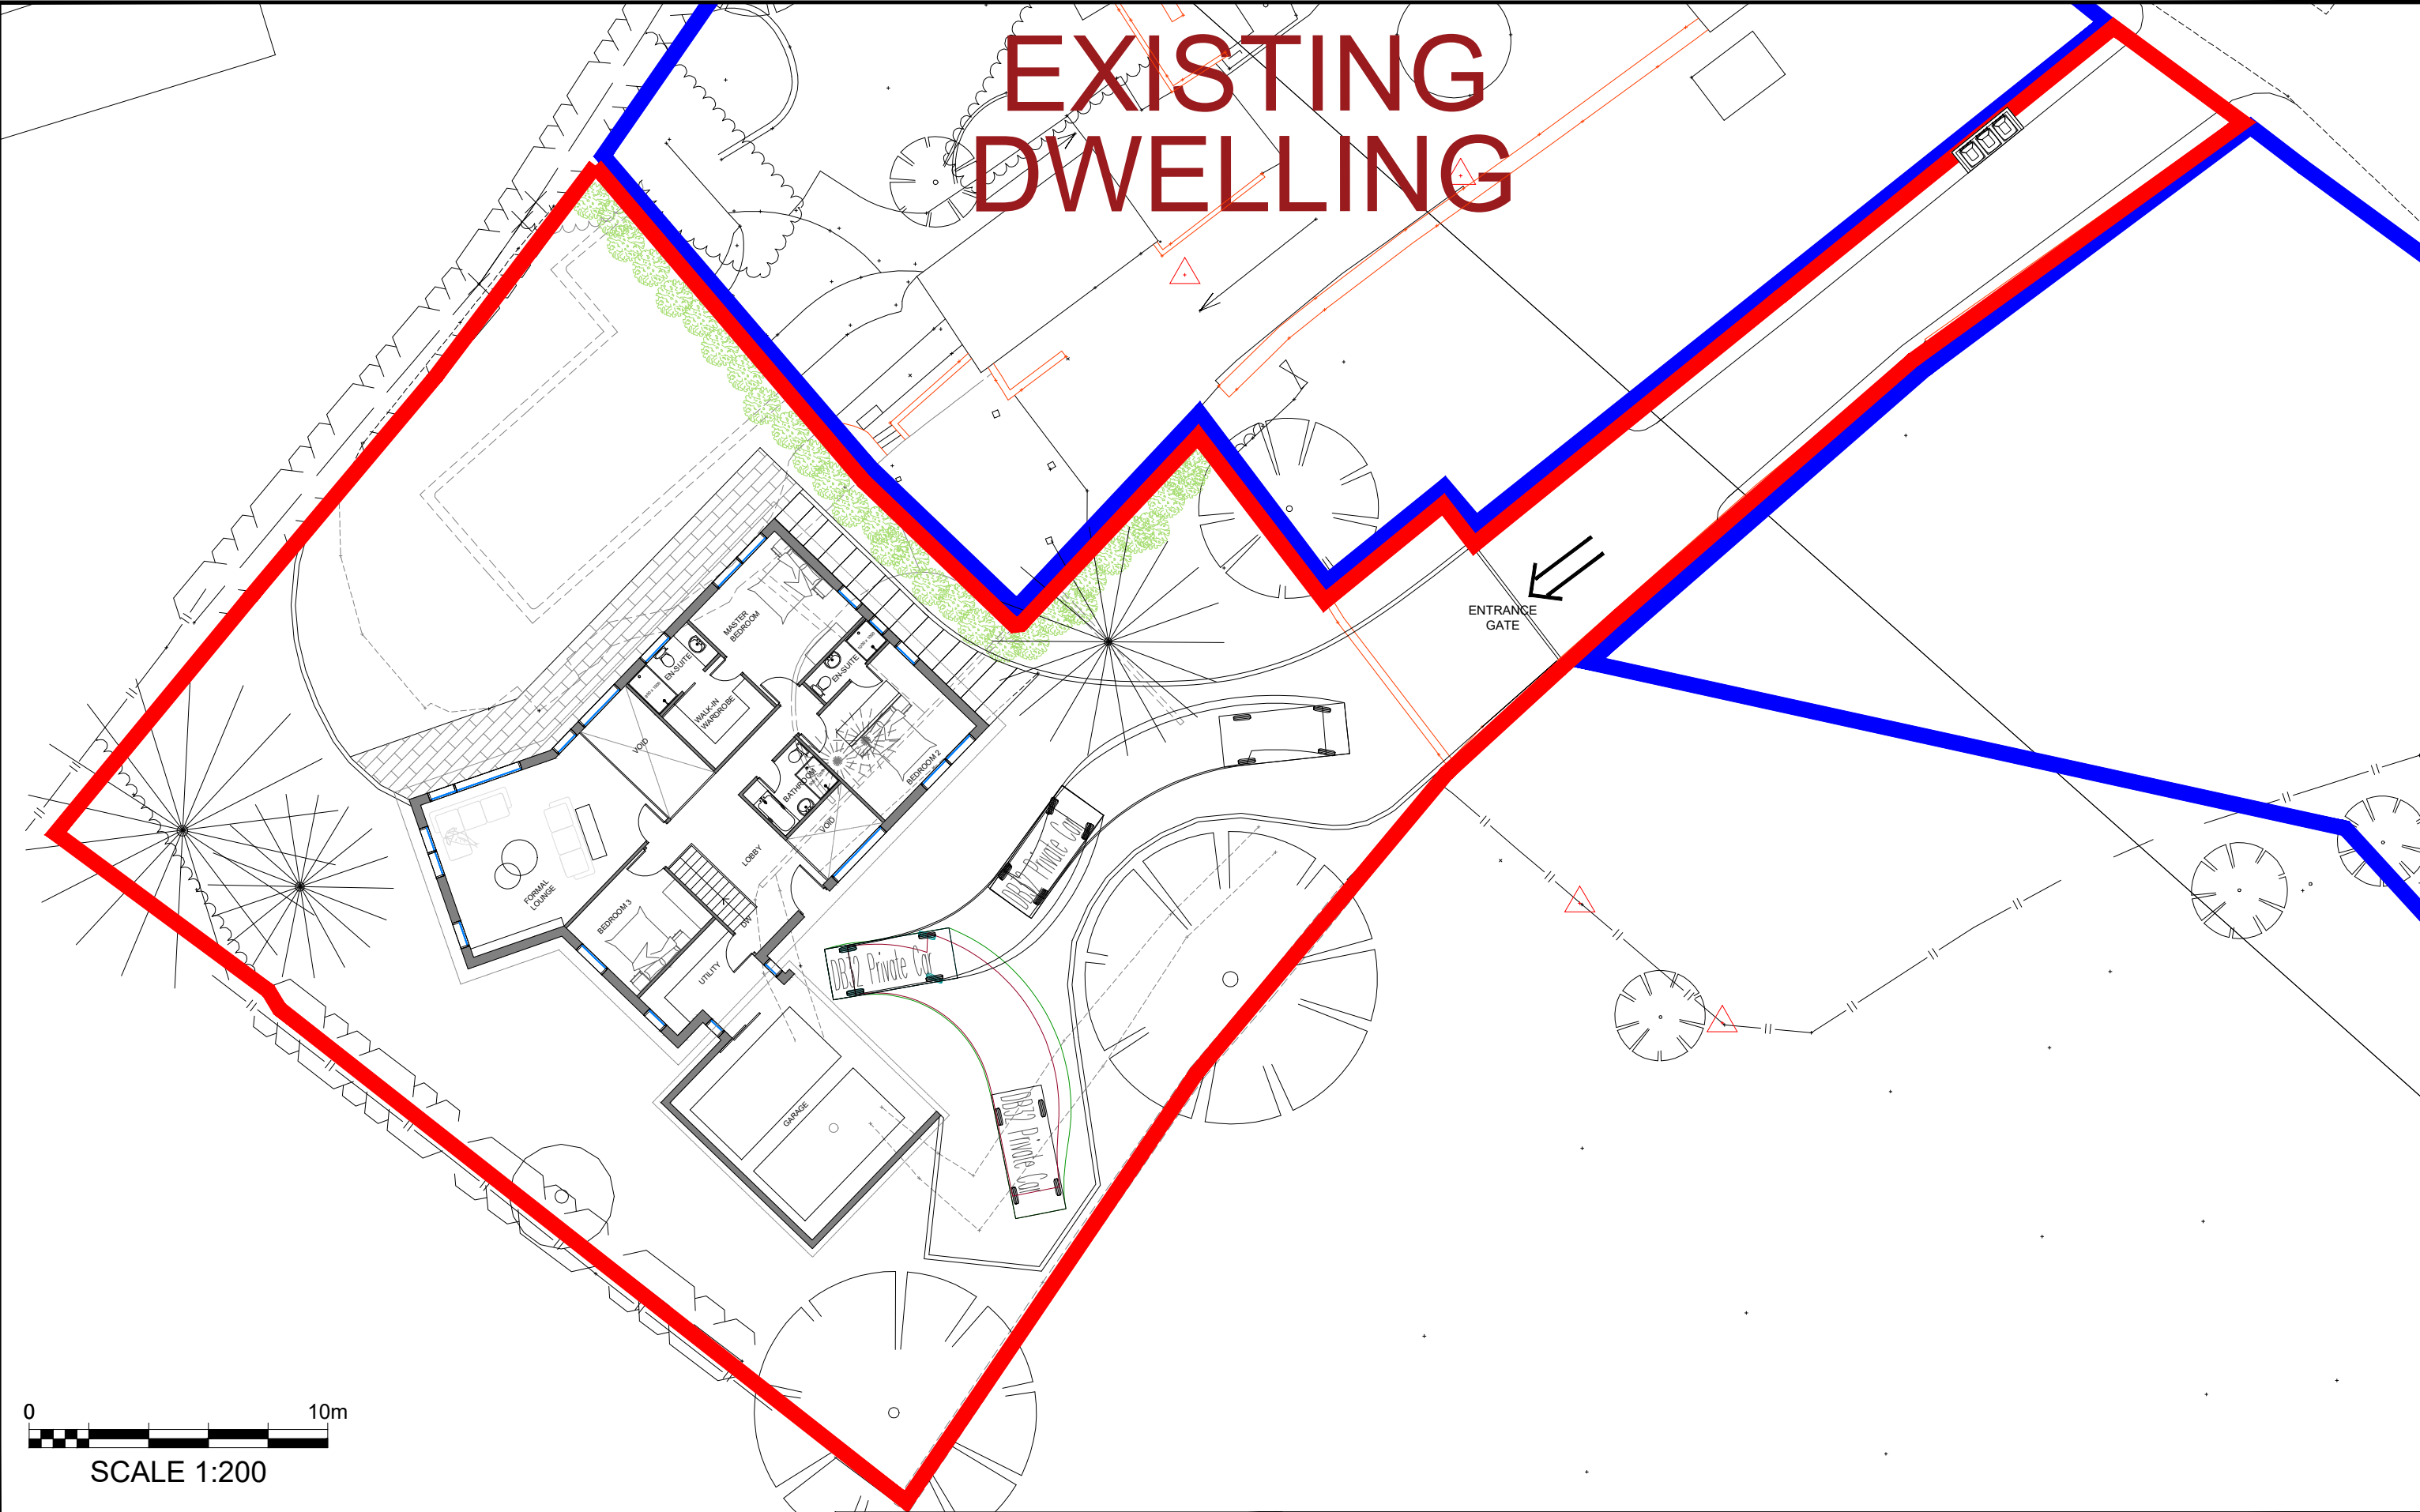

A	First Issue.	HM	27.03.2023
REV	DESCRIPTION	BY	DATE



HOWARD & SEDDON A.R.I.B.A.
CHARTERED ARCHITECTS
64 WASHWAY ROAD
SALE, CHESHIRE, M33 7RE
TEL NO. 0161 - 973 8296
FAX NO. 0161 - 962 3485
E-MAIL : ADMIN@HOWARDANDEDDON.CO.UK

PROJECT	PROPOSED NEW DWELLING CHAPEL BROW 44/48 TOWN LANE CHARLESWORTH. SK13 5HQ
CLIENT	MR PAUL DUFFY

TITLE	PROPOSED SITE PLAN WITH VEHICLE TRACKING
-------	---

DRAWN HM	DRG No. 14,647/
DATE 27.03.2023	33
SCALE 1:200 (A3)	AMENDMENT A