




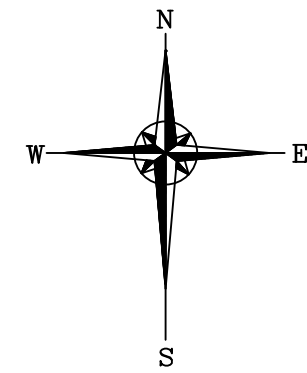


East Elevation

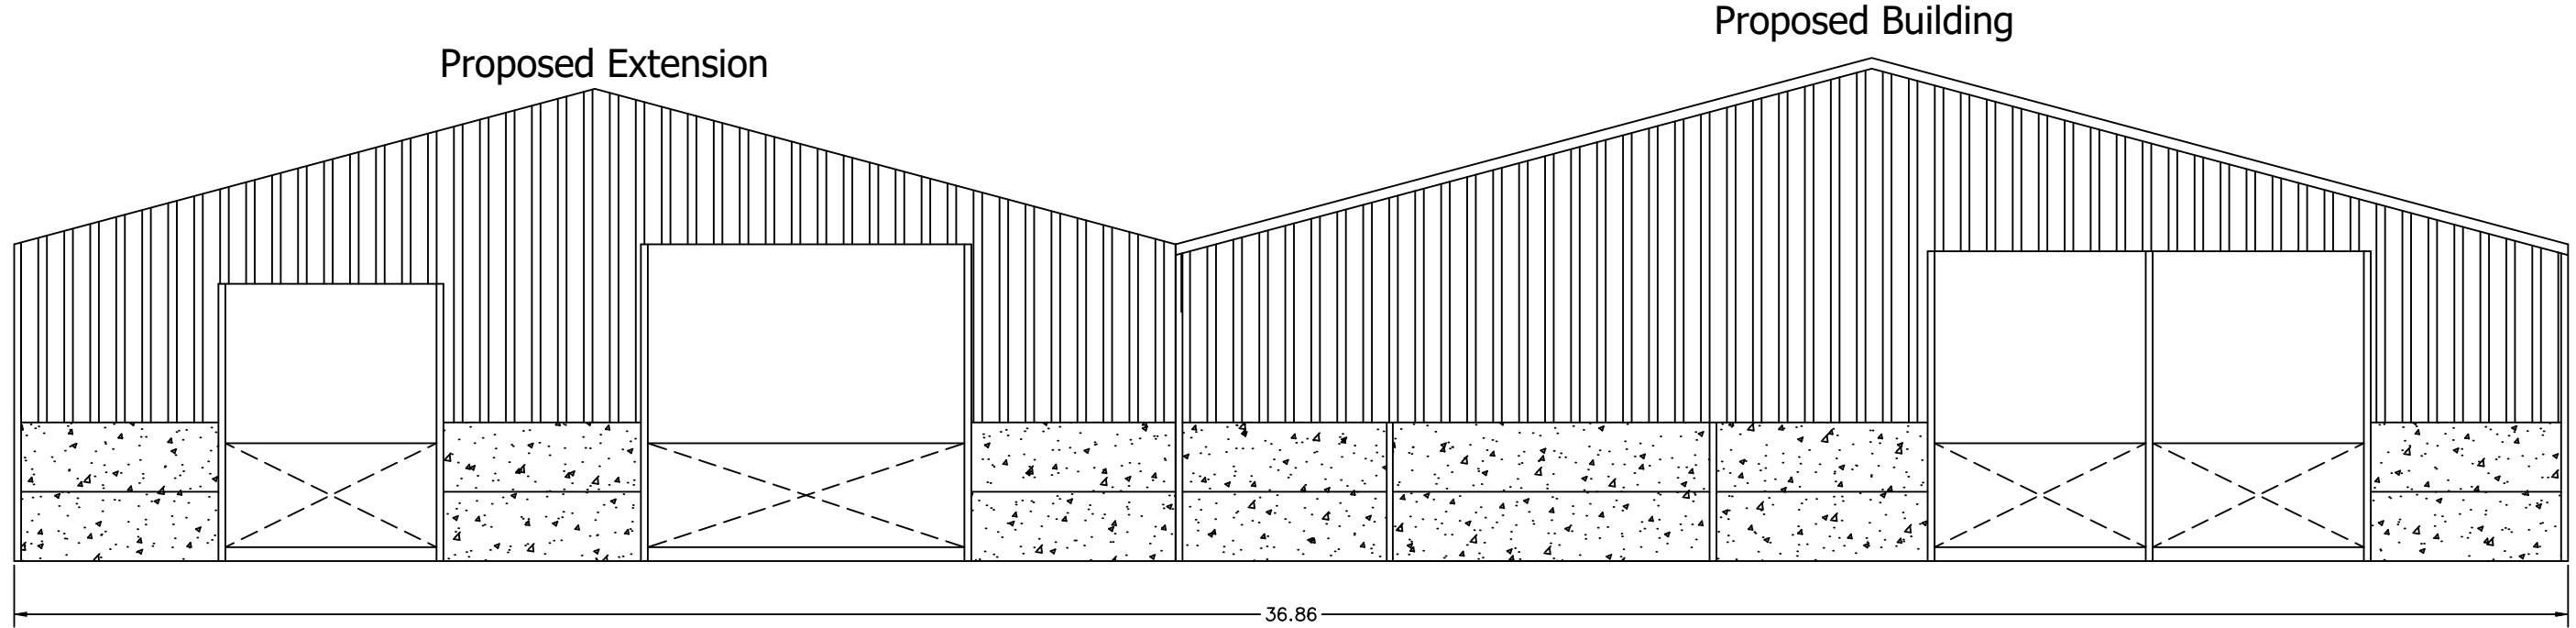


West Elevation

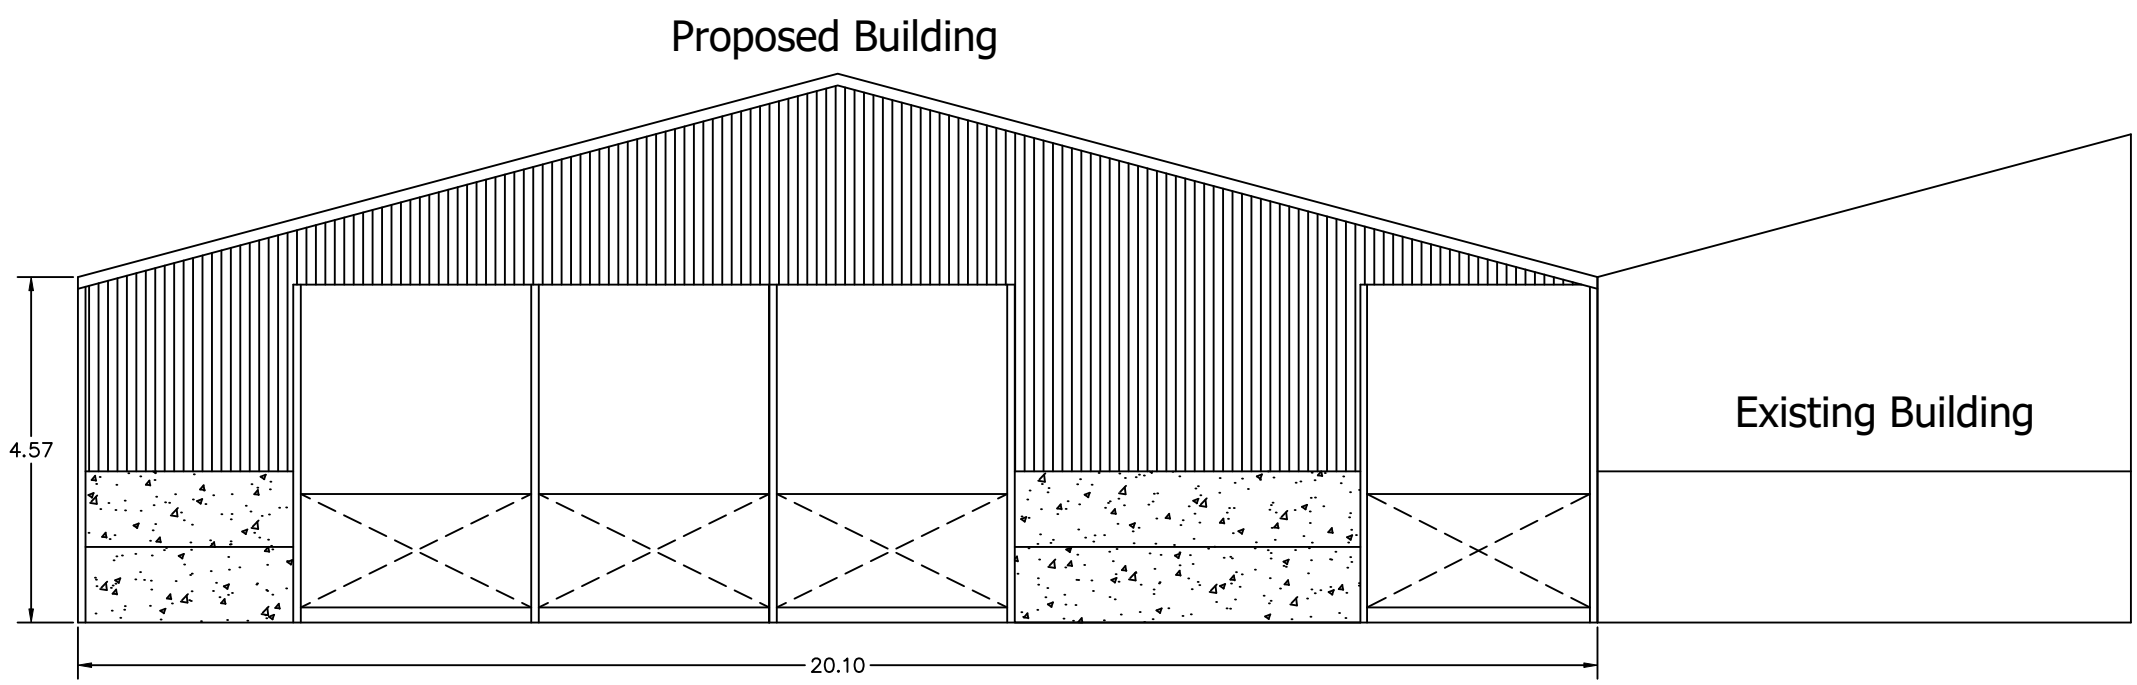

North Elevation

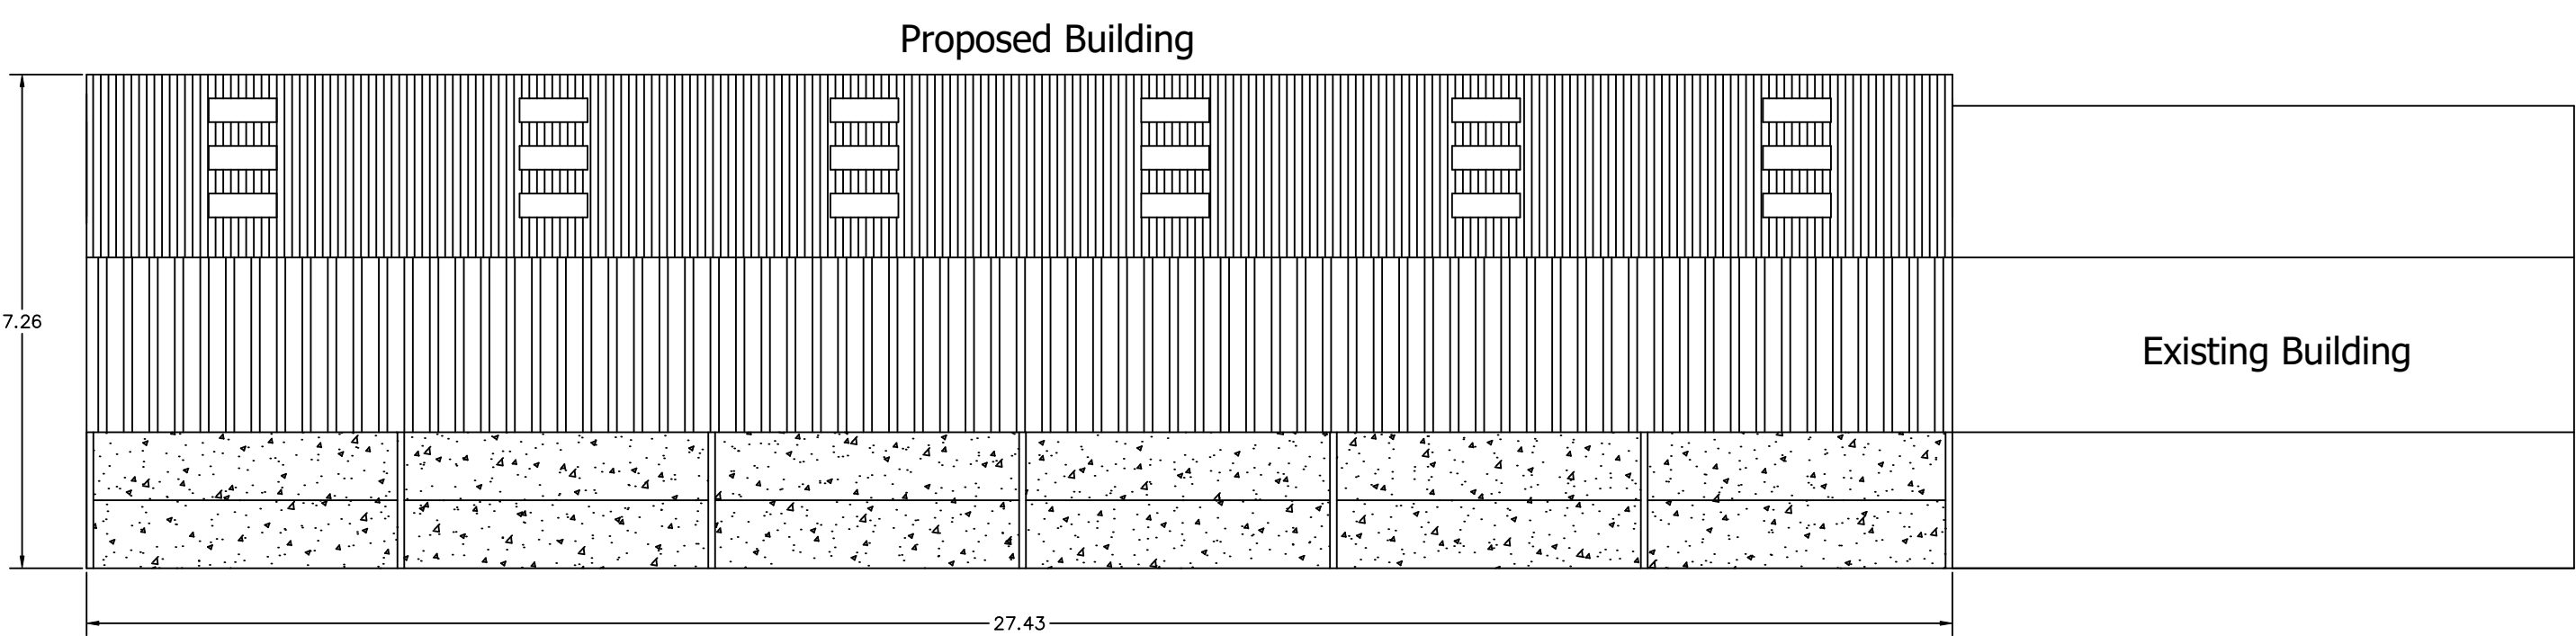

South Elevation

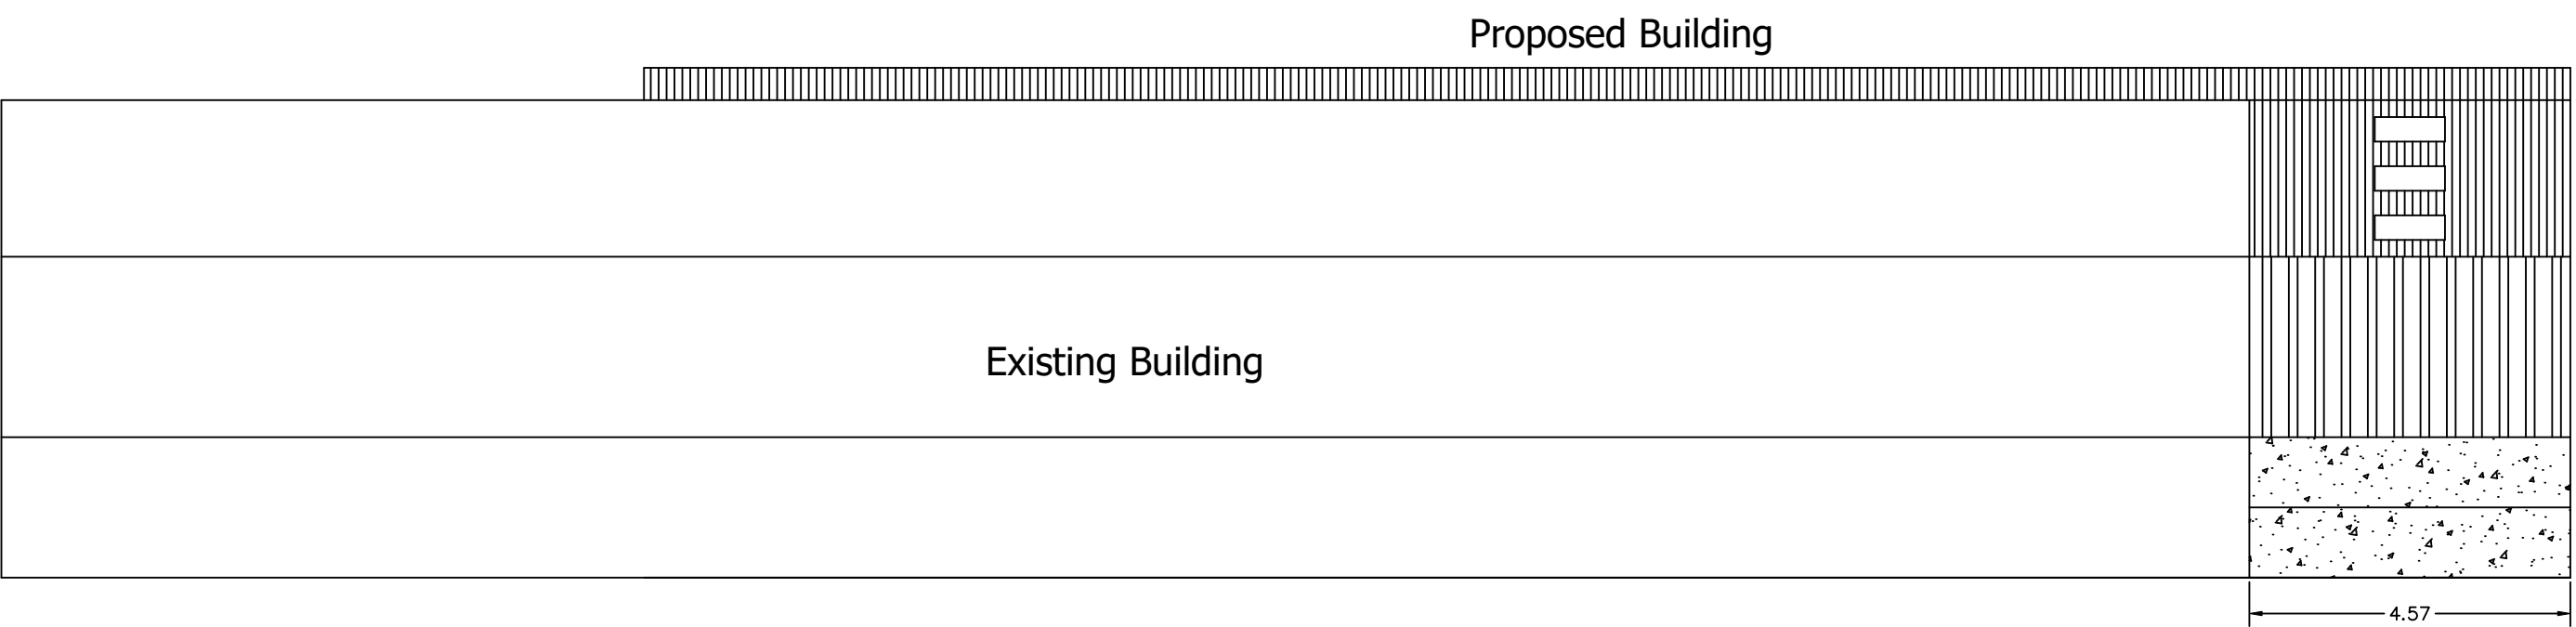

Drawing Notes:

Roof sheeting to be factory coated coloured fibre cement sheeting coloured Natural Grey

Vertical cladding to be treated Yorkshire boarding- East, North & South Elevation. West Elevation - Profile sheeting - juniper green coloured

Below cladding to be pre-stressed concrete panels.

Doors - galvanised sheeted stock gates

All dimensions are stated in metres

Bagshaws LLP Vine House, Ashbourne, Derbyshire. DE6 1AE Telephone: 01335 342201 opt:2 www.bagshaws.com	Applicant: WS Wright	
	Haslin House Farm, Harpur Hill, Buxton, SK17 9PW	
	Proposal: Proposed Agricultural Building	
	Scales: 1:100 @ A1	Detail: Elevation Details
	Date: 15th March 2023	Drawing No. HHF-003