


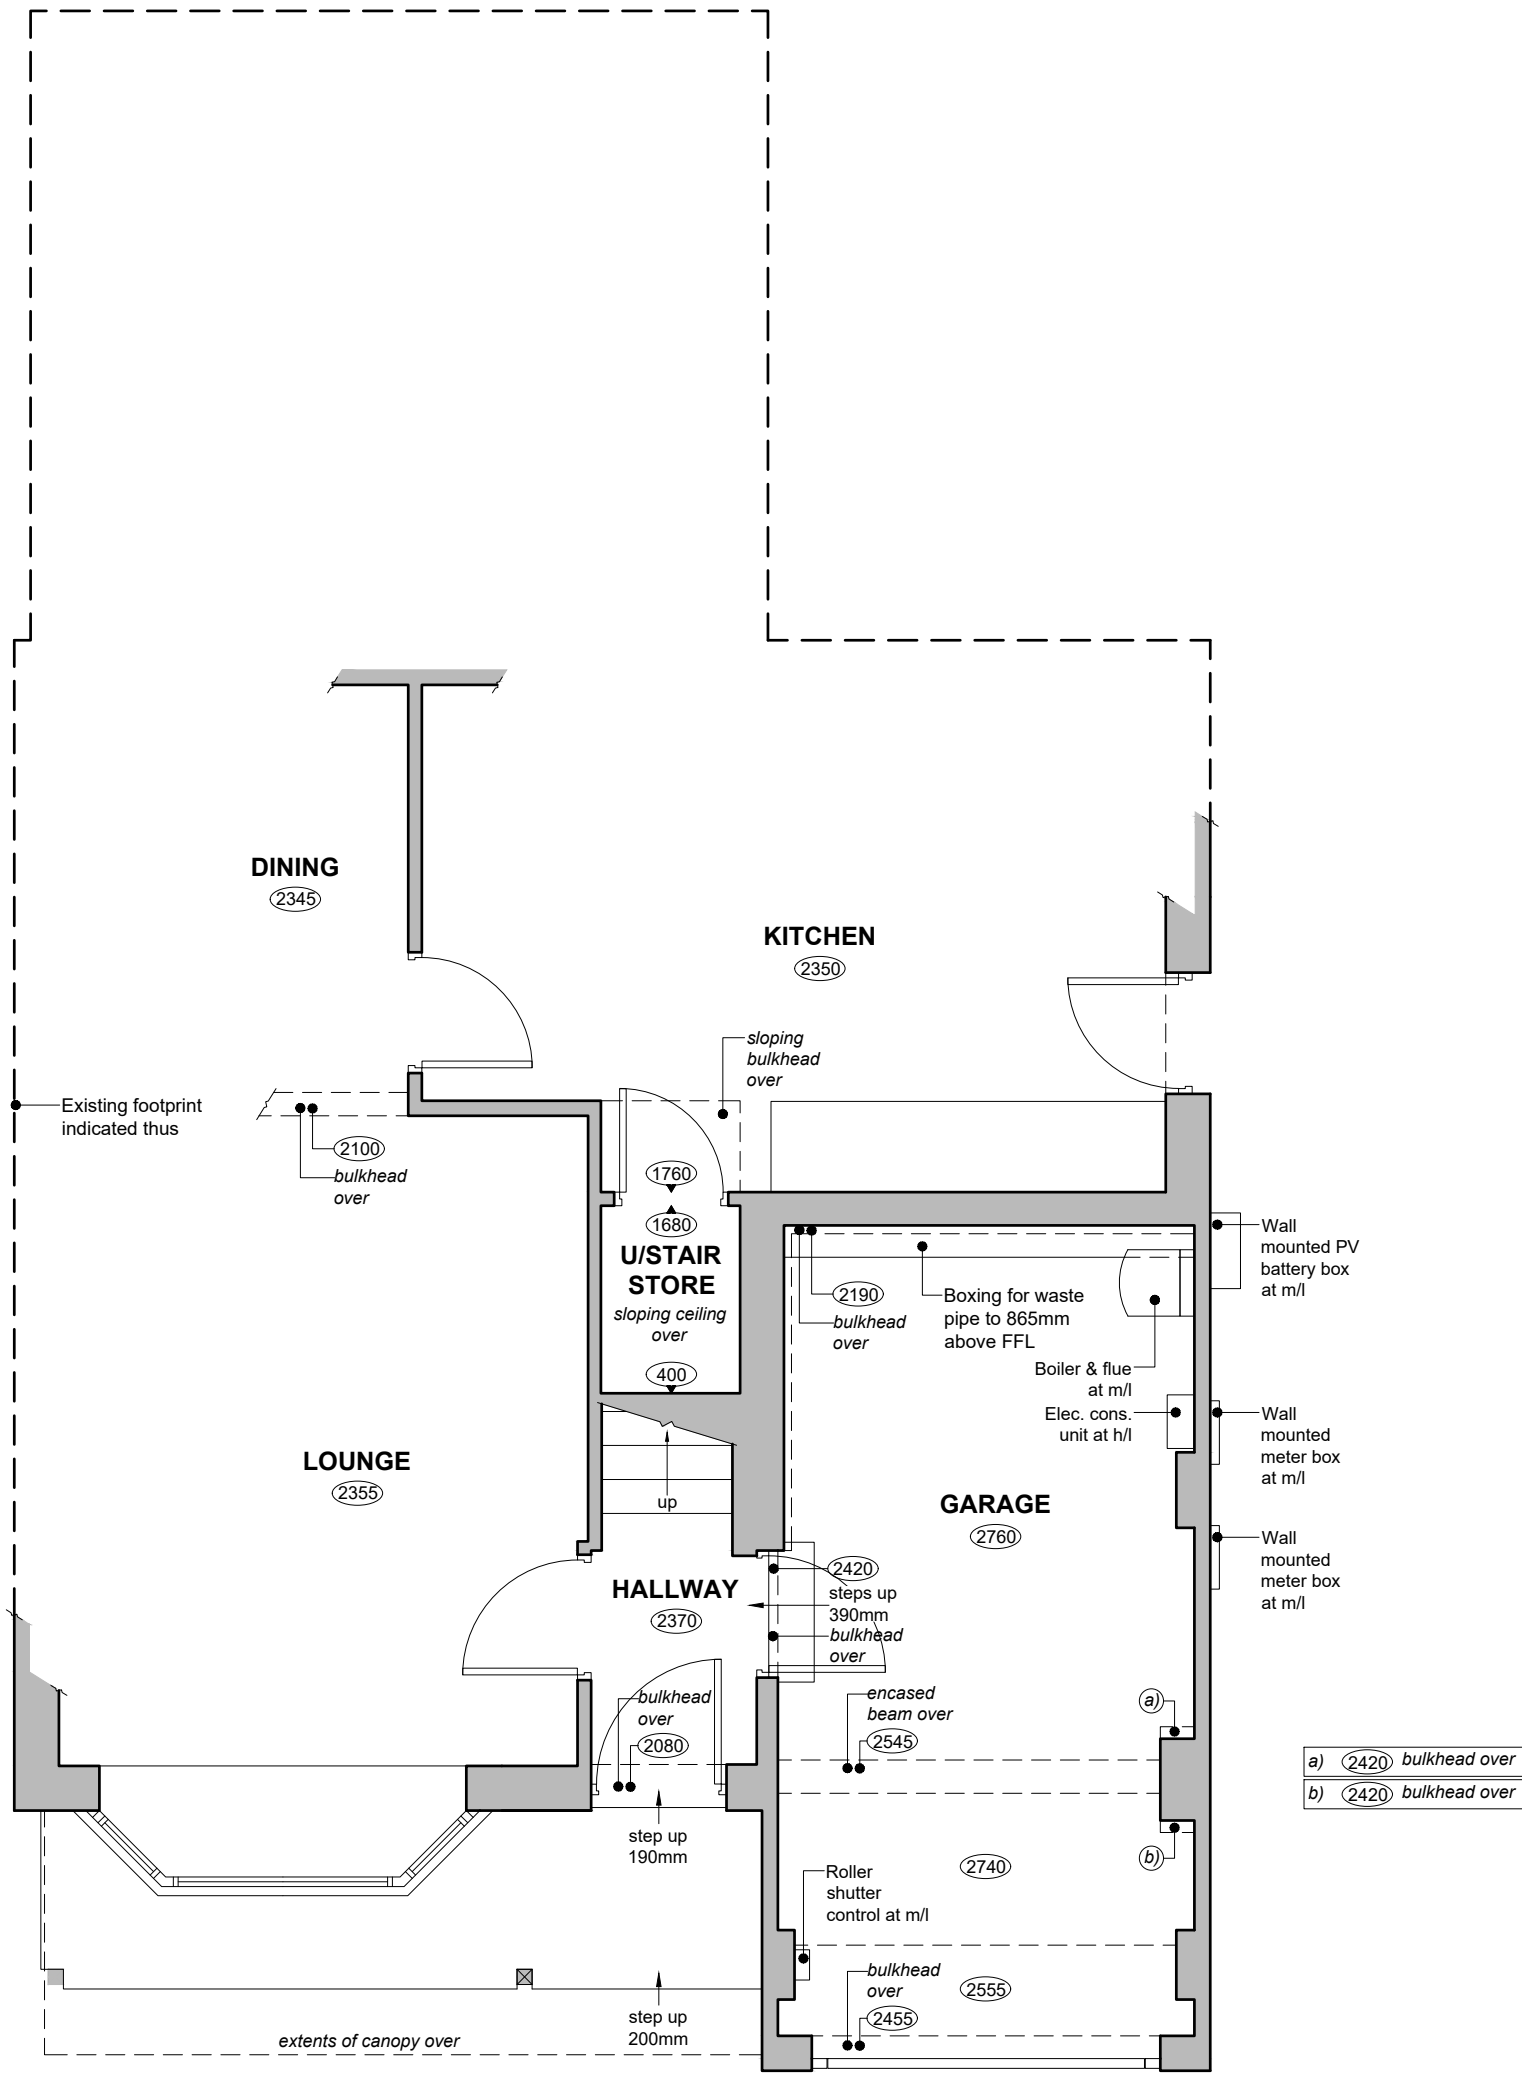

EXISTING PART GROUND FLOOR PLAN



EXISTING FRONT (NORTH WESTERN) ELEVATION TO ARUNDEL GRANGE



EXISTING SIDE (NORTH EASTERN) ELEVATION

NOTES
All dimensions are to be checked on site and any discrepancies referred to the designer prior to proceeding. All levels are to be confirmed on site prior to proceeding with the work. All discrepancies between information shown on the drawing and the information shown on the specification are to be referred to the designer prior to proceeding with the works. All component sizes and references to be checked prior to the ordering of materials. Positions of existing drain runs and associated installations to be confirmed prior to proceeding and drains checked as necessary. All relevant boundary positions to be checked prior to proceeding. Any on site design changes must be reported to the designer and agreed with the relevant authority prior to proceeding. Levels shown are related to an arbitrary datum and therefore not related to ordnance datum.

Revision	Date	Details
GRUNDY ARCHITECTURE BY DESIGN 12 Arundel Grange, Glossop, Derbyshire SK13 6UP R.A.GRUNDY ARCHITECTURAL SERVICES LIMITED 30 PARK ROAD, HADFIELD, GLOSSOP, DERBYSHIRE SK13 2AH Tel: 0773 581 862 Email: GRUNDY@GANS.CO.UK		
Project: Proposed Alterations at: 12 Arundel Grange Simmondley Glossop Derbyshire SK13 6UP		
Client: Mr. G. and Mrs. R. Singleton		
Drawing Title: EXISTING PLAN & ELEVATIONS		
Drawn by: R.G.		Date: 20th February 2023
Drawing No.: 2307.01		Scale: 1:50 @ A1
Revision:		

