


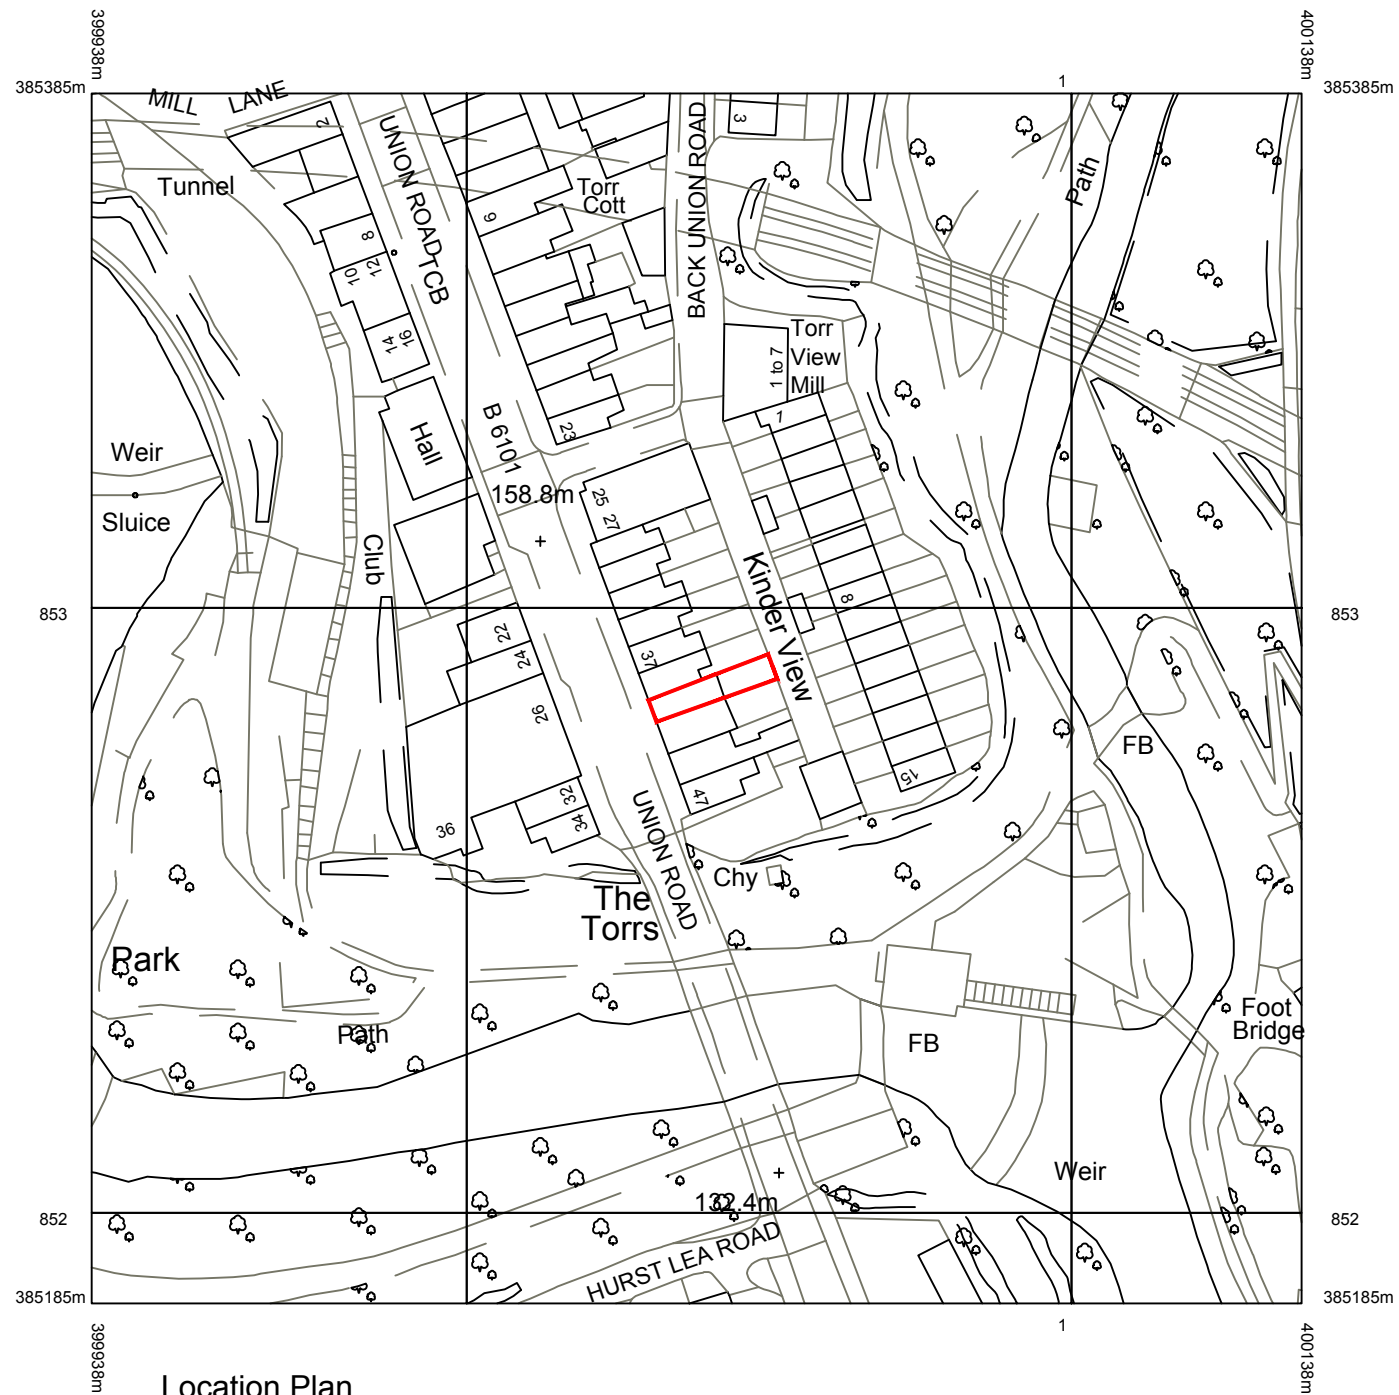


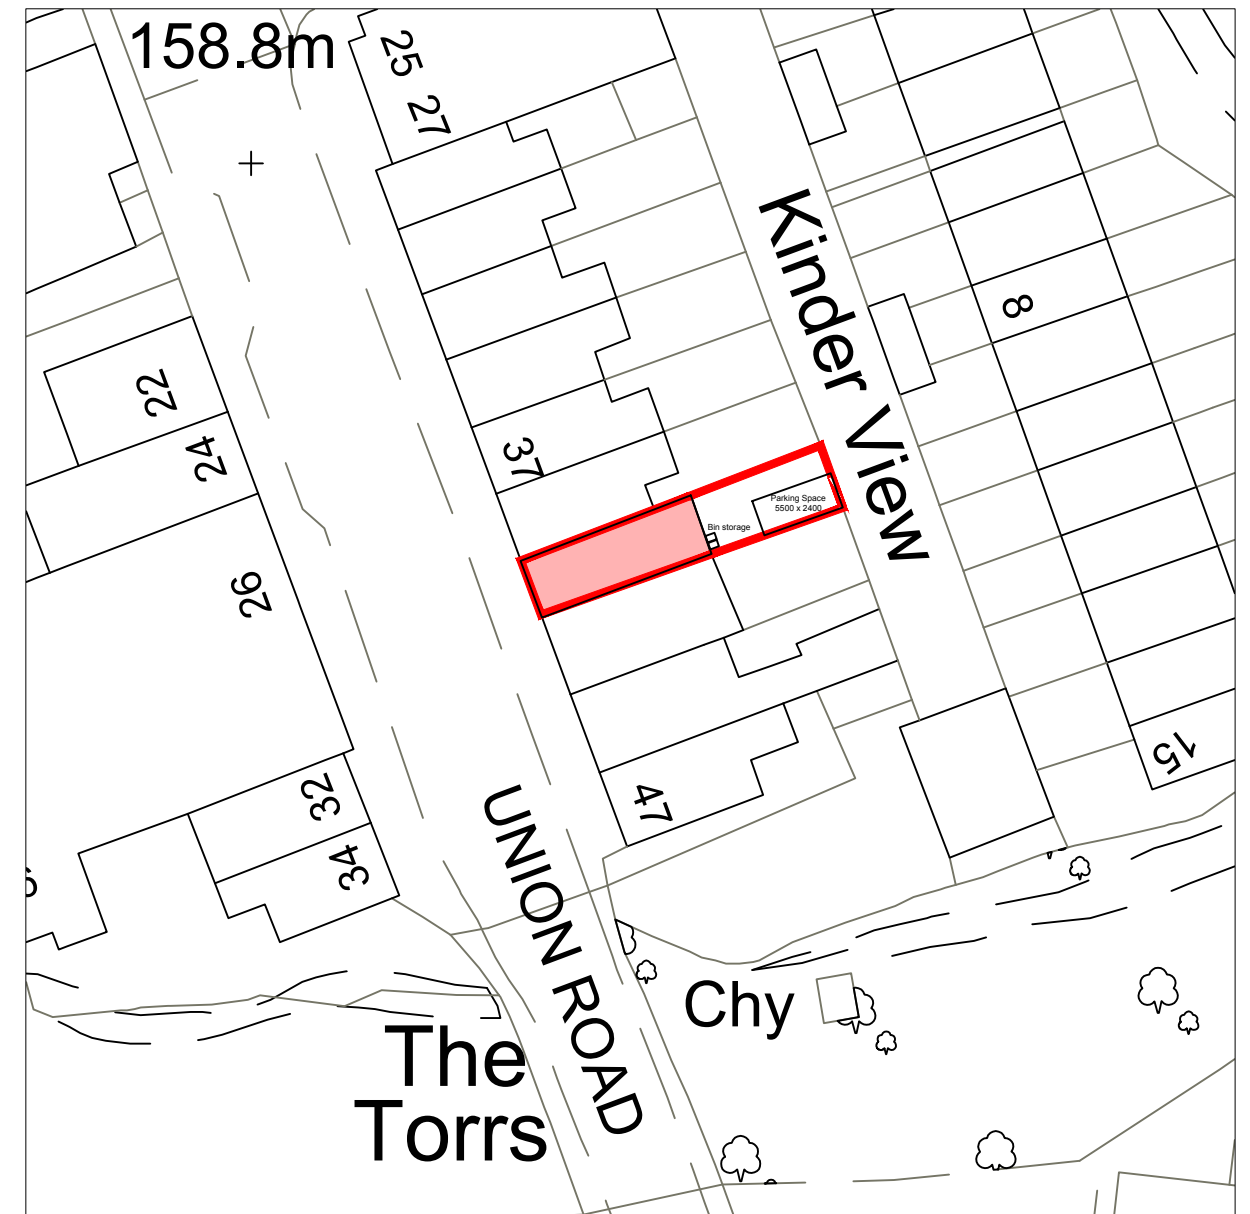

Location Plan
Scale 1:1250

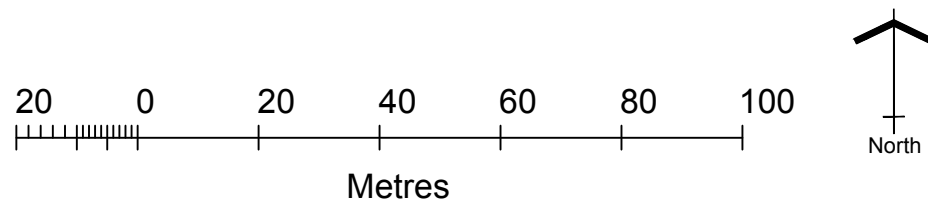

Site Plan
Scale 1:500

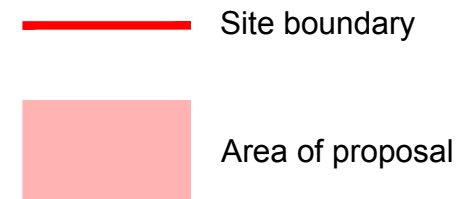

Client:

Mr Kawa Shami Ahmed
41 Union Road, New Mills, Derbyshire, SK22 3EL

Project:

Change of use at first floor level to 1 bedroom flat

Title:

Location Plan

Scale: 1:1250 & 1:500 @ A3

Drawn:	Date:
C.K.	March 2023

Project no.:	Drawing no.:
3186	3186-003

PLANMART LIMITED
9, GEORGE STREET, GLOSSOP,
DERBYSHIRE SK13 8AY.
TEL: 01457 863153