



SITE PLANS 1:1250

 

AND 1:500

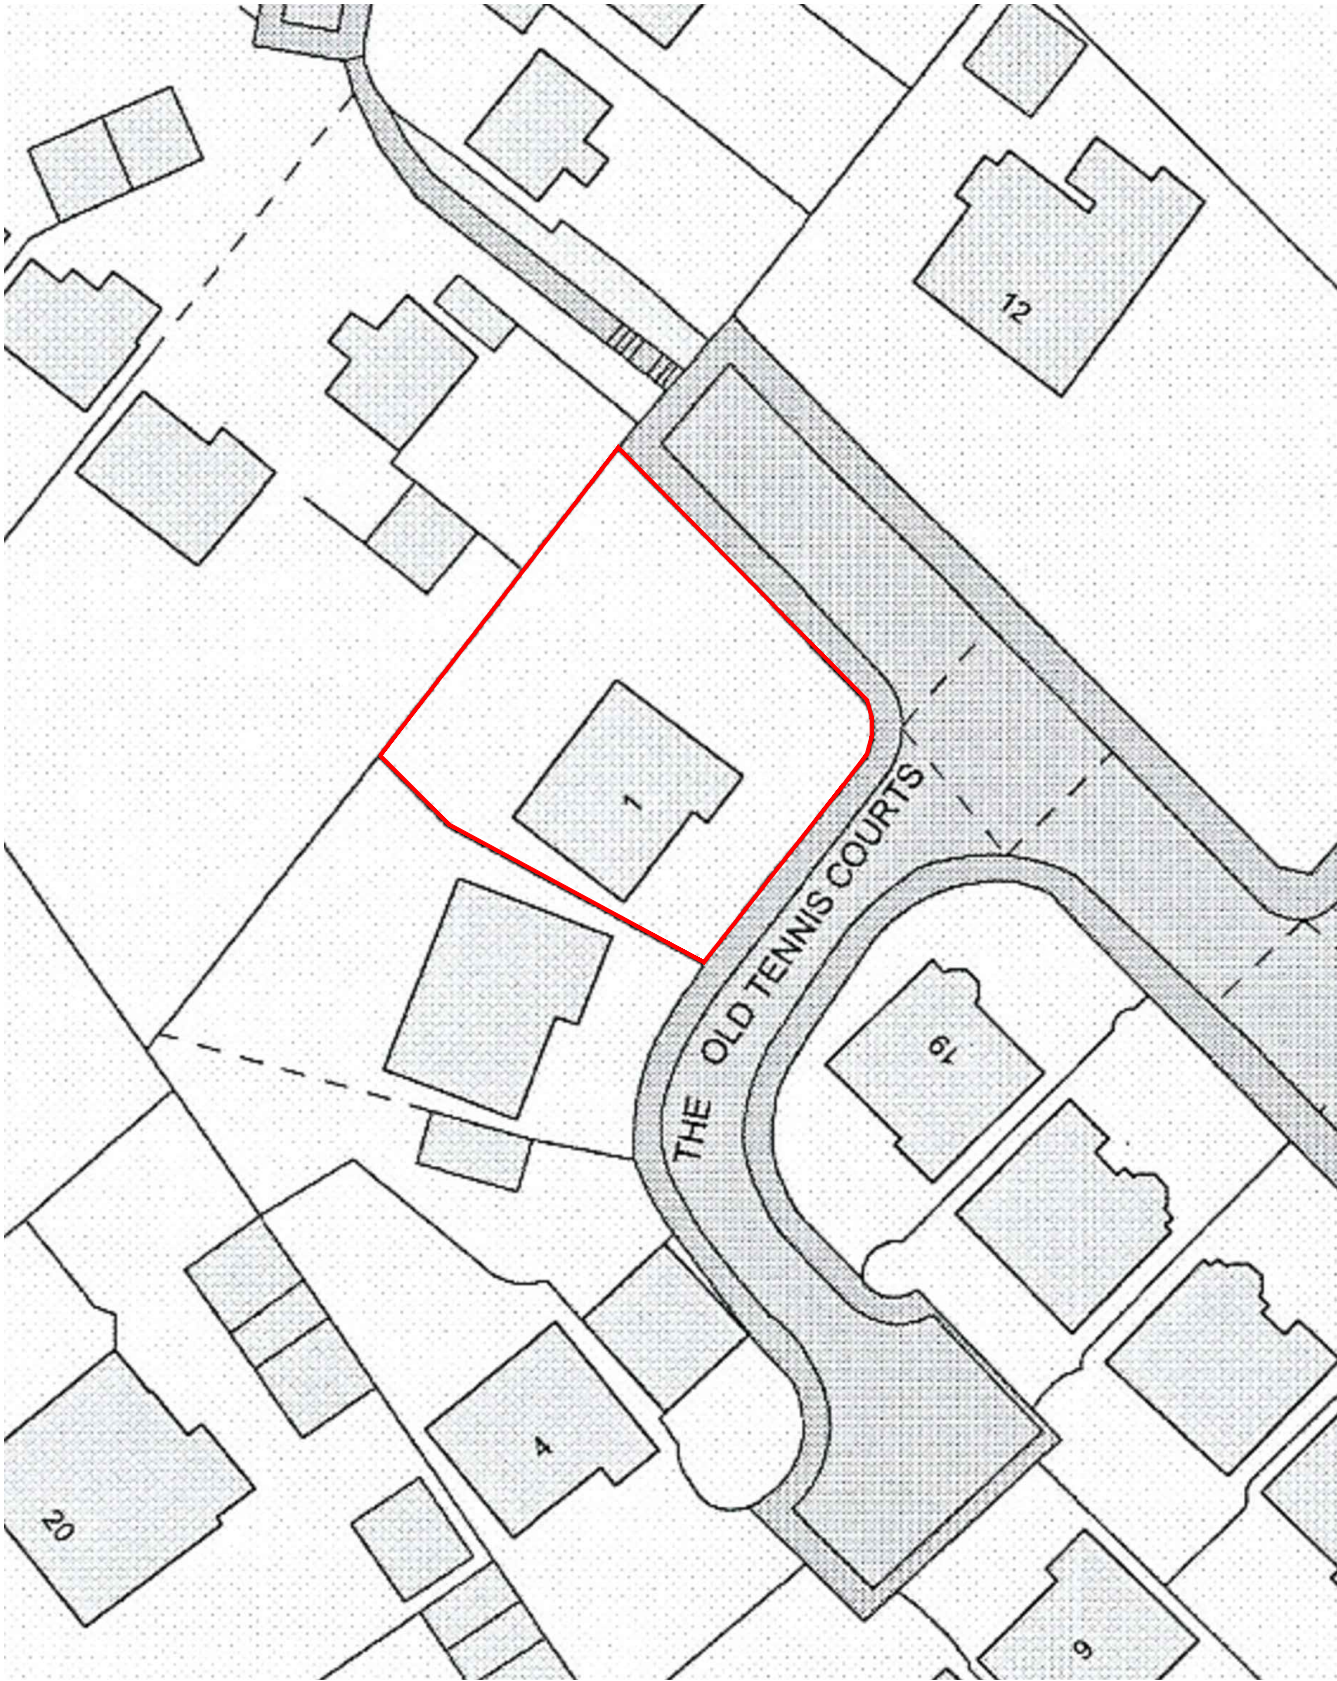

DWG: SITE LOCATION
THE OLD TENNIS COURTS
OFF LASCELLES ROAD, BUXTON

REVISIONS:

1:1250/500	CHECKED:
DATE: JULY'22	DRAWN:

©THIS DRAWING AND THE BUILDING WORKS DEPICTED ARE THE COPYRIGHT OF AJS ARCHITECTURE AND MAY NOT BE REPRODUCED OR AMENDED EXCEPT BY WRITTEN PERMISSION. NO LIABILITY WILL BE ACCEPTED FOR AMENDMENTS MADE BY OTHER PERSONS.

A.J.S ARCHITECTURE

32 carr road.
buxton.
derbyshire.
sk17 6wf.

h: 01298 26062
m: 07794 400237

LOCATION PLAN

1 TENNIS COURTS