



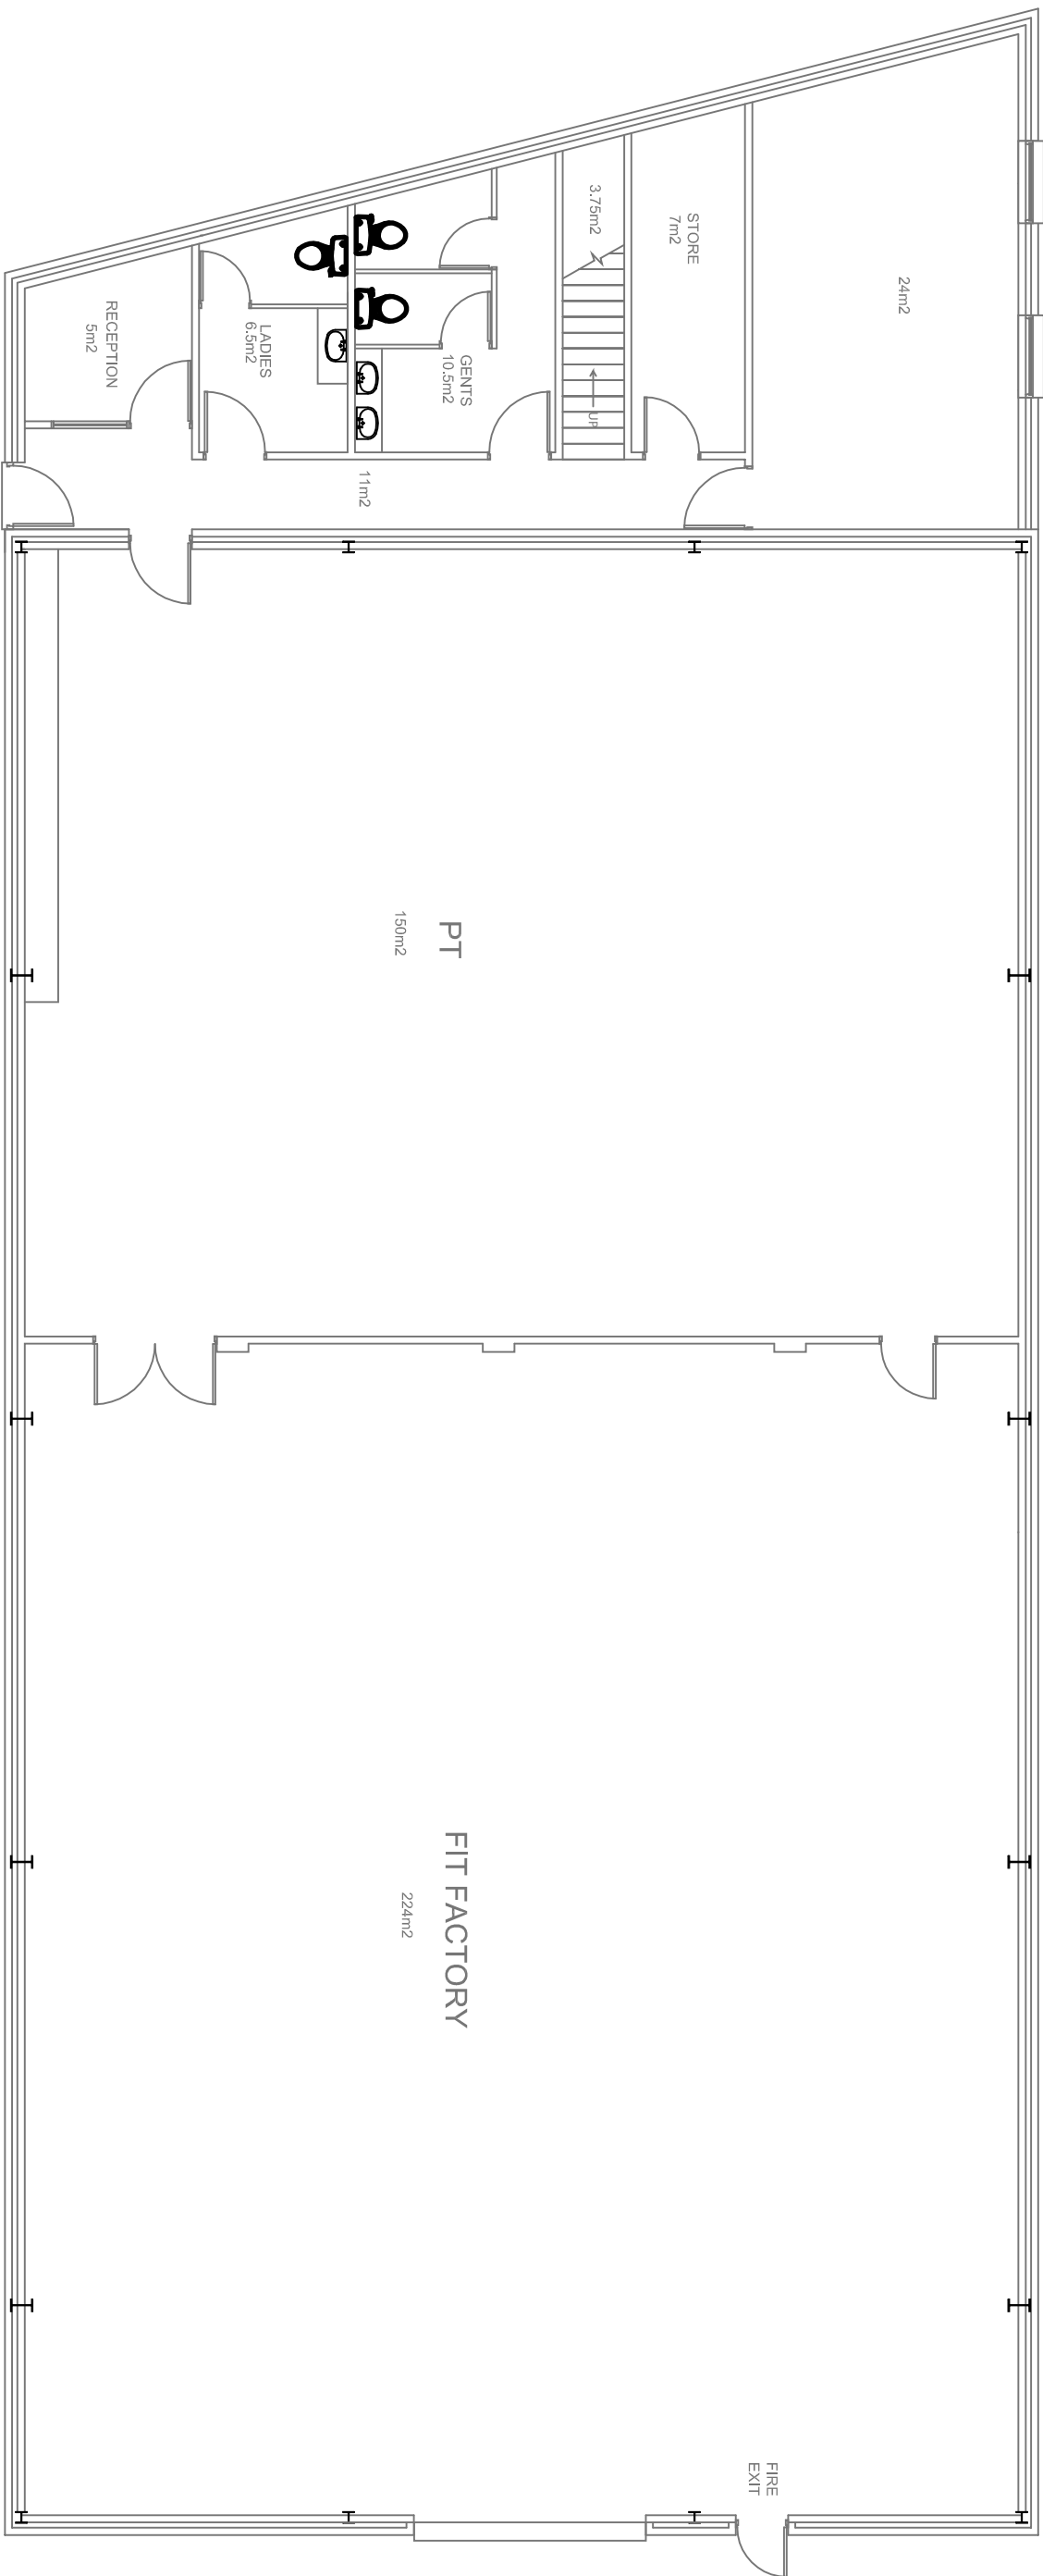

GROUND FLOOR PLAN - 1:100

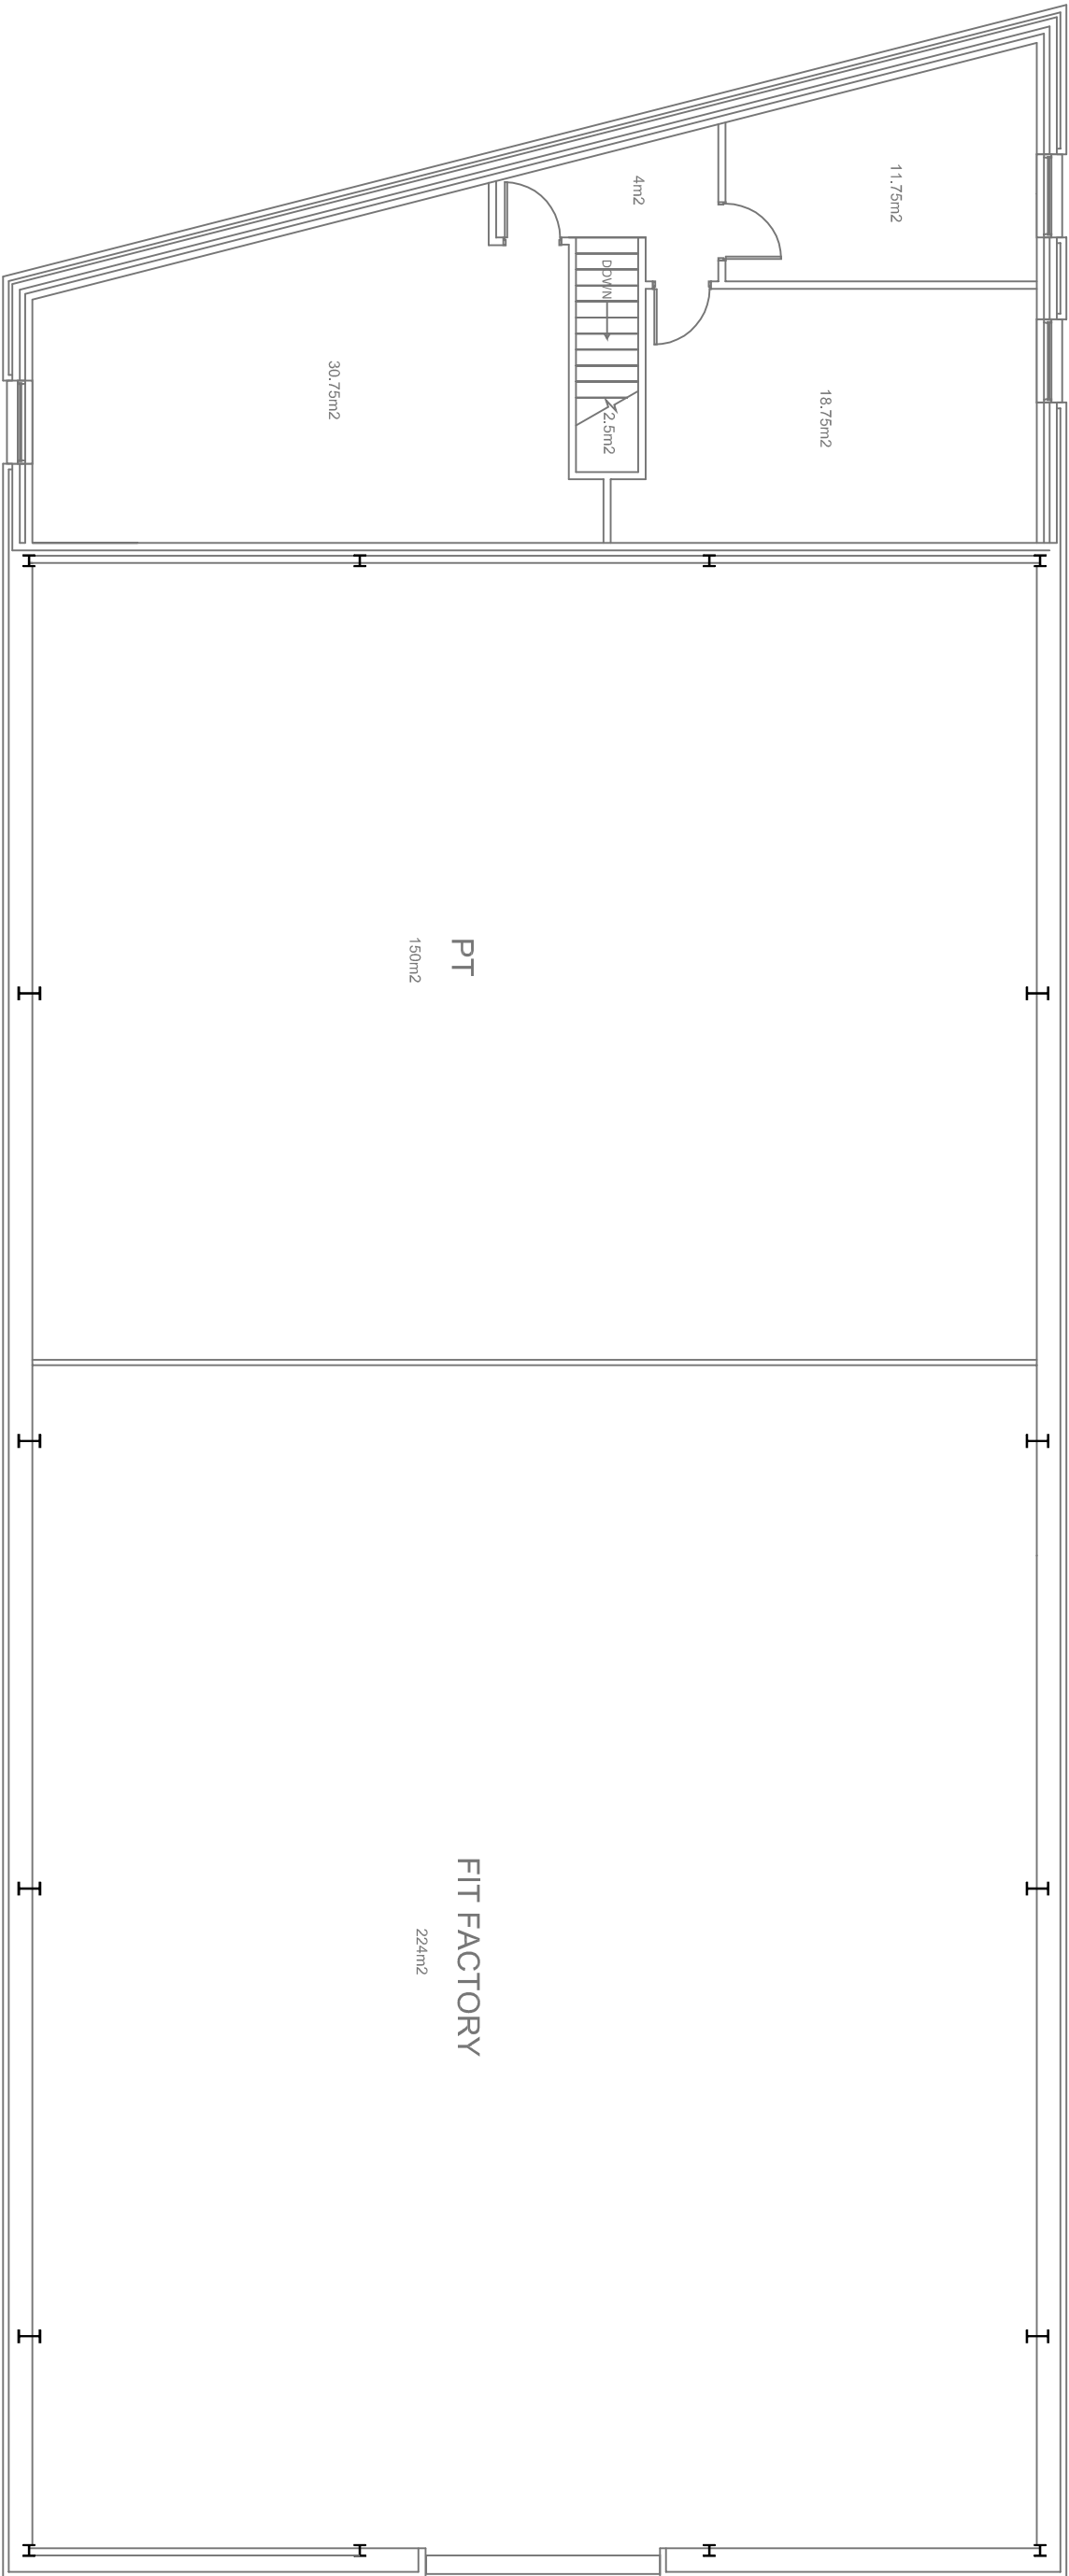

FIRST FLOOR PLAN - 1:100

Revision	Description	Date	Rev. By
RS			

**Rutter Johnson**

Consulting Civil & Structural Engineers



Link House, 273 Crown Lane, Norwich, BL6 5HY.
Tel: 01204 675550 Fax: 01204 695172
E-mail: enquiries@rutterjohnson.co.uk
Web: www.rutterjohnson.co.uk

COMMERCIAL UNIT, 58 SURREY ST, GLOSSOP
DERBYSHIRE SK13 7AJ
Fit Factory Glossop LTD
PT Glossop LTD
FLOOR PLANS

Scale
1 : 100 @ A2
Date
Nov 22
Drawn By
R.S.

Dir. No.
RS 2 - 100