




Revision	Description	Date	Rev. By

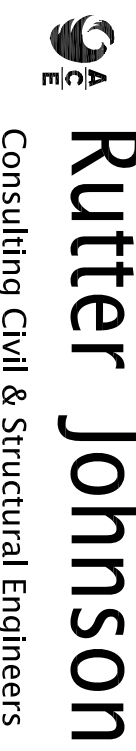

Rutter Johnson
Consulting Civil & Structural Engineers

Link House, 273 Owen Lane, Horwich, Bolton, BL6 5HY.
Tel: 01204 675350, Fax: 01204 693172
E-mail: enquiries@rj.co.uk
Web: www.rutterjohnson.co.uk

COMMERCIAL UNIT, 58 SURREY ST, GLOSSOP
DERBYSHIRE SK13 7AJ

Fit Factory Glossop LTD
FT Glossop LTD

EXISTING & PROPOSED SITE PLAN

Scale 1:200 @ A1

Dwg No. R5.2 - 101

Drawn By R.S.