




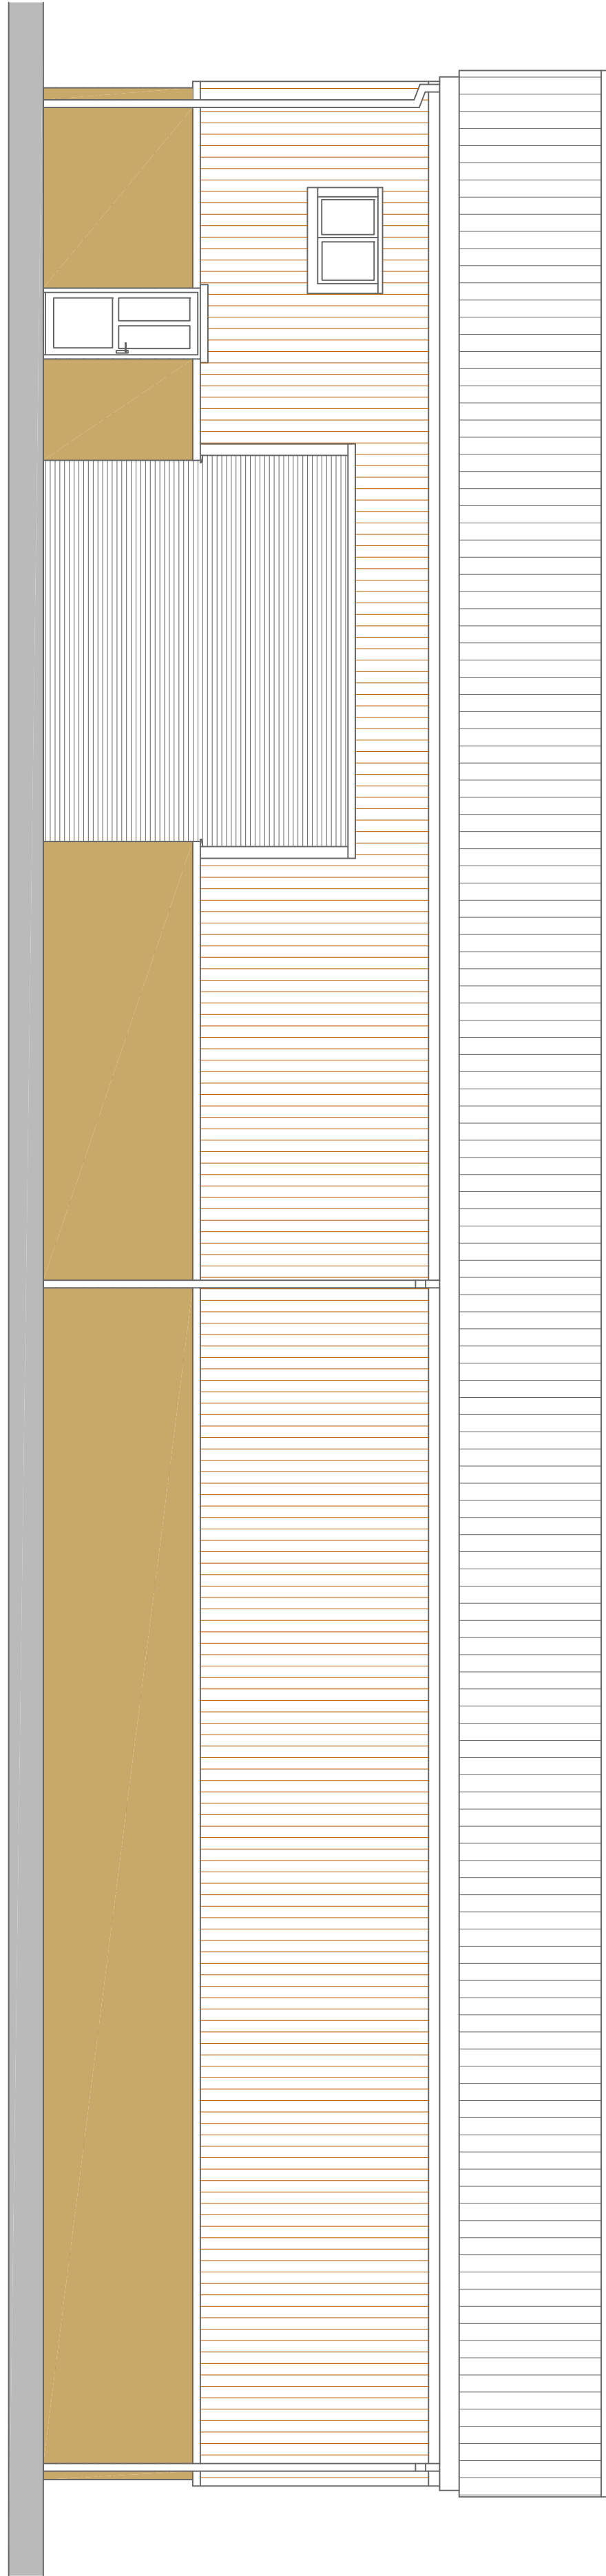


FRONT ELEVATION

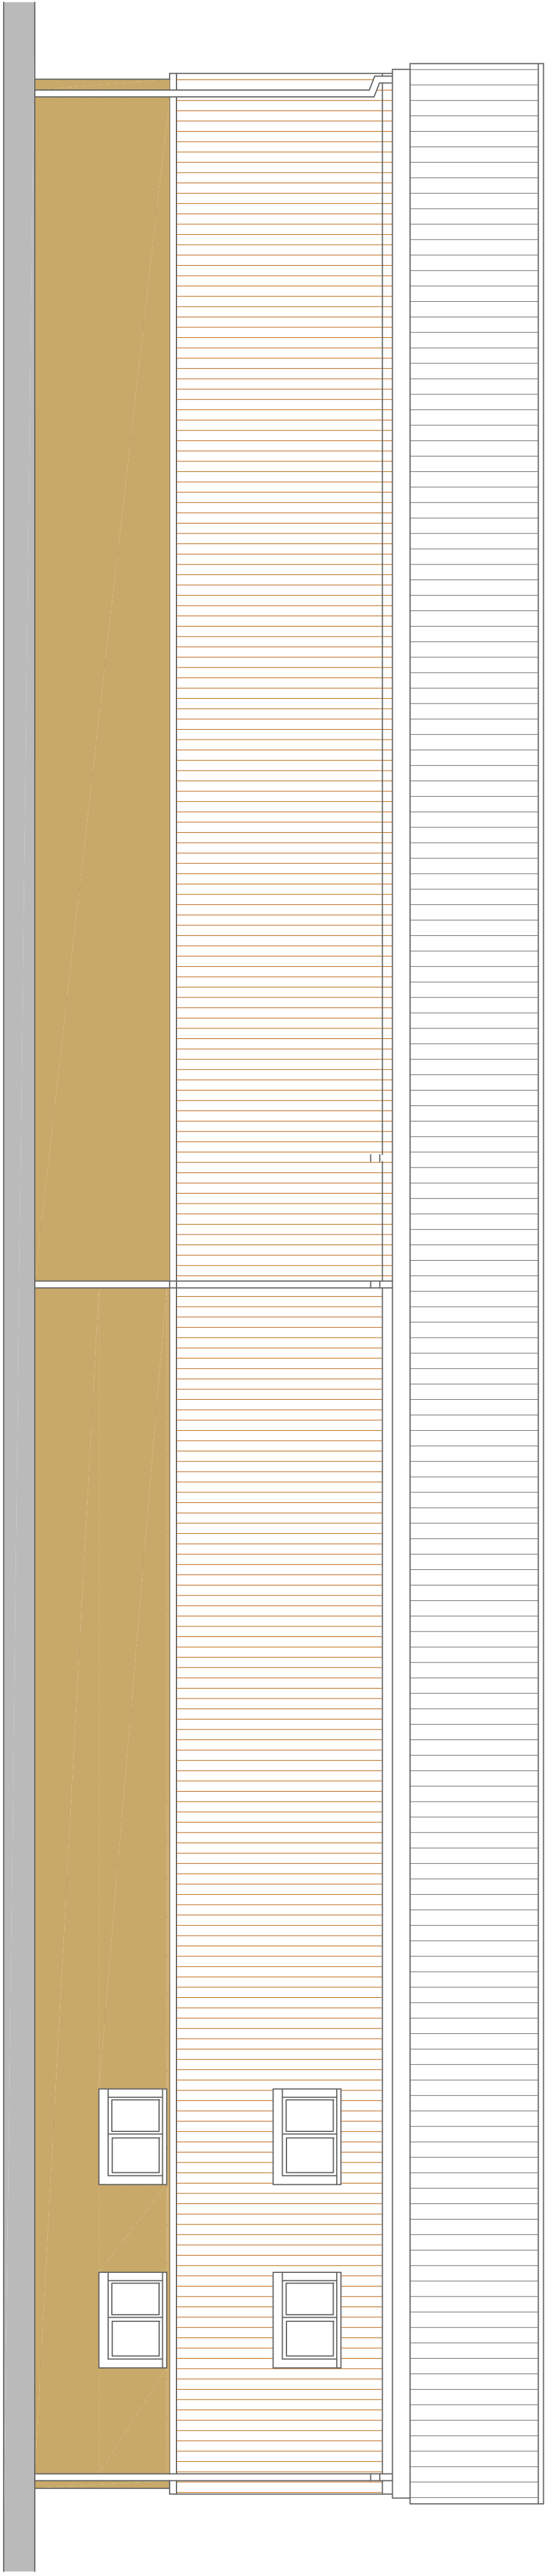

REAR ELEVATION

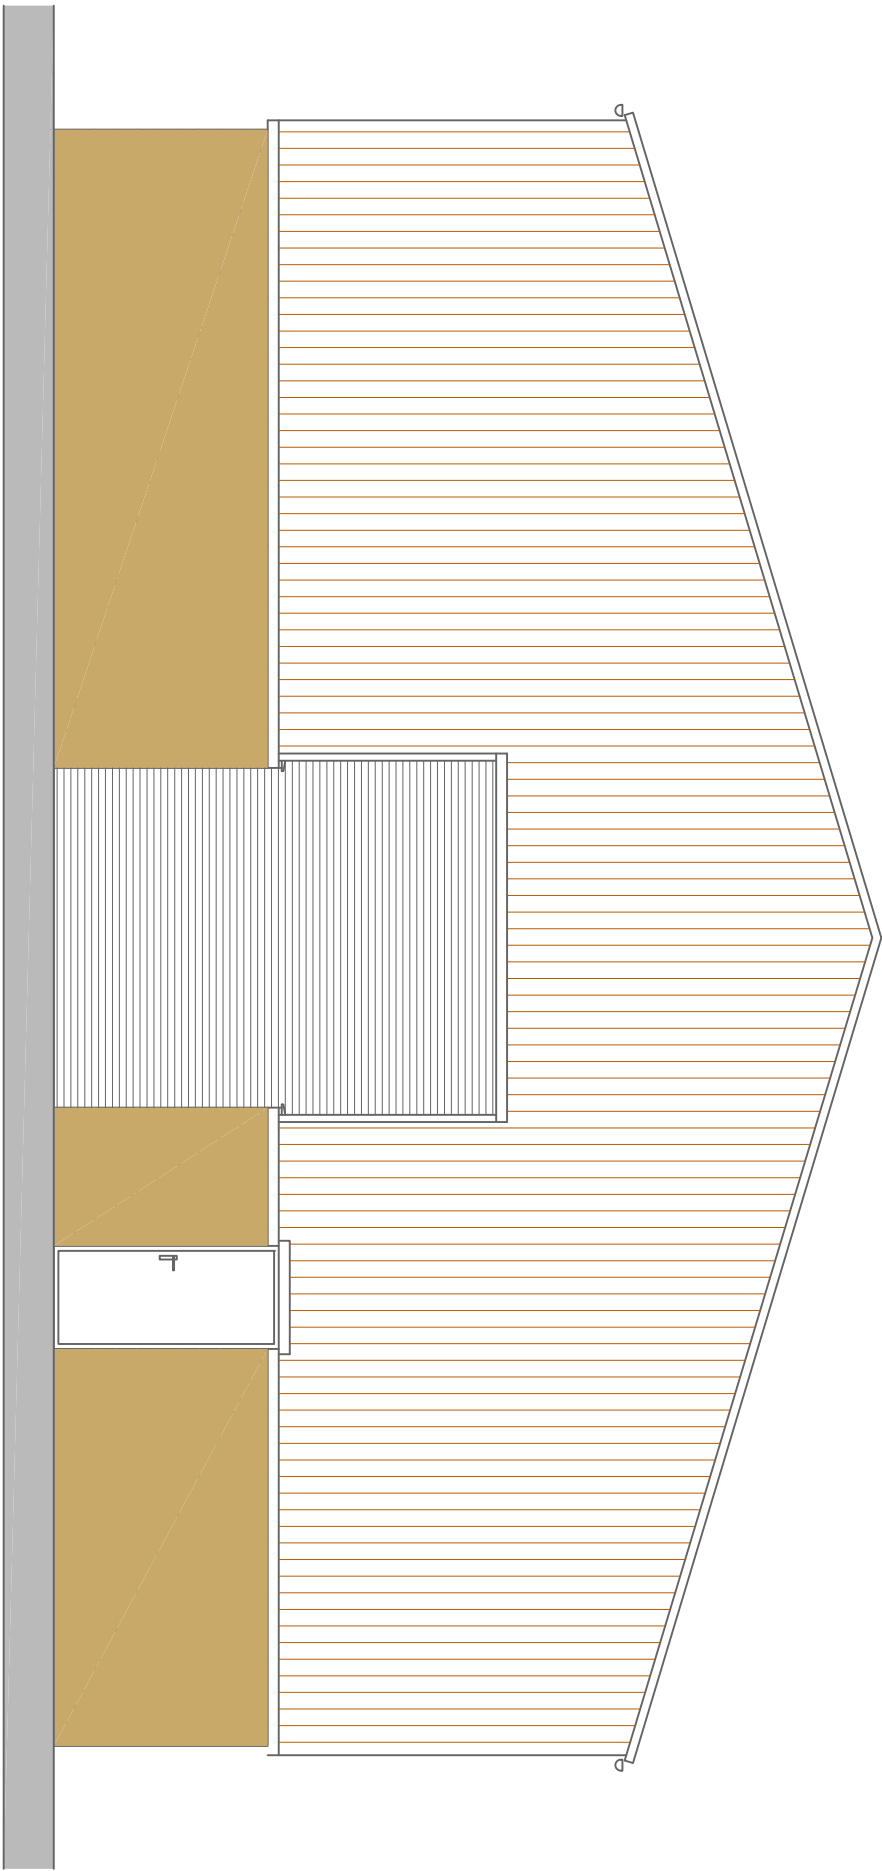

SIDE ELEVATION

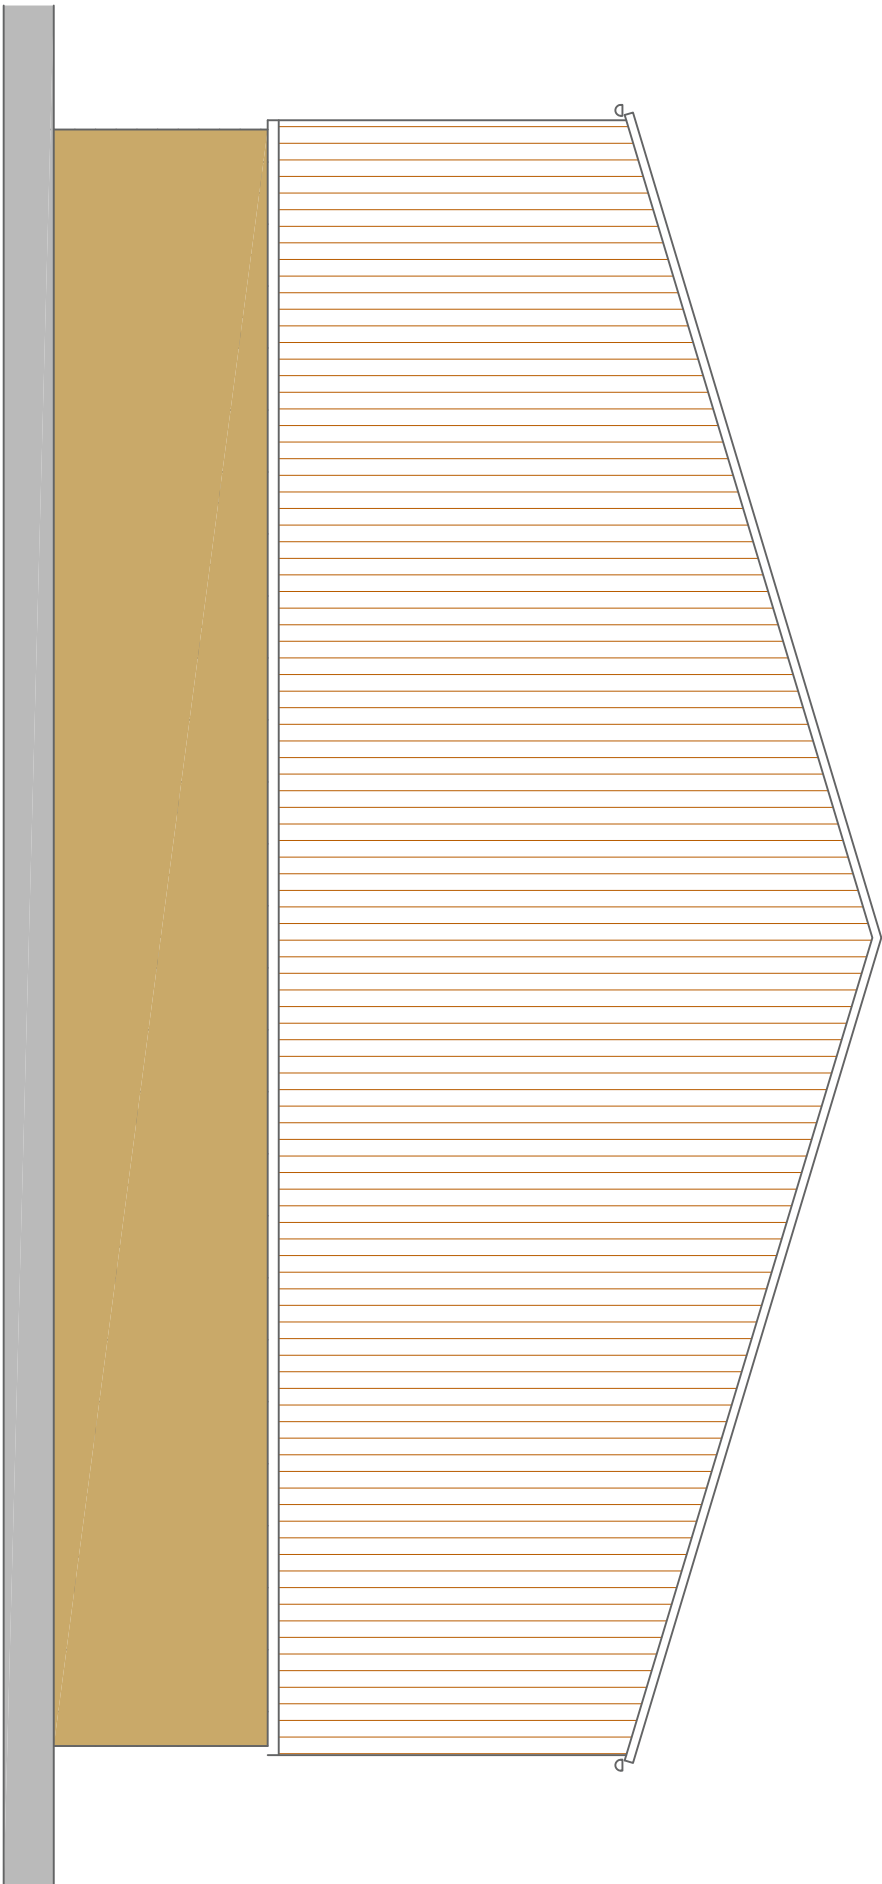

SIDE ELEVATION

This drawing is copyright of Rutter Johnson. Reproduction is only permitted by prior arrangement.

Revision	Description	Date	Rev. By
R5			

**Rutter Johnson**

Consulting Civil & Structural Engineers



Link House, 273 Crown Lane, Horwich, Bolton, BL6 5HY.
Tel: 01204 675550 Fax: 01204 695172
E-mail: enquiries@rutterjohnson.co.uk
Web: www.rutterjohnson.co.uk

COMMERCIAL UNIT, 58 SURREY ST, GLOSSOP
DERBYSHIRE SK13 7AJ

Fit Factory Glossop LTD
PT Glossop LTD

EXISTING & PROPOSED ELEVATIONS

Scale
1:100 @ A1
Drg. No.
RS 2 - 201

Date
Nov '22

Drawn By
R.S.