


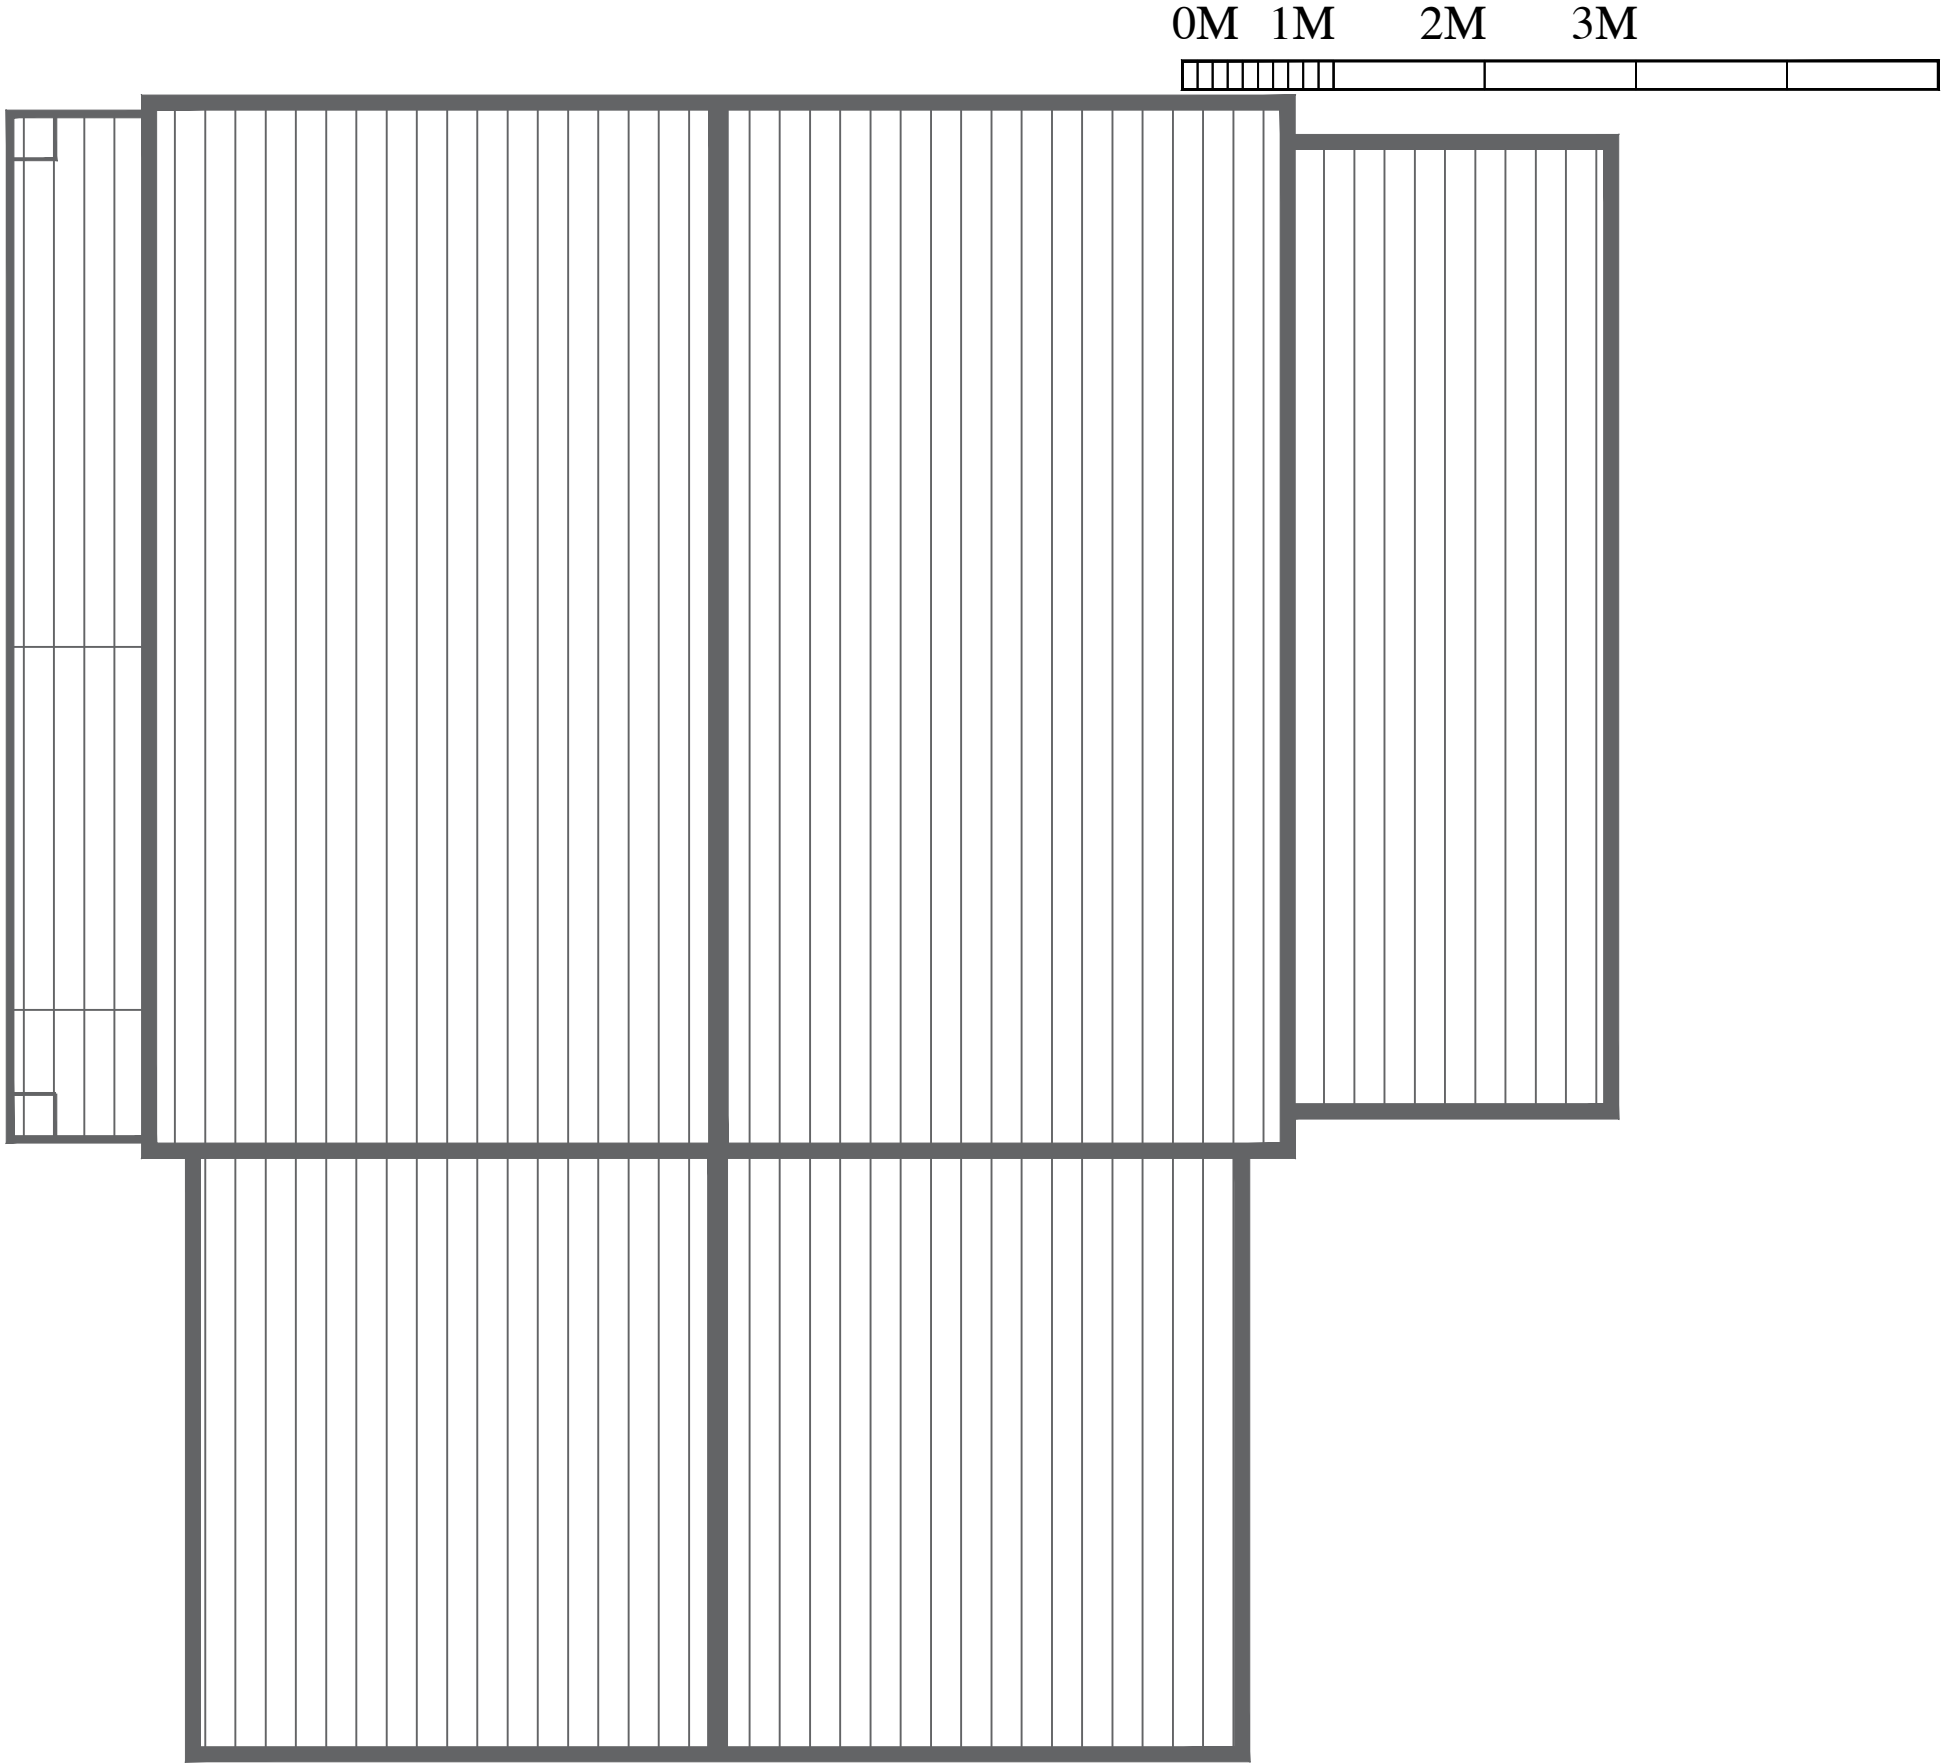

ROOF PLAN AS EXISTING 1:50
12 SCHOOL RD, PEAK DALE

HARDSTANDING BASE OF
THE ORIGINAL GARAGE
(NOW DEMOLISHED)
ATTACHED PHOTO SHOWS
THE ORIGINAL.

©THIS DRAWING AND THE BUILDING WORKS DEPICTED ARE THE COPYRIGHT OF AJS ARCHITECTURE
AND MAY NOT BE REPRODUCED OR AMENDED EXCEPT BY WRITTEN PERMISSION. NO LIABILITY WILL BE ACCEPTED
FOR AMENDMENTS MADE BY OTHER PERSONS.

A.J.S ARCHITECTURE



32 carr road.
buxton.
derbyshire.
sk17 6wf.

h: 01298 26062
m: 07794 400237

1:50	CHECKED:
DATE: FEB'23	DRAWN:

DWG: EXISTING

12 SCHOOL ROAD

PEAK DALE

REVISIONS: