

 
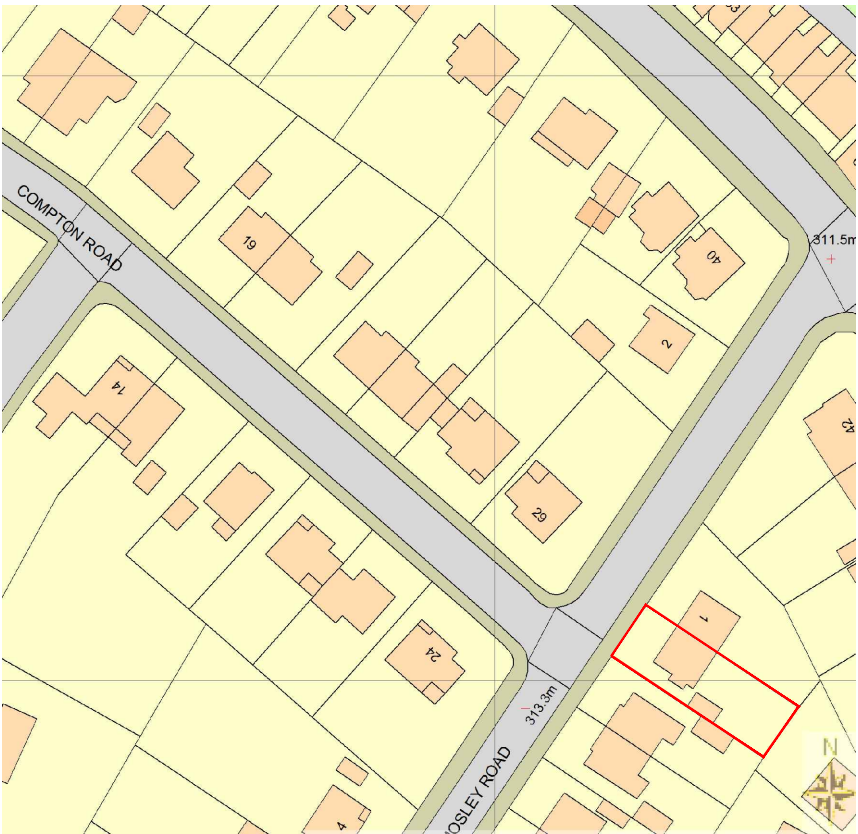


SITE PLANS 1:1250

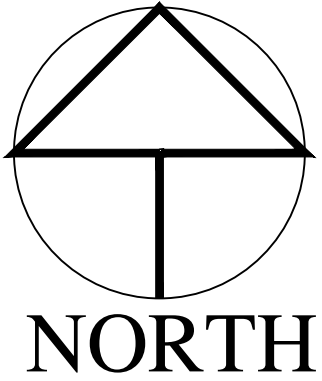

AND 1:500

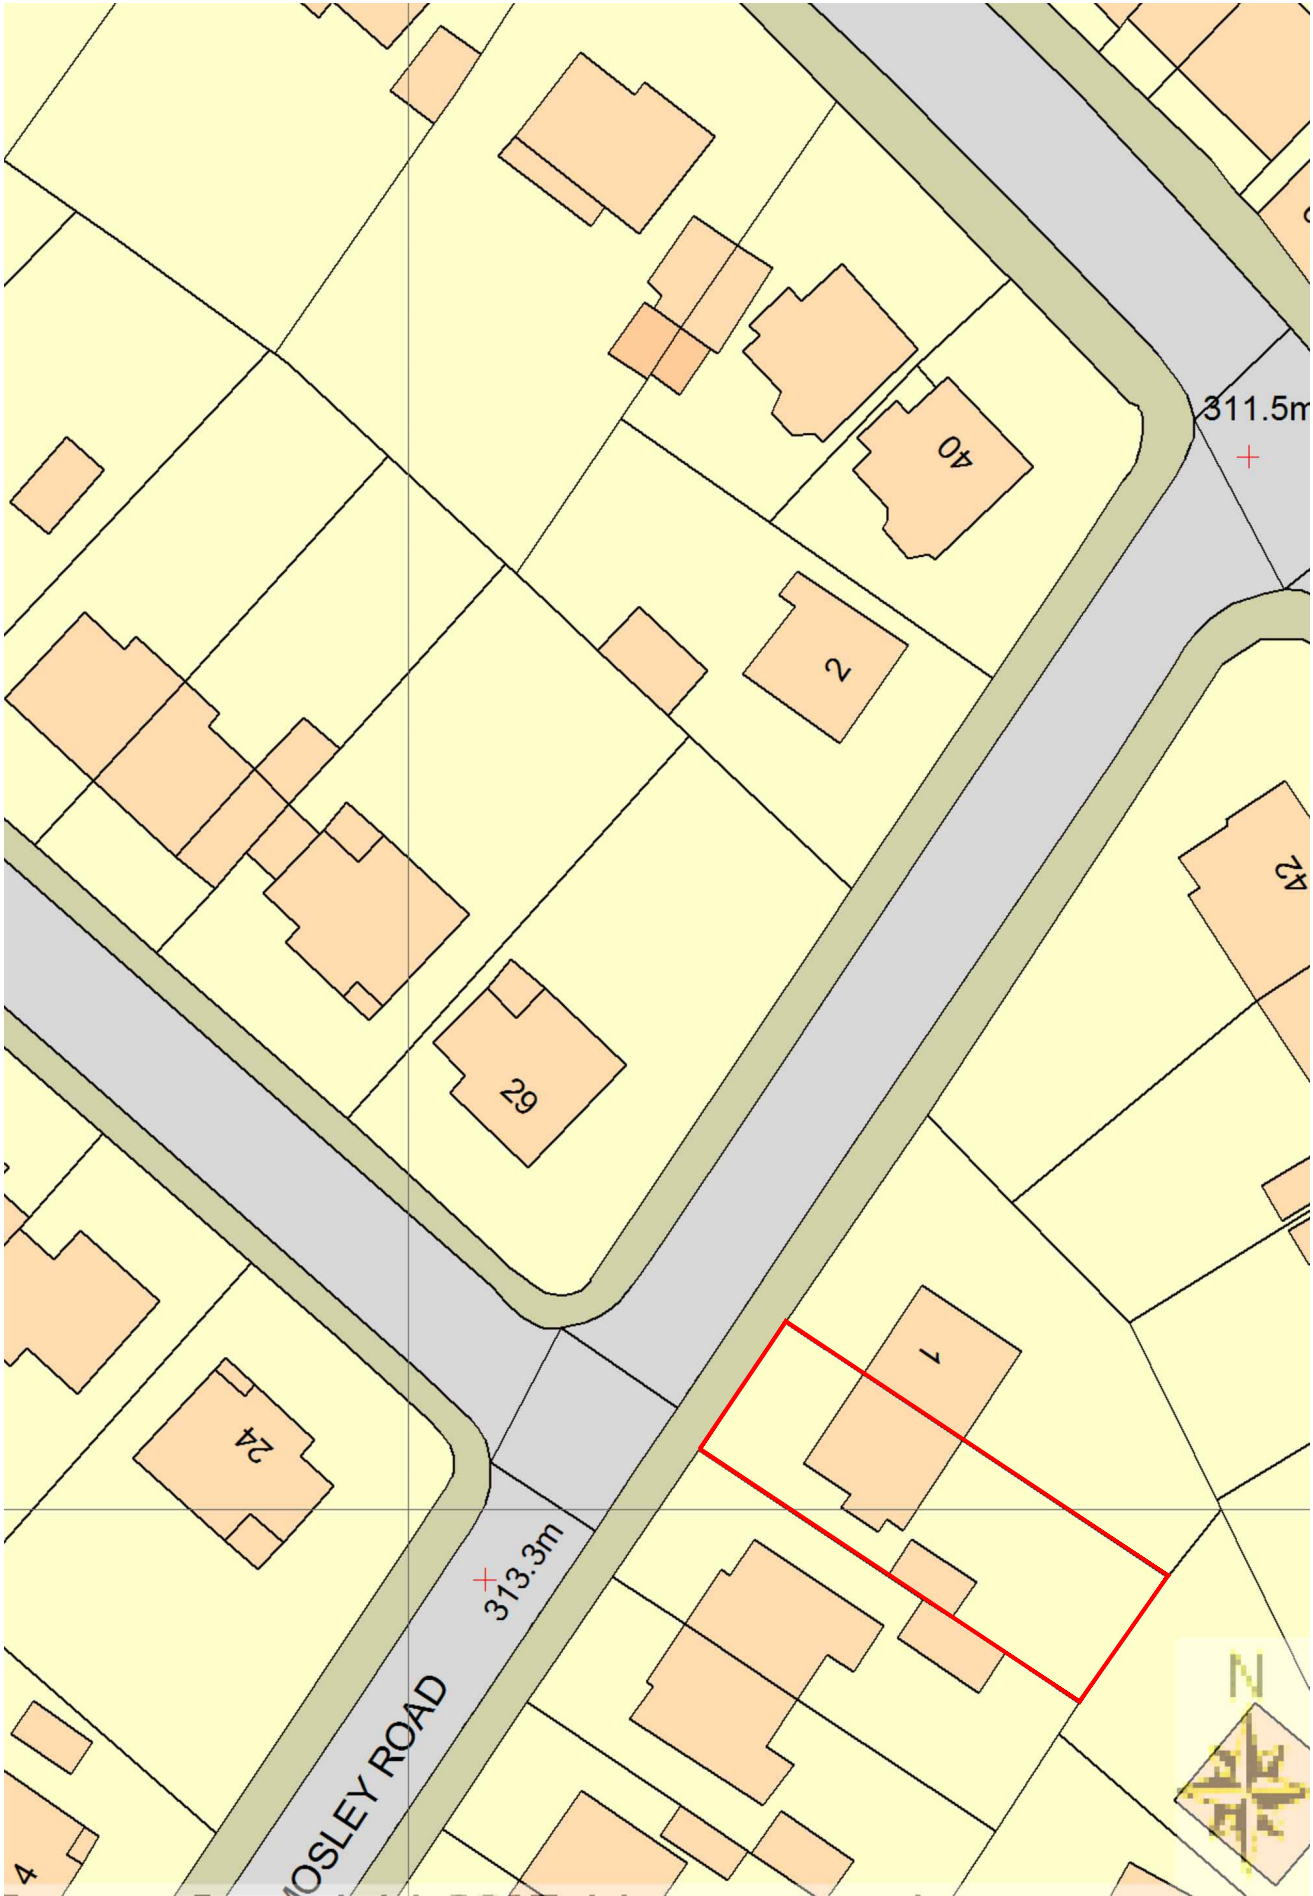

DWG: SITE LOCATION
3 MOSLEY ROAD
BUXTON

REVISIONS:

1:1250/500	CHECKED:
DATE: MARCH'23	DRAWN:

©THIS DRAWING AND THE BUILDING WORKS DEPICTED ARE THE COPYRIGHT OF AJS ARCHITECTURE AND MAY NOT BE REPRODUCED OR AMENDED EXCEPT BY WRITTEN PERMISSION. NO LIABILITY WILL BE ACCEPTED FOR AMENDMENTS MADE BY OTHER PERSONS.

A.J.S ARCHITECTURE

32 carr road.
buxton.
derbyshire.
sk17 6wf.

h: 01298 26062
m: 07794 400237



LOCATION PLAN

3 MOSLEY RD