


FIRST FLOOR PLAN AS PROPOSED 1:50

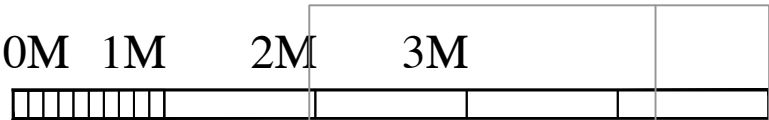

DWG: PROPOSED
3 MOSLEY ROAD
BUXTON



REVISIONS:

1:50	CHECKED:
DATE: MARCH'23	DRAWN:

32 carr road.
buxton.
derbyshire.
sk17 6wf.

h: 01298 26062
m: 07794 400237

©THIS DRAWING AND THE BUILDING WORKS DEPICTED ARE THE COPYRIGHT OF AJS ARCHITECTURE AND MAY NOT BE REPRODUCED OR AMENDED EXCEPT BY WRITTEN PERMISSION. NO LIABILITY WILL BE ACCEPTED FOR AMENDMENTS MADE BY OTHER PERSONS.

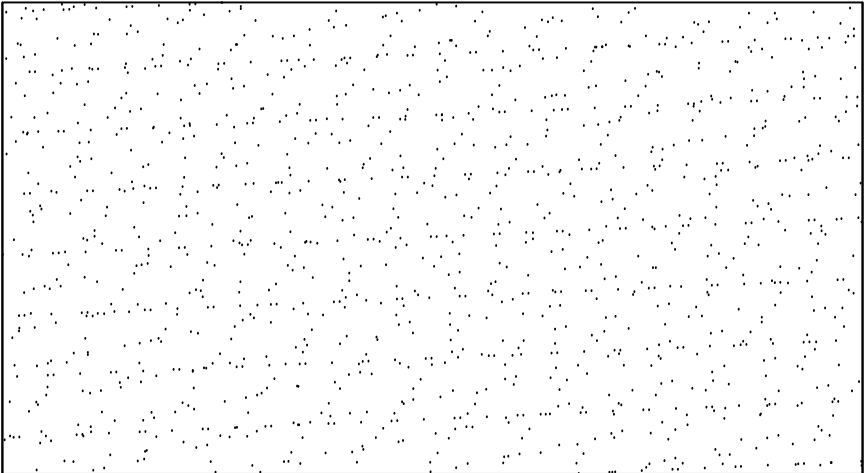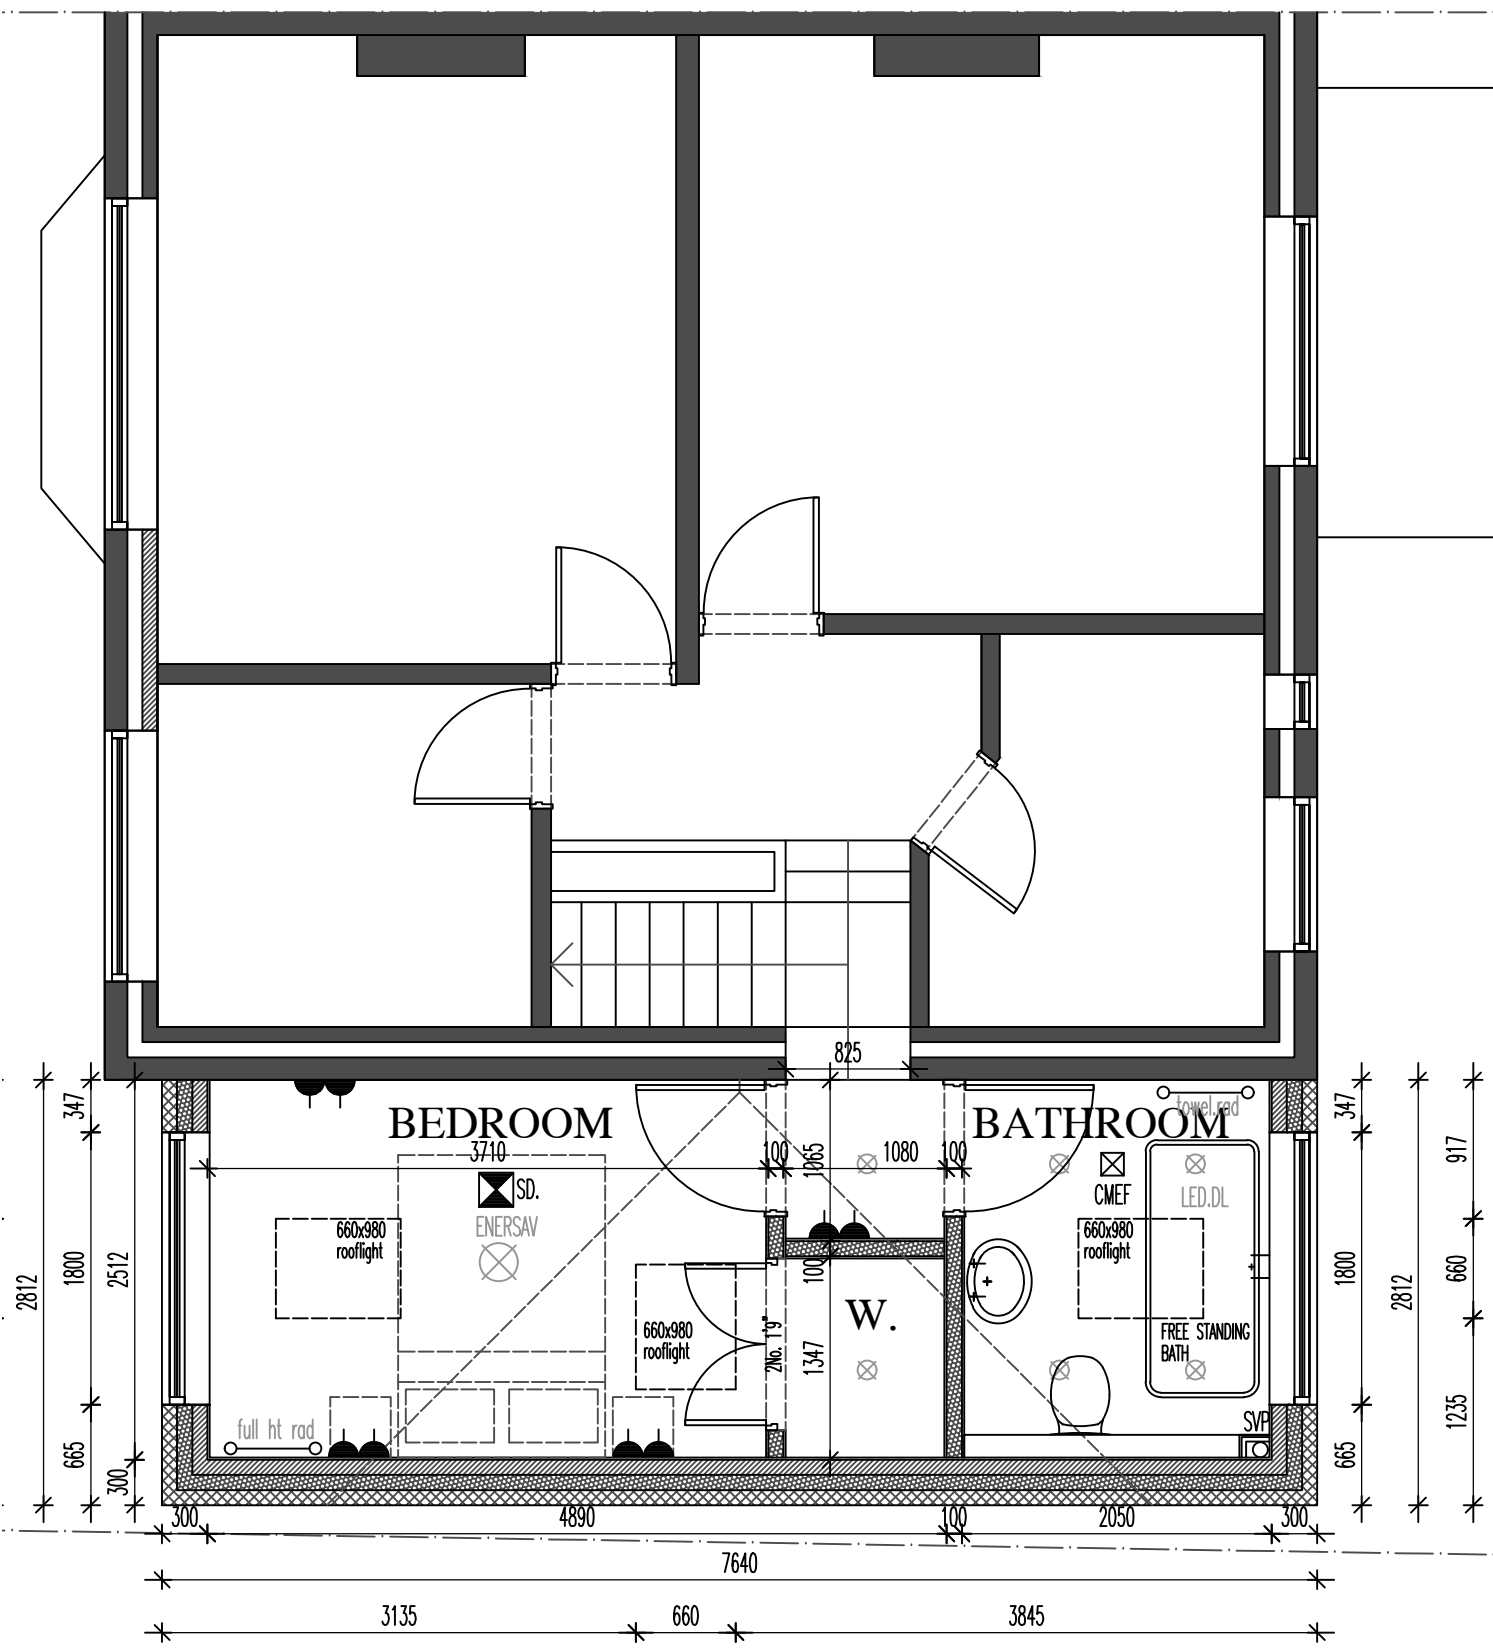

PROPOSED 02

3 MOSLEY ROAD