


Notes

Jennings Design Associates take no responsibility for any dimensions obtained by scaling from this drawing. If no dimension is shown the recipient must ascertain the dimension specifically from the Architect or by site measurement. Supplying this drawing in digital form is solely for convenience and no reliance may be placed on digital data. All data must be checked against hard copy. Dimensions must be checked on site. Any discrepancies must be reported to the Architect immediately. This drawing is copyright of Jennings Design Associates

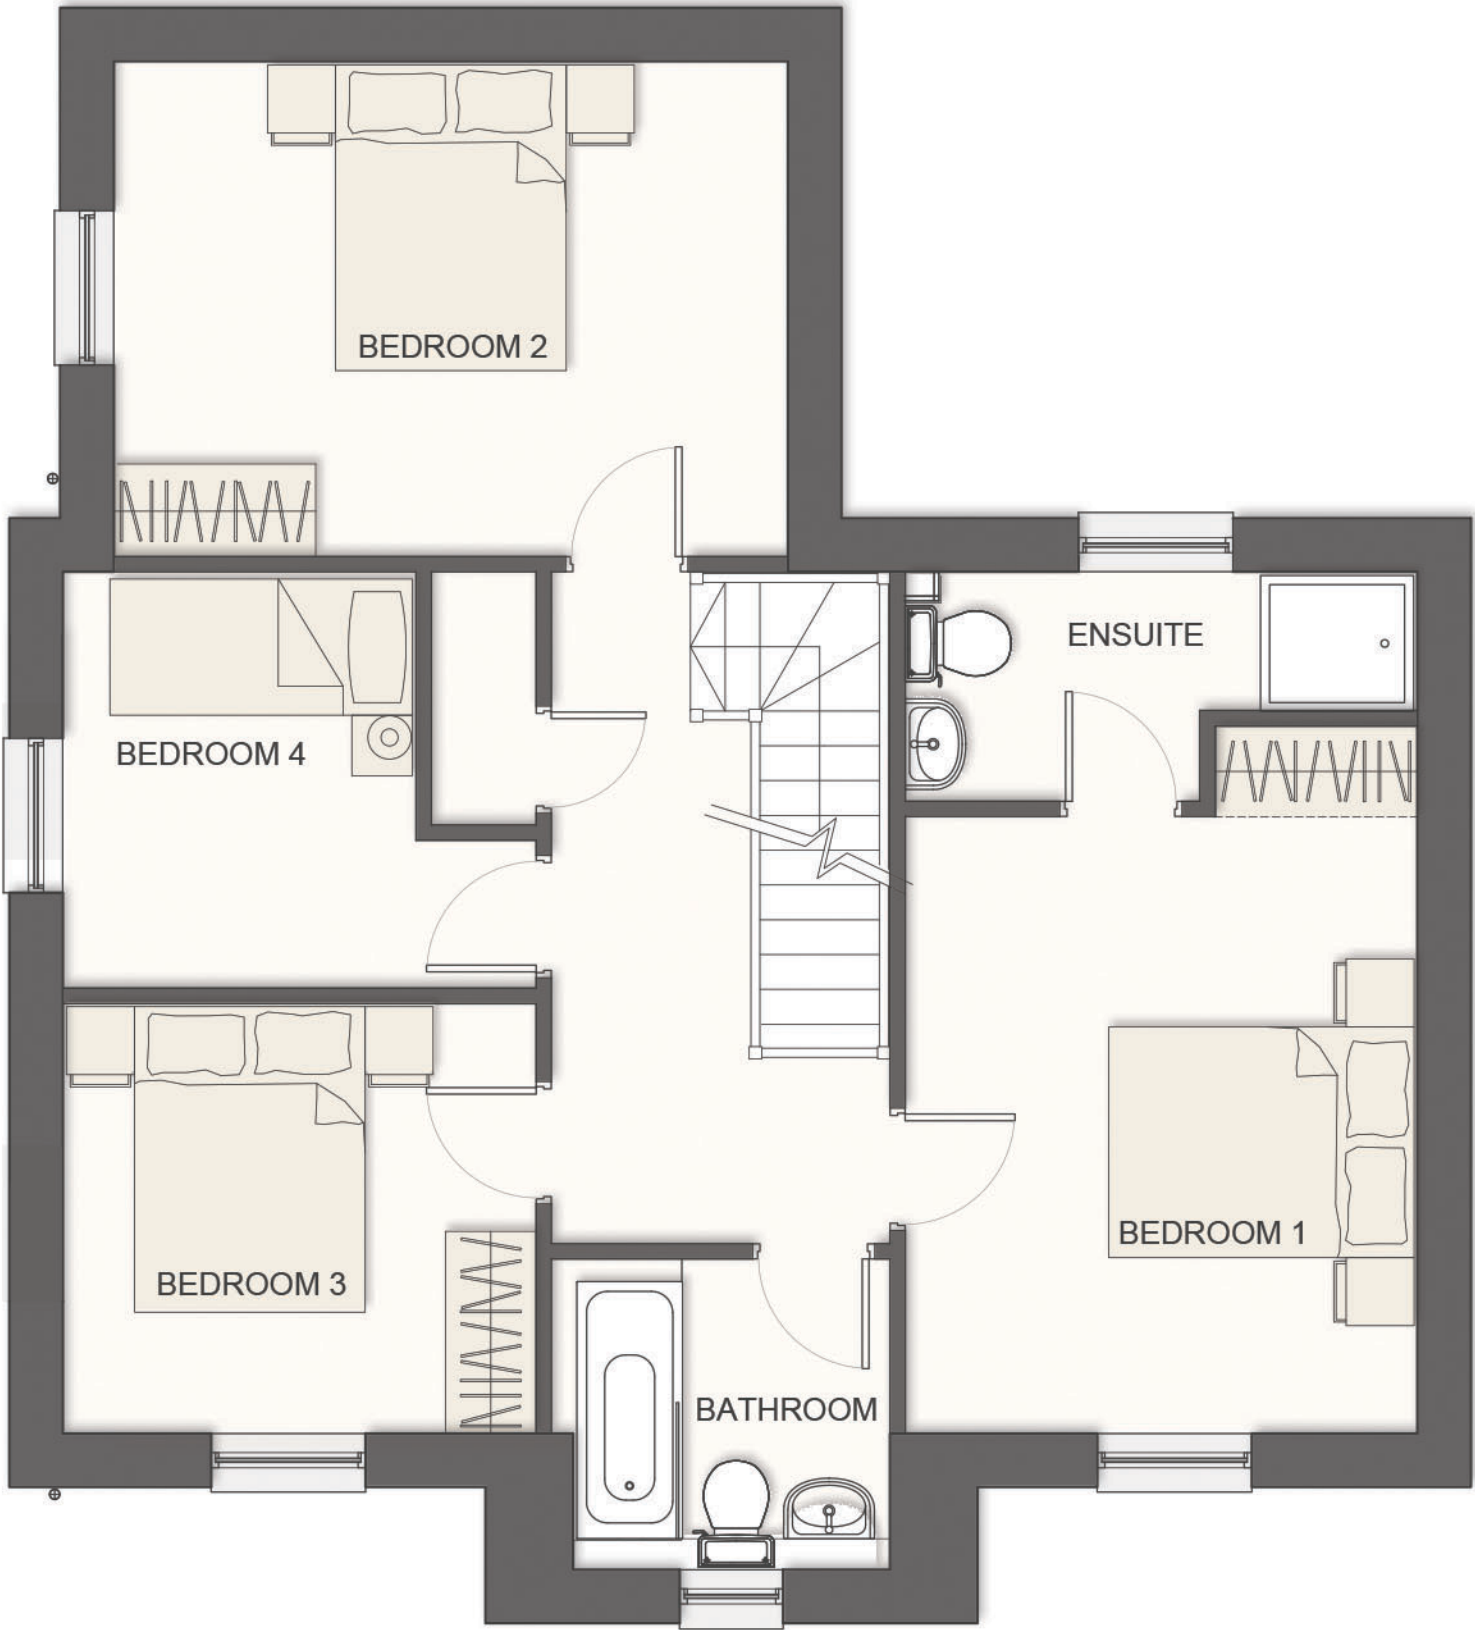

B	Additional window to Bedroom 3 removed	15.02.23	SJB
A	Central Gable Widened	12.01.23	SJB
Rev	Description	Date	By

jda architects

info@jda-architects.com
www.jda-architects.com

manchester: 0161 338 5011
liverpool: 0151 685 0112

Client: Mellor Homes Ltd			
Project: Simmondley Lane, Glossop			
Project Status: P - Preliminary			
Scale: 1:50	@ Original Size A3	Date:	Drawn By: SJB
Checked By:			
Project Number: 1283	Drawing Number: A	DR	006
Description: Housetype B Proposed First Floor Plan			Rev: B

0 500mm 1m Scale 1:50

Z:\1283 - Simmondley Lane, Glossop\Drawings\Living\1283_A_DR_006 HousetypeB_487PPlans.dwg