


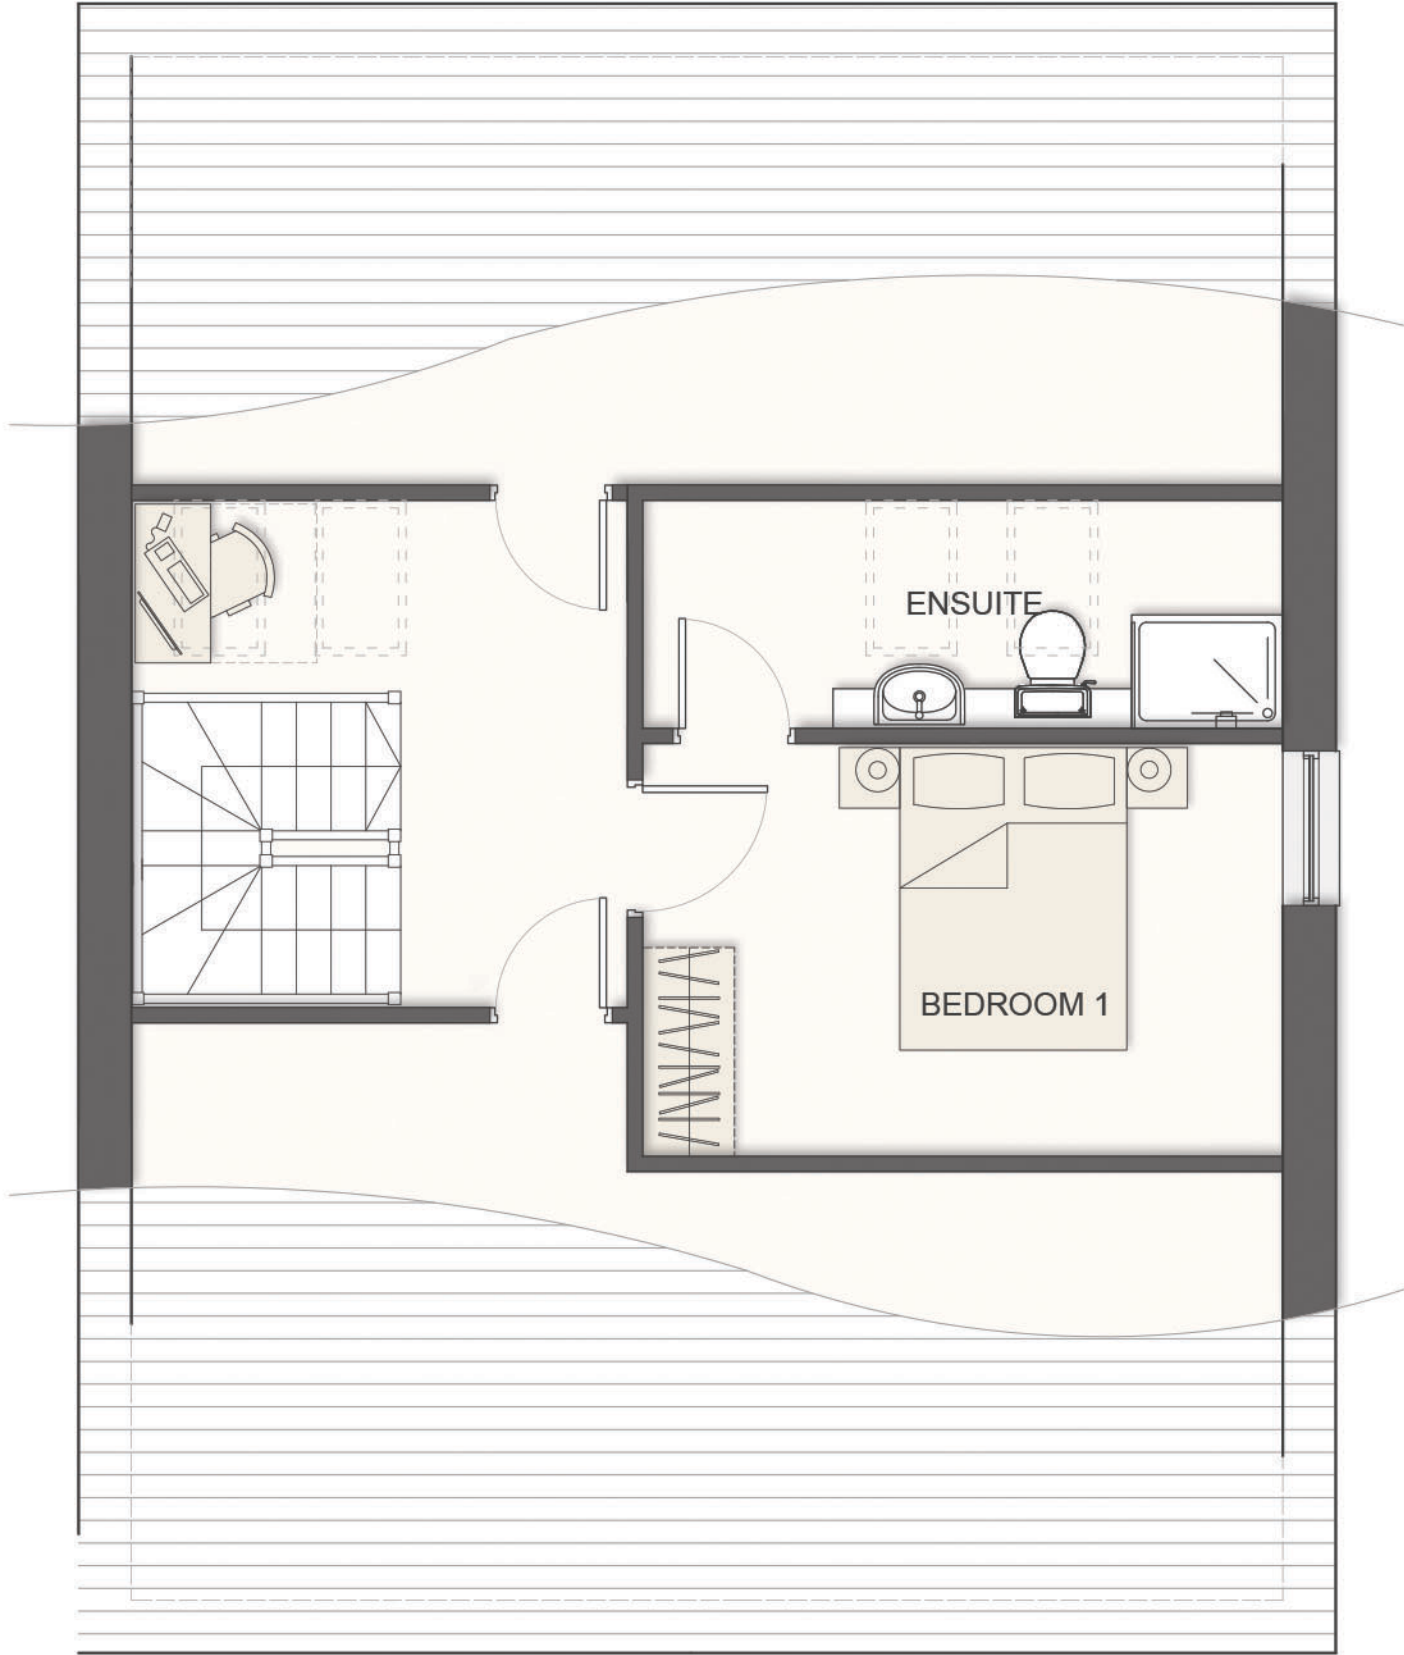

Notes

Jennings Design Associates take no responsibility for any dimensions obtained by scaling from this drawing. If no dimension is shown the recipient must ascertain the dimension specifically from the Architect or by site measurement. Supplying this drawing in digital form is solely for convenience and no reliance may be placed on digital data. All data must be checked against hard copy. Dimensions must be checked on site. Any discrepancies must be reported to the Architect immediately. This drawing is copyright of Jennings Design Associates



B	Second floor layout updated following roof pitch lowered and reduced ridge height following planning comments	09.02.23	SJB
A	Design updated following planning comments	12.01.23	SJB
Rev	Description	Date	By

jda architects

info@jda-architects.com
www.jda-architects.com

manchester: 0161 338 5011
liverpool: 0151 685 0112

Client:	Mellor Homes Ltd			
Project:	Simmondley Lane, Glossop			
Project Status:	P - Preliminary			
Scale:	@ Original Size	Date:	Drawn By:	Checked By:
1:50	A3	July 2022	SJB	

Project Number	1283	Drawing Number	A	DR	009	Rev
Description	Housetype C Proposed Second Floor Plan					B



Z:\1283 - Simmondley Lane, Glossop\Drawings\Live\1283_A_DR_009 HousetypeC_589PPlans.dwg