

Cold Springs Gun Club, Buxton

Drawing Title

Site Plan -
Proposed

Scale @ A2

1 : 500

Job Number

JVD23

Date/Time stamp

17/03/2022
12:07:25

Drafted by


GC

Client Name

Mr Milward

Sheet Number

B212

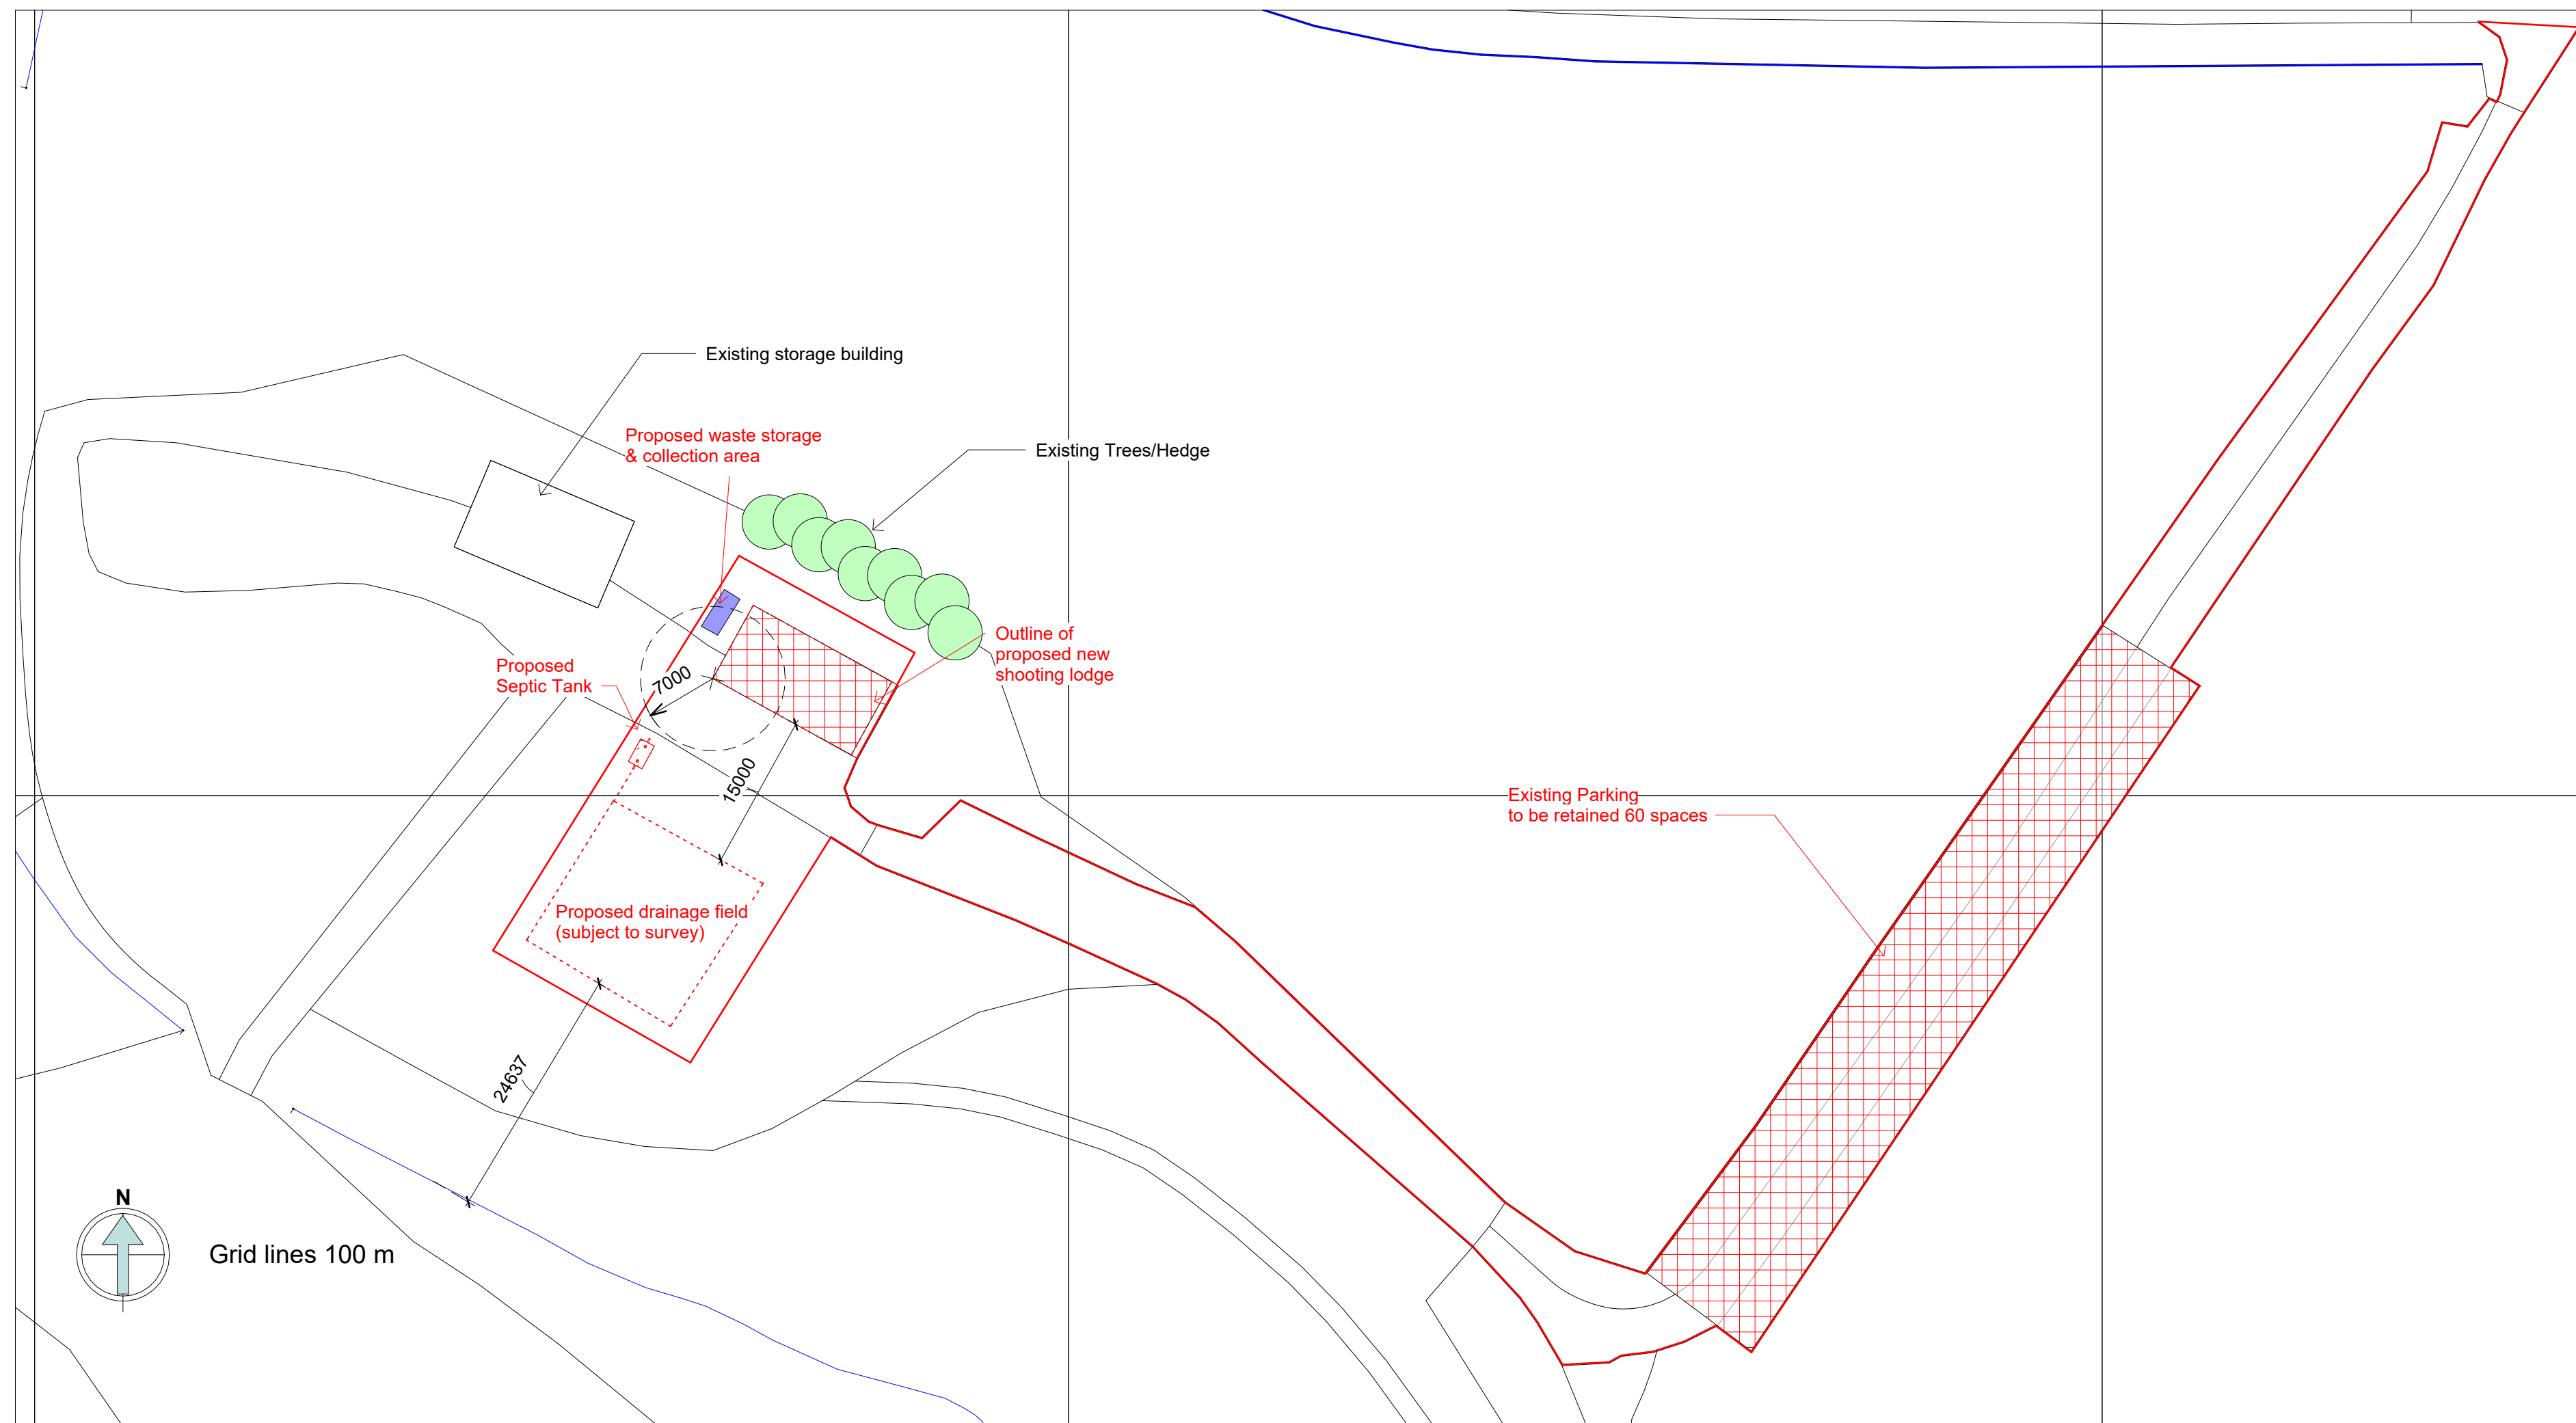

Site Plan - Proposed

1 : 500