



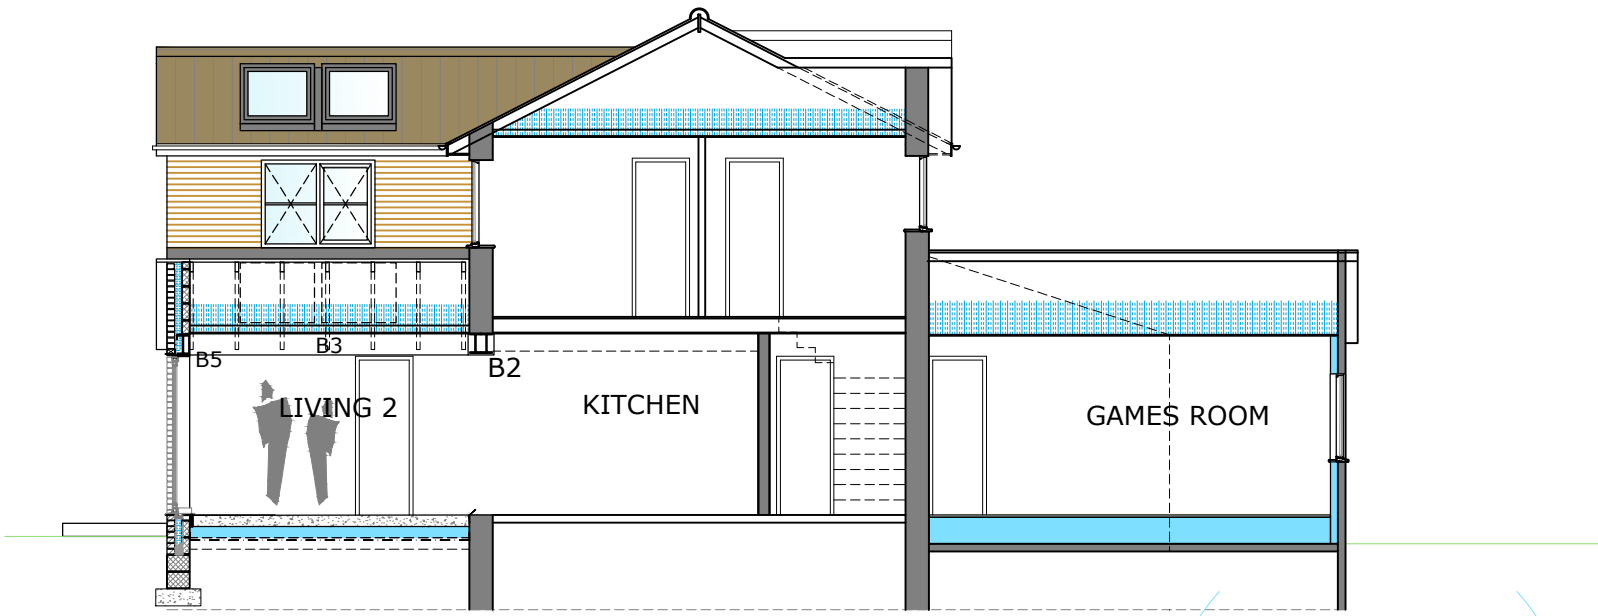

CROSS SECTION

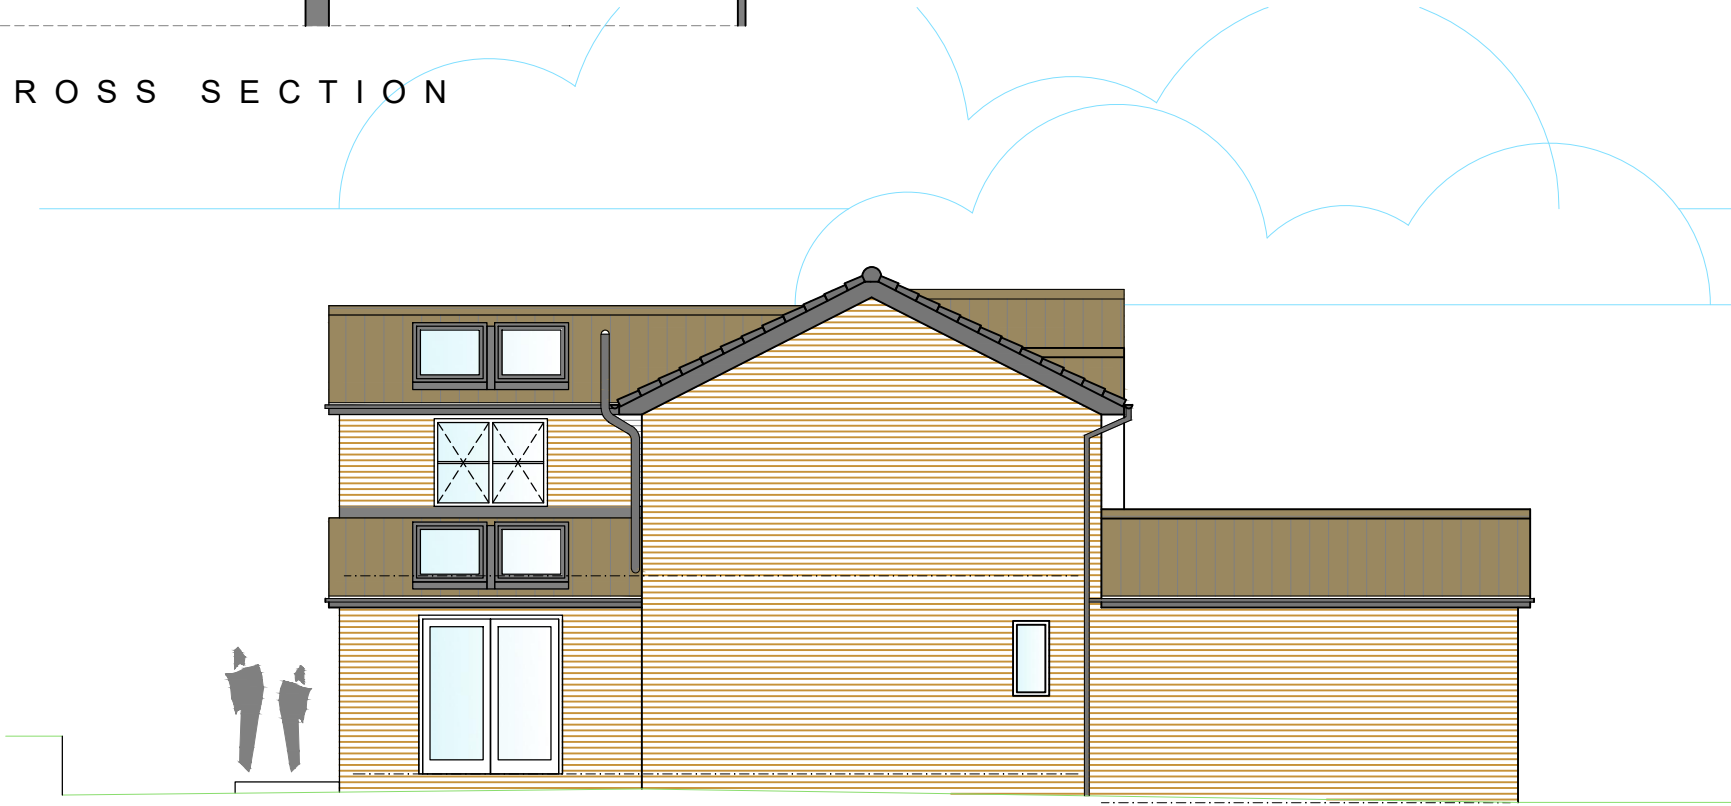

NORTH ELEVATION




electric roller
shutter door

WEST ELEVATION



SOUTH ELEVATION

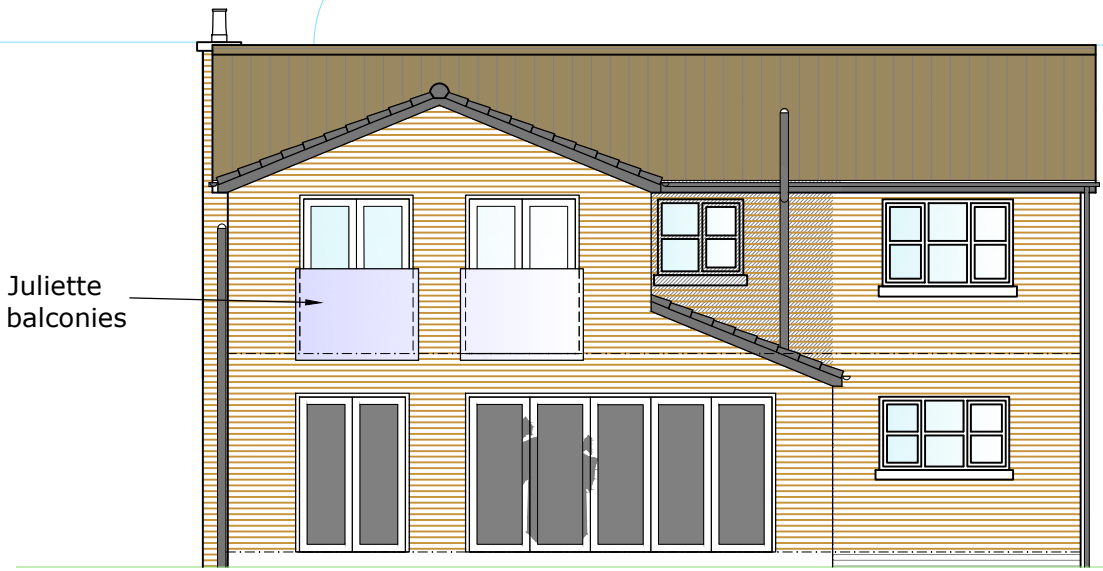

Juliette
balconies

EAST ELEVATION

Rev B - 200423 - Client changes
Revisions : Rev A - 161022 - Do not scale note removed at the request of the planners.

PRIDE RD.

The architect your home deserves

www.prideroad.co.uk @lisaraynes 07989 744 336 lisa@prideroad.co.uk

Client: Christine Mycio and Sean Chapman			
Project: 30 Malvern Rise Hadfield SK13 1QW			
Drawing: Proposed Elevations			
Scale @ A2 1:100	Date: 30/09/22	Drawn: BR	Job no: J1031
			Drawing No. 11B