




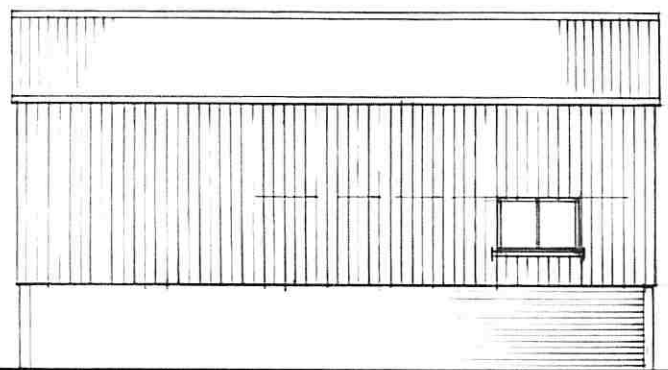


NORTH ELEVATION

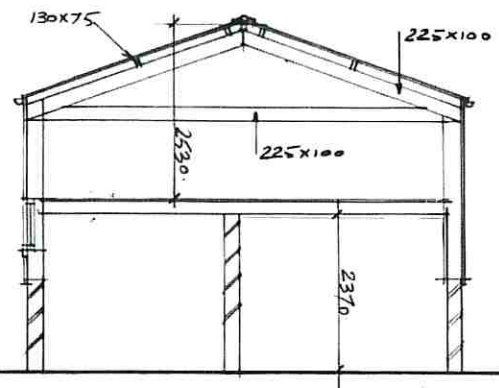

SECTION A-A

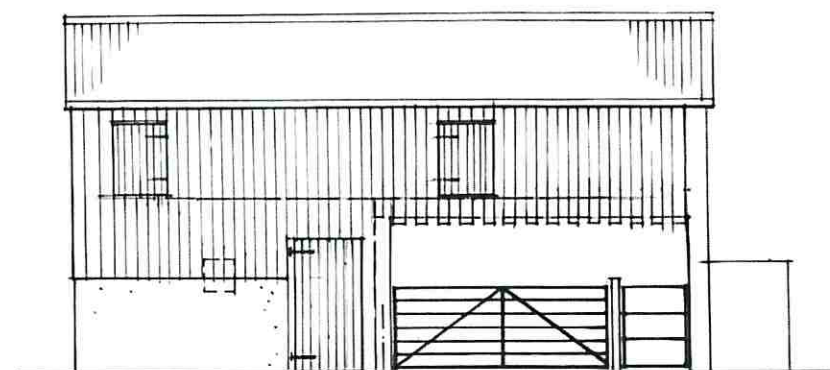

SOUTH ELEVATION

 

CLIENT: MRTJ. REDFERN		
PROJECT: BIRCH HOUSE BIRCH VALE		
TITLE: SECTION A-A AND EXISTING ELEVATIONS		
A P DESIGN ARCHITECTS AND PLANNING CONSULTANTS 4 KENDER VIEW, NEW MILLS, HIGH PEAK, SK22 4DN TEL: 01663 742169 MOB: 0781 461 2970		
SCALE: 1:100.	DRAWING NO: 02	REV: