


This drawing is protected by copyright and the information contained therein is the property of William McCall.
The drawing must not be copied and the information contained therein may not be used or disclosed without written permission of and in the manner permitted by William McCall.

0 1 2 3 4 5M

Scale 1:50@ A1


0 1 2 3 4 5 6 7 8 9 10M

Scale 1:100@ A1

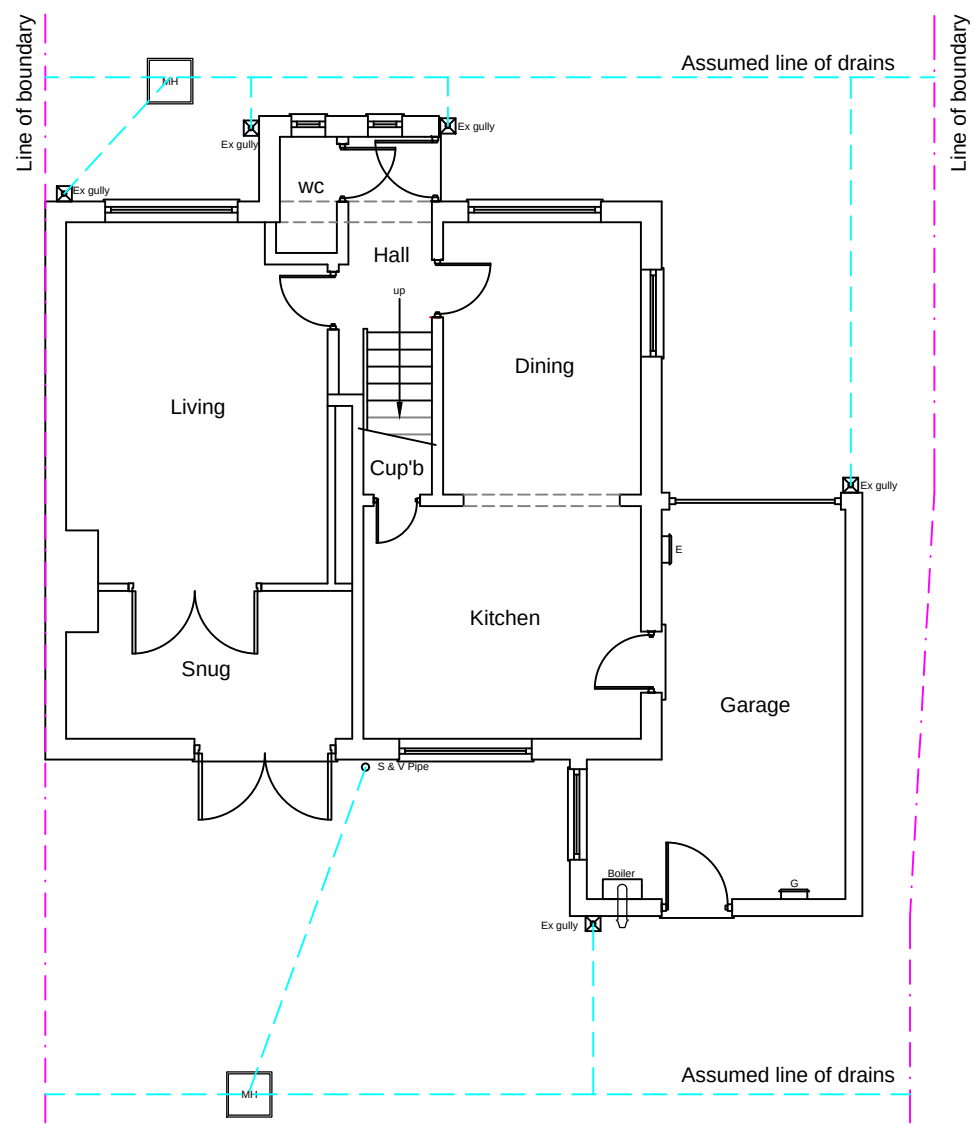

Existing Ground Floor Plan


1:00

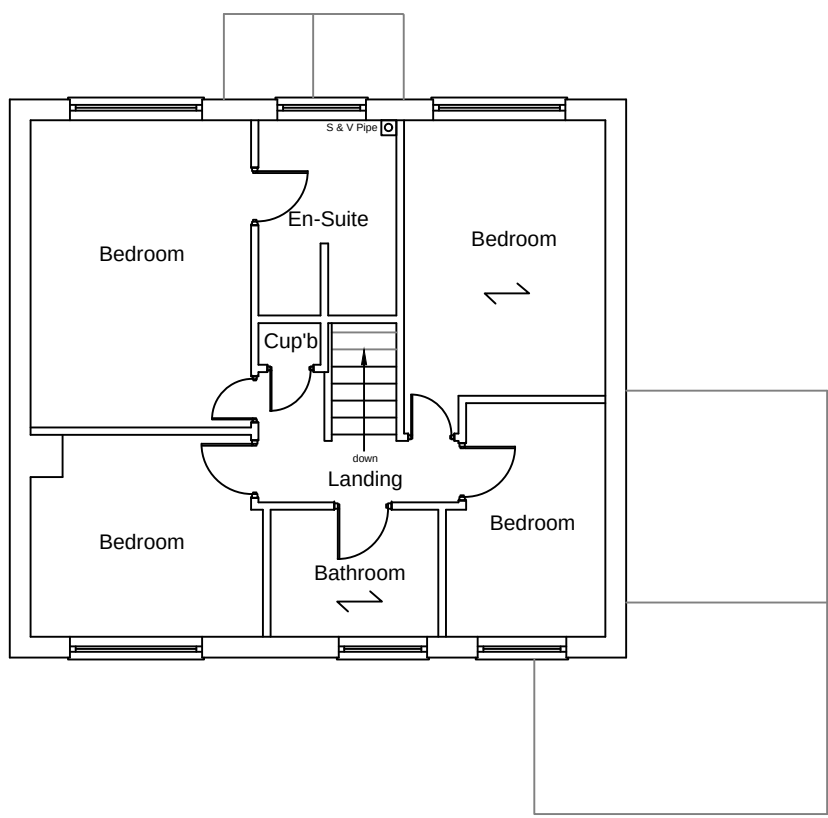

Existing First Floor Plan



Existing Rear Elevation

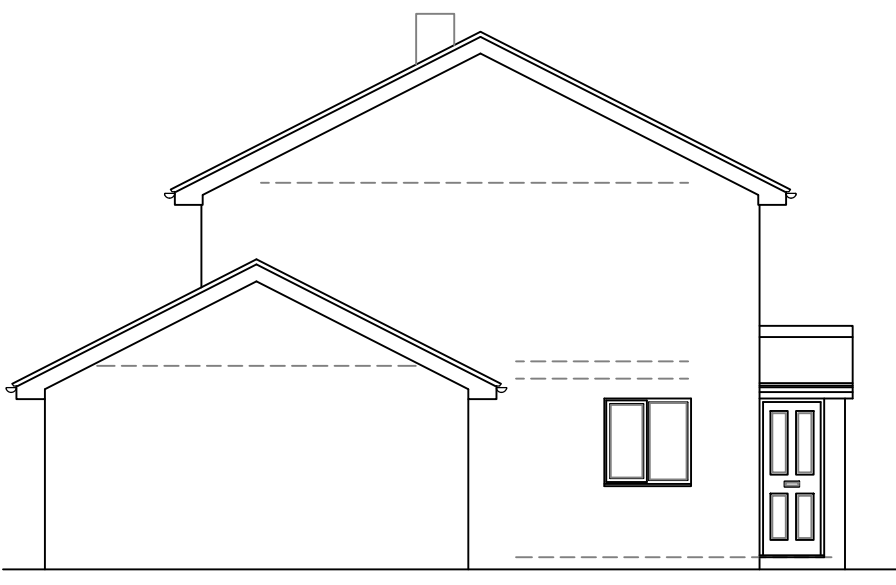


Existing Side Elevation


1:100




Existing Front Elevation

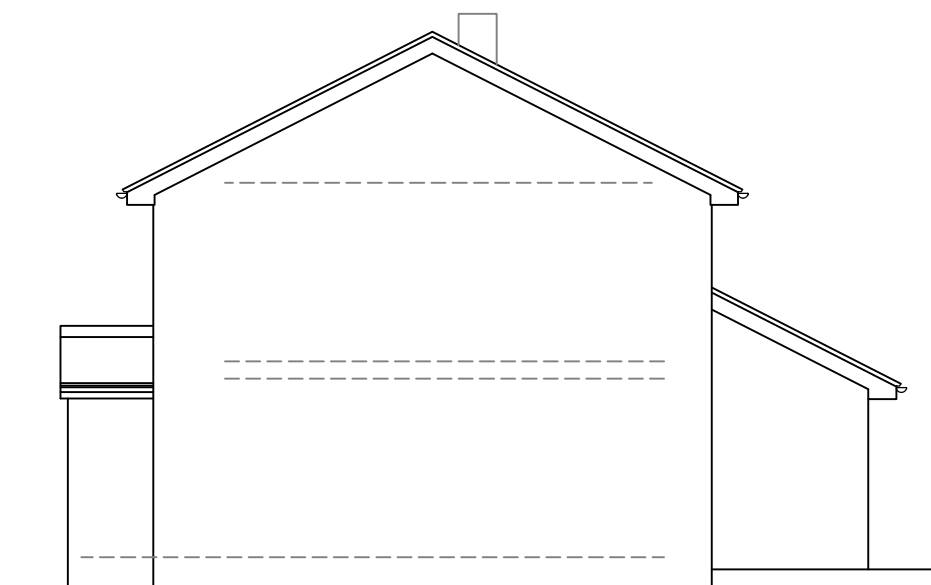

Existing Side Elevation

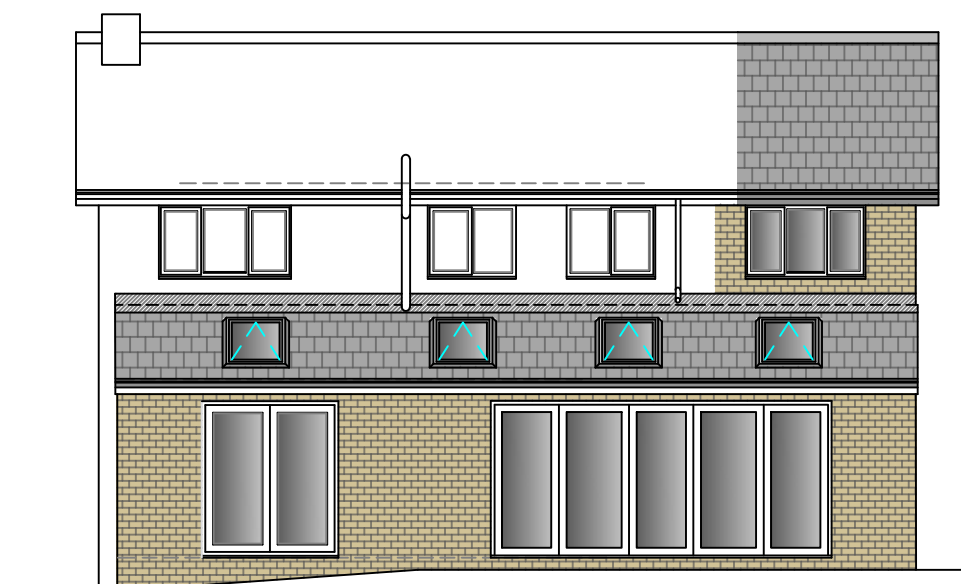


Proposed Rear Elevation

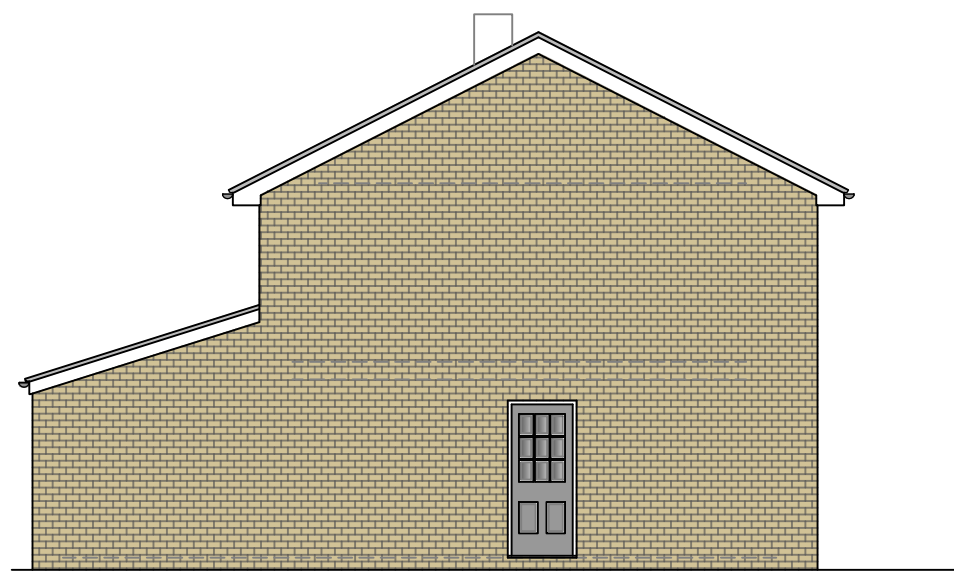


Proposed Side Elevation


1:100

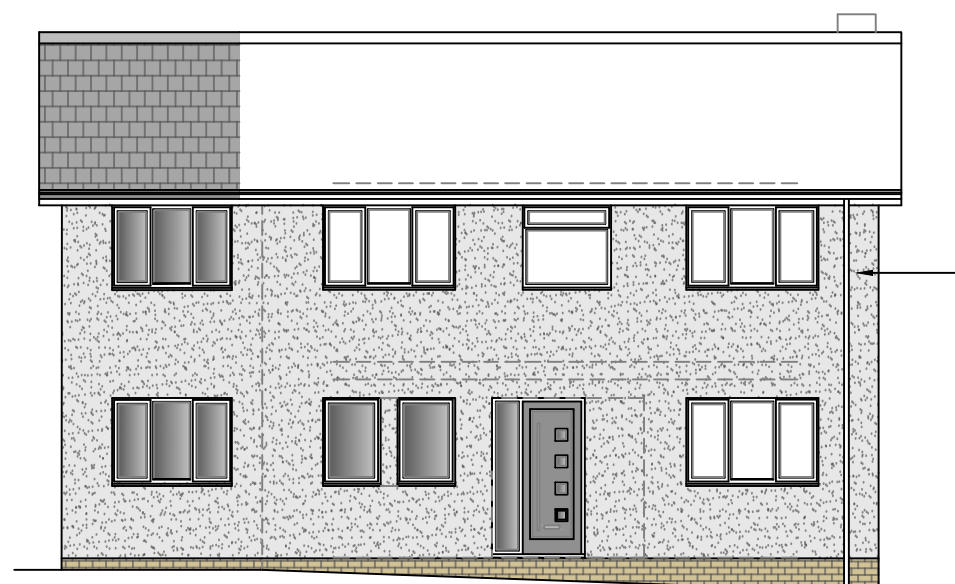

Proposed Front Elevation

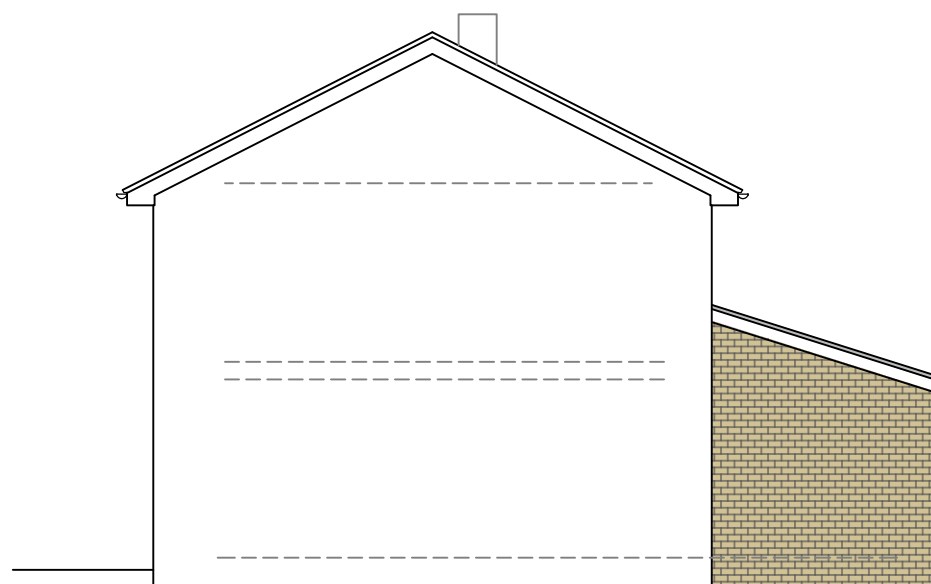


Proposed Side Elevation

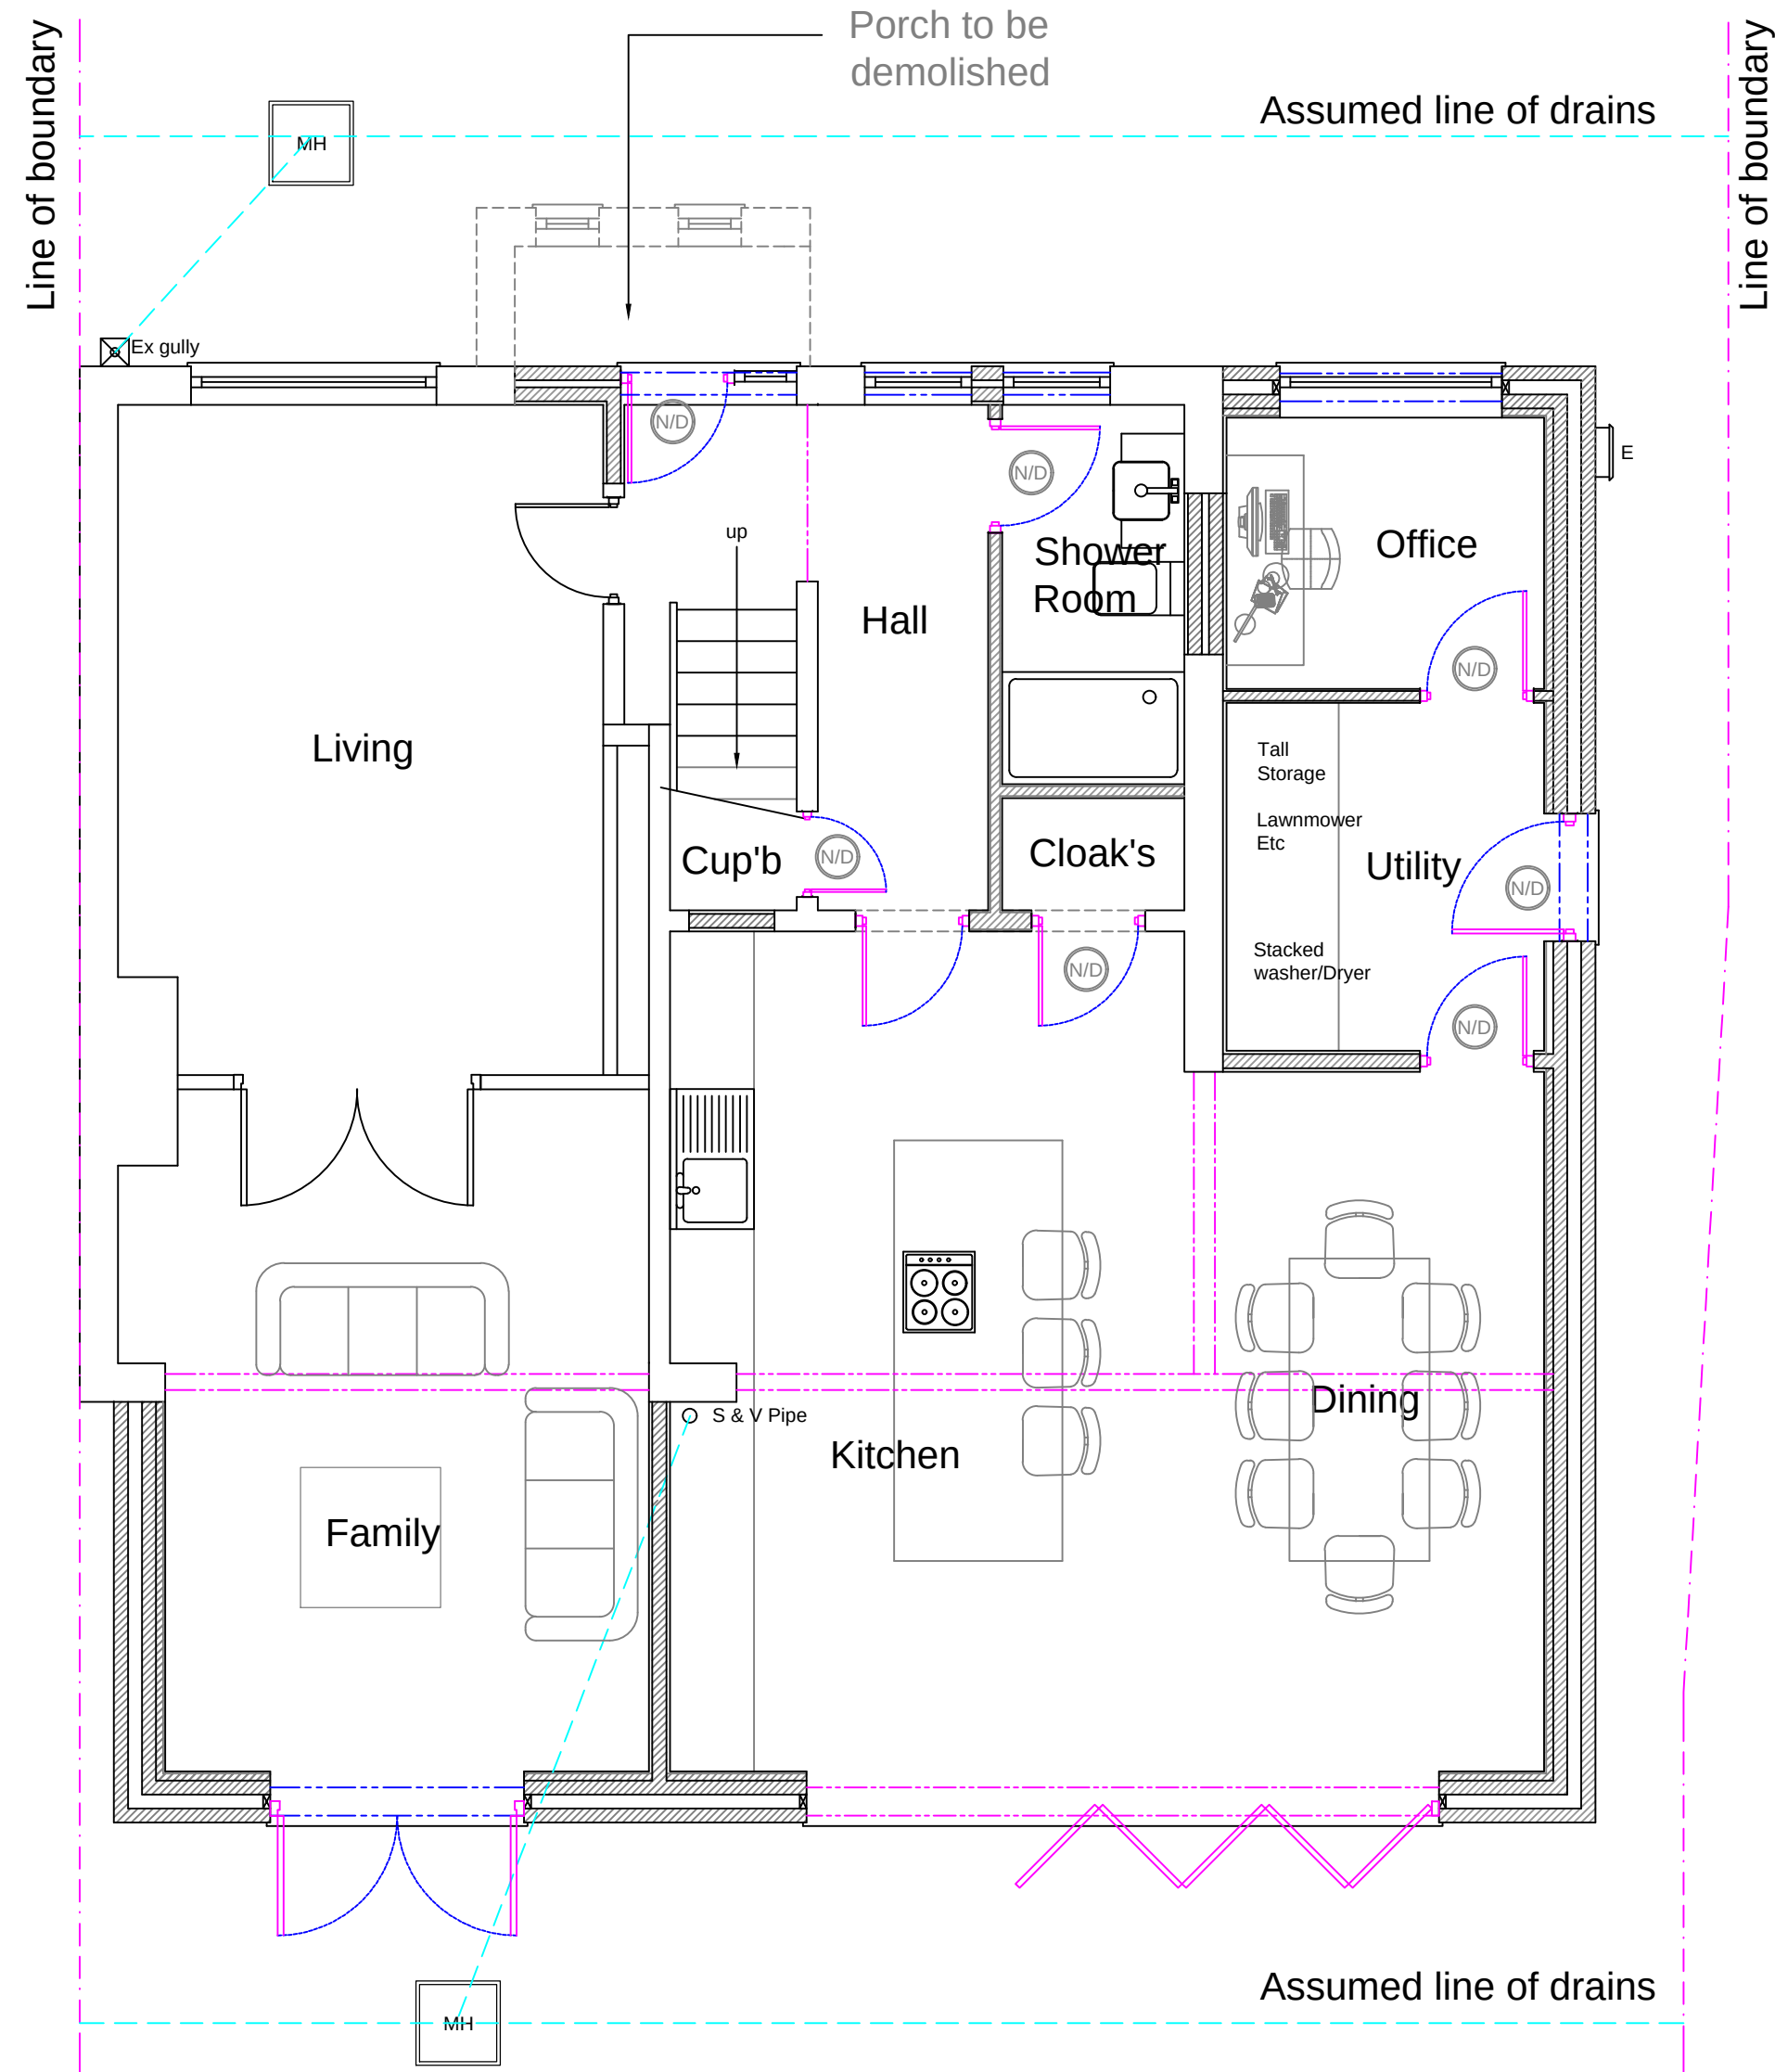

Proposed Ground Floor Plan

1:50

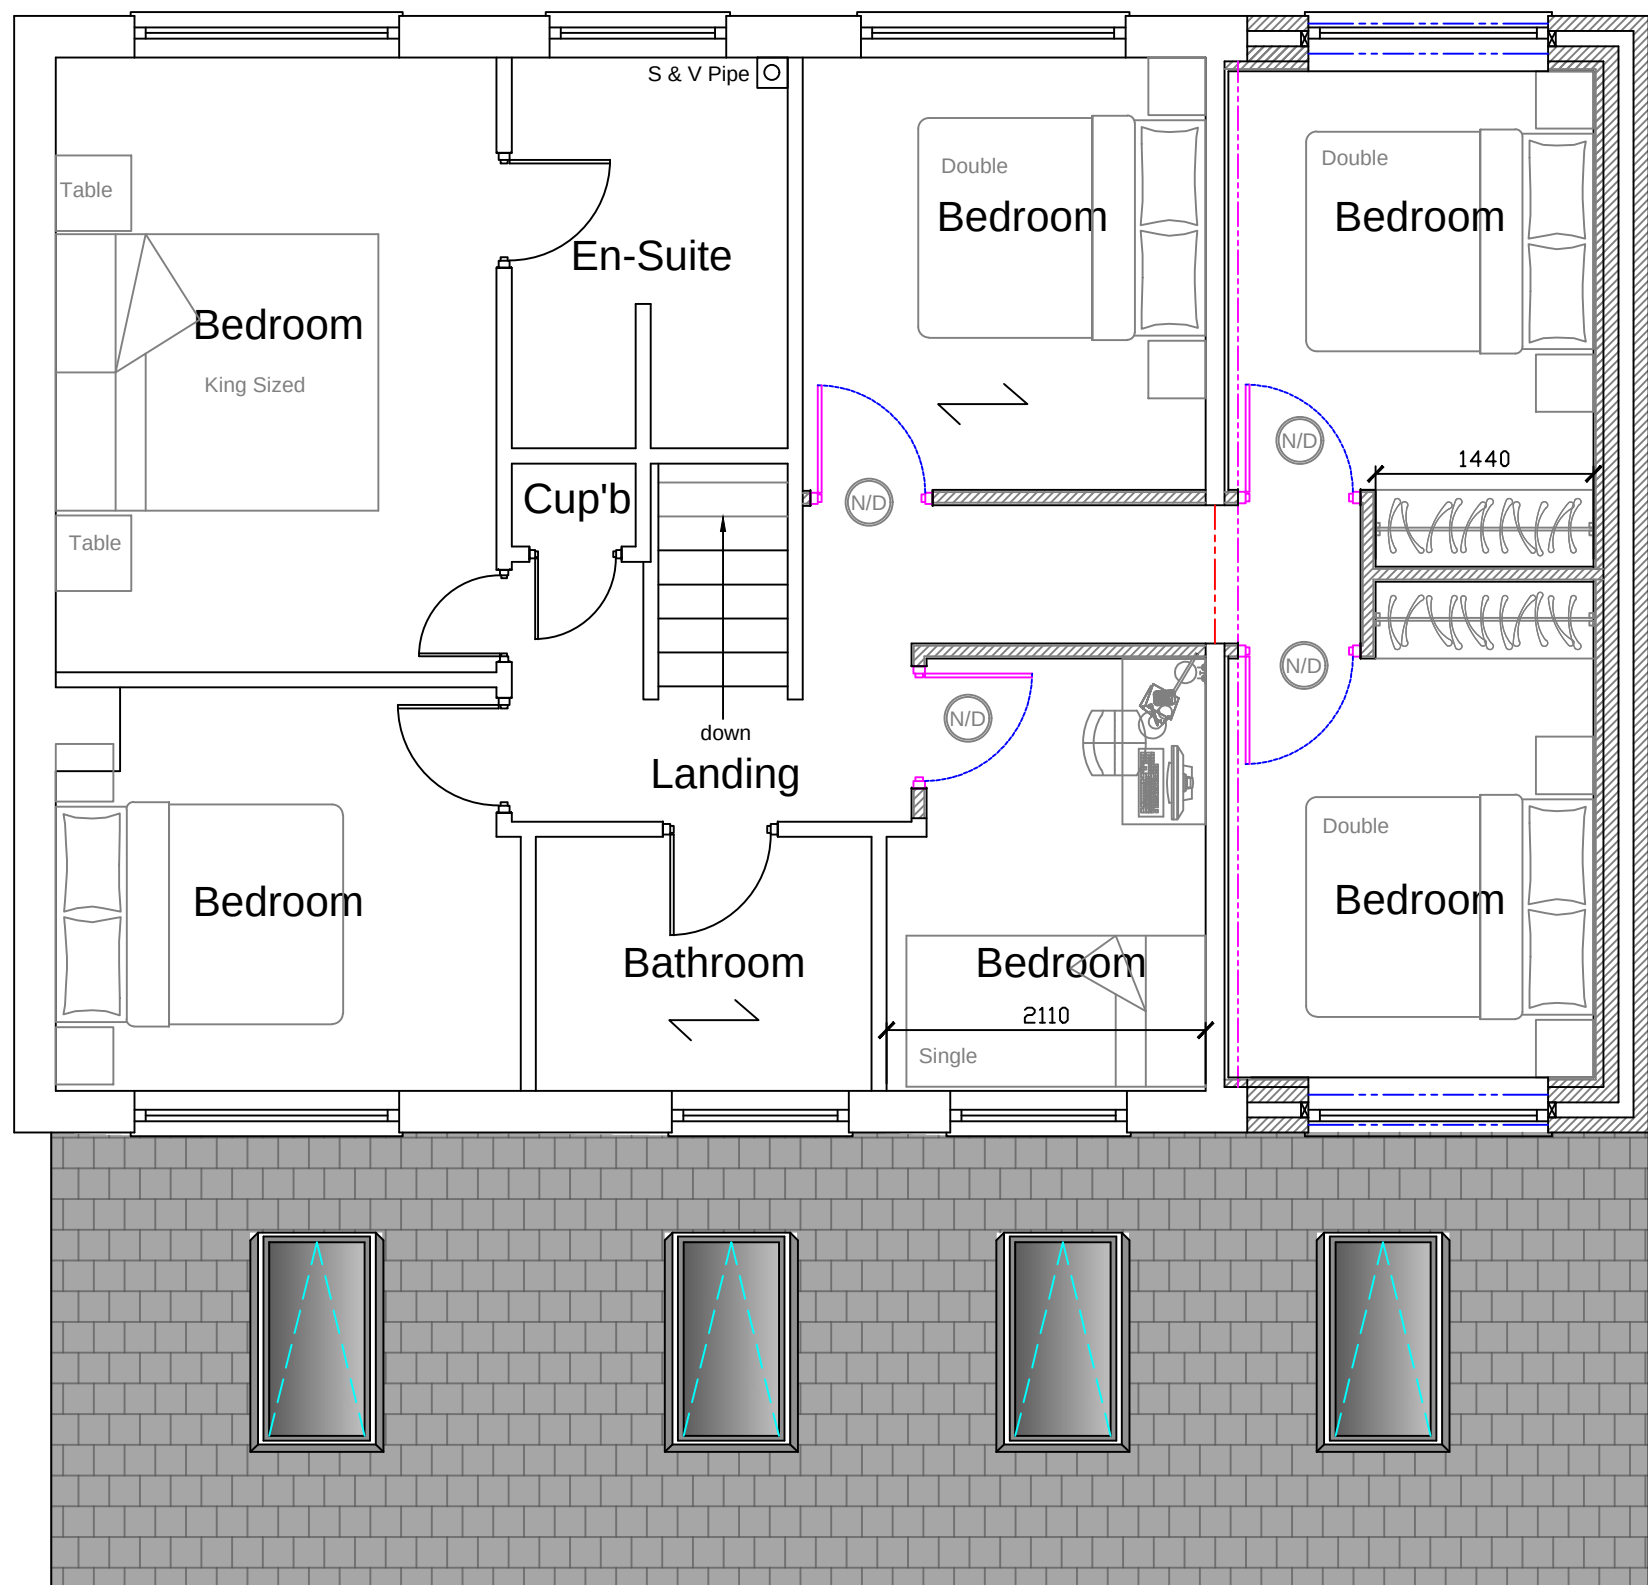

Proposed First Floor Plan

Stage :- Householder Planning			
Project Title :- Proposed Two storey Side, Single Storey Rear Extension & Demolishment Of Existing Porch			
Drawing Title :- Existing & Proposed Plans & Elevations			
Client :- Mr & Mrs Lowe			
Drwg No :- 01/23/15	1 of 2	Date :- Feb '23	Rev :-
Scale :- 1:100 & 1:50@A1	Drawn:- SCM	Checked :-	
Site Address :- 12 Storth Bank, Simmondley, High Peak, SK13 6UX			