



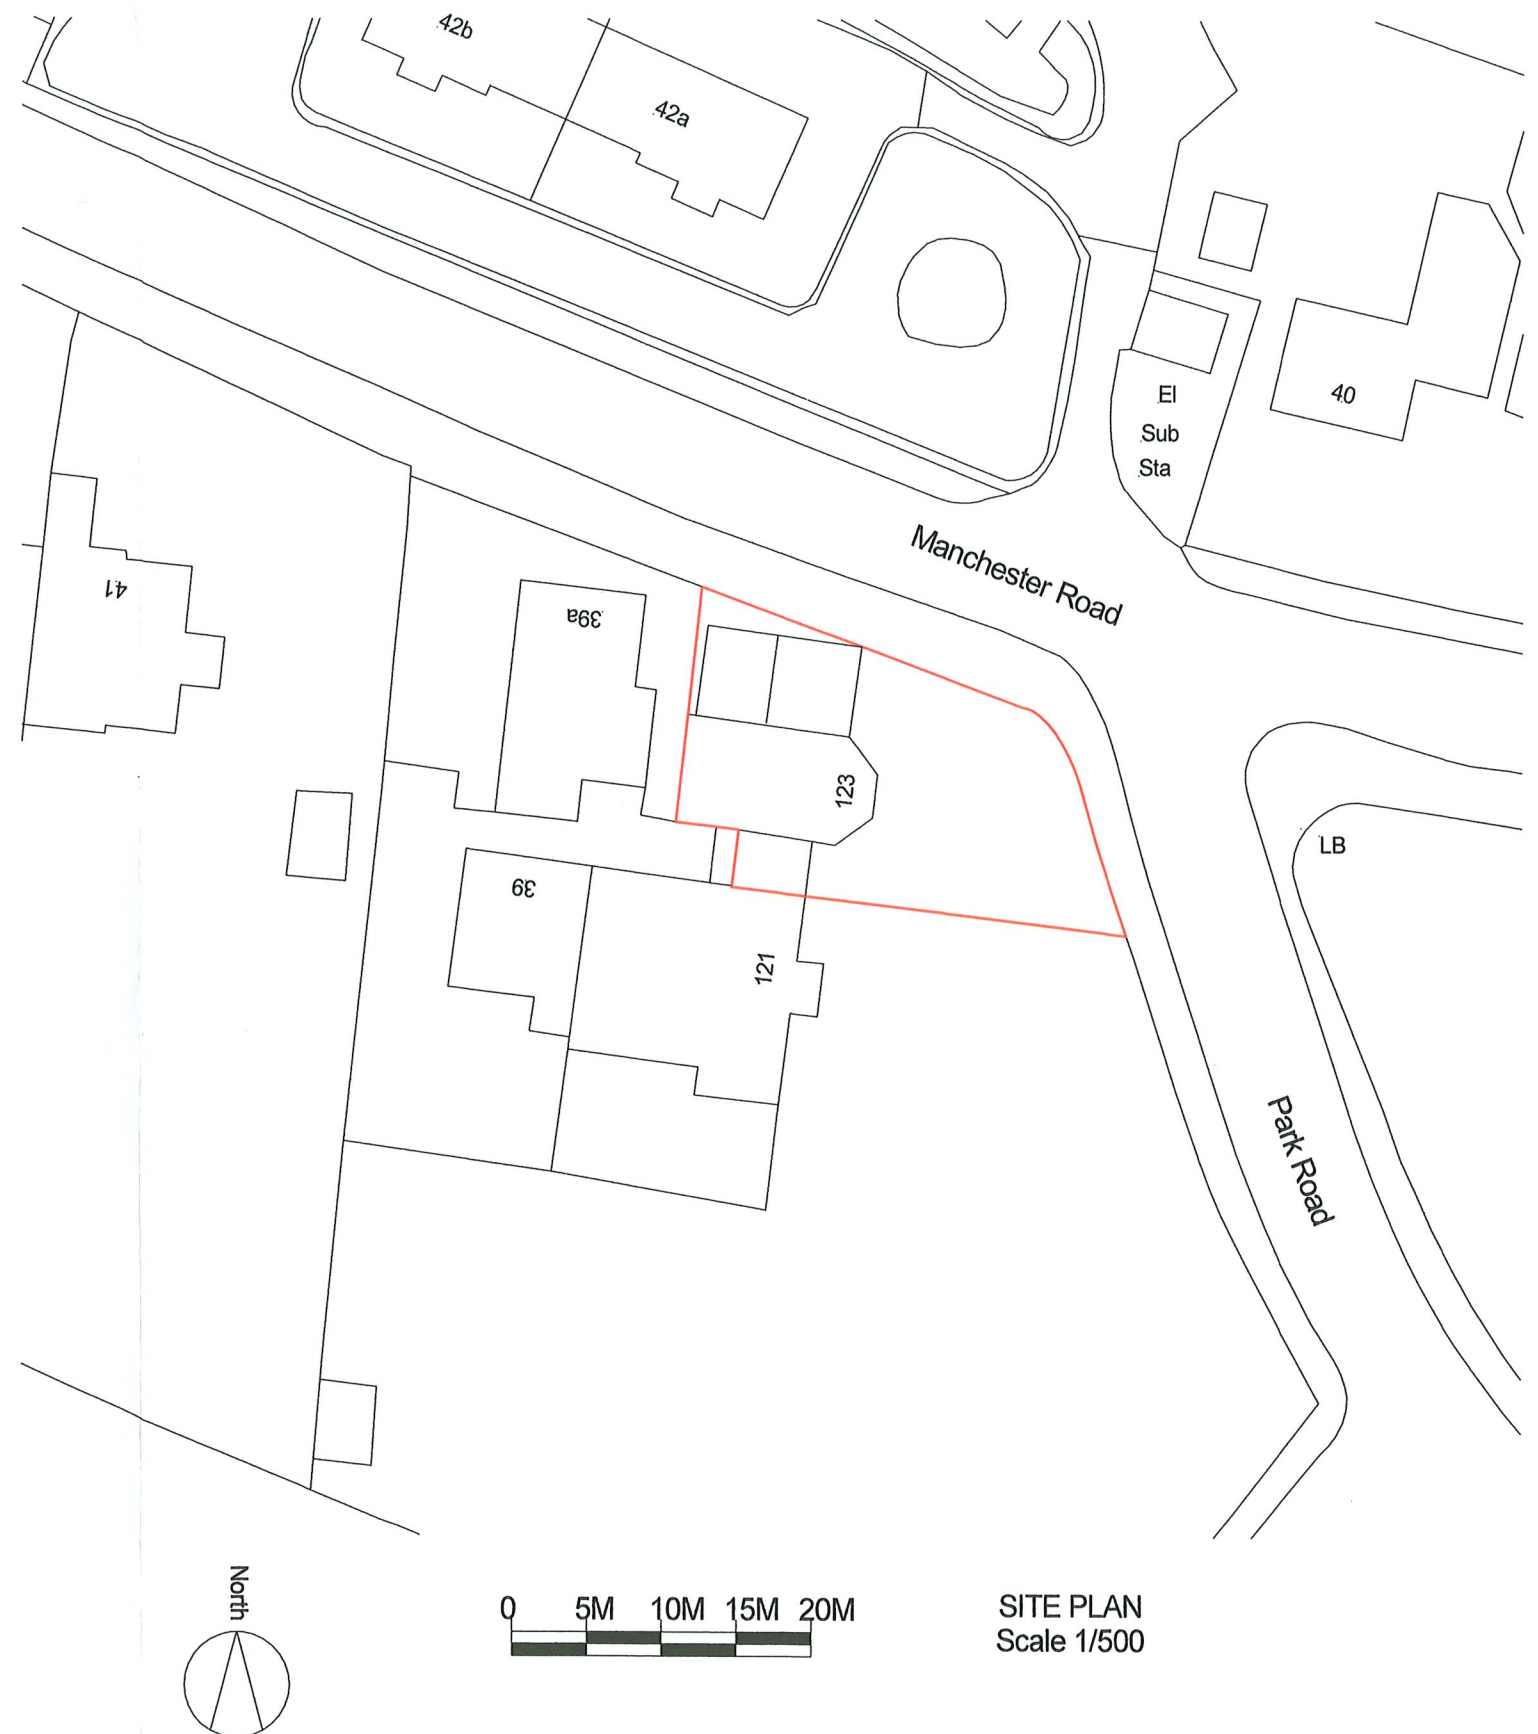

C	Single storey extension	23.3.23
B	Layout revised	18.6.21
A	Completed for planning	25.5.21
Rev	Details	Date

PROPOSED EXTENSION
AT 123 PARK ROAD, BUXTON,
FOR MR D TICKLE,
LOCATION PLAN & SITE PLAN.

Trevor Gilman Design
2, Roseneath, 4 Hardwick Mount, Buxton,
Derbyshire SK17 6PP
07773 381824 gilmantrevor@gmail.com

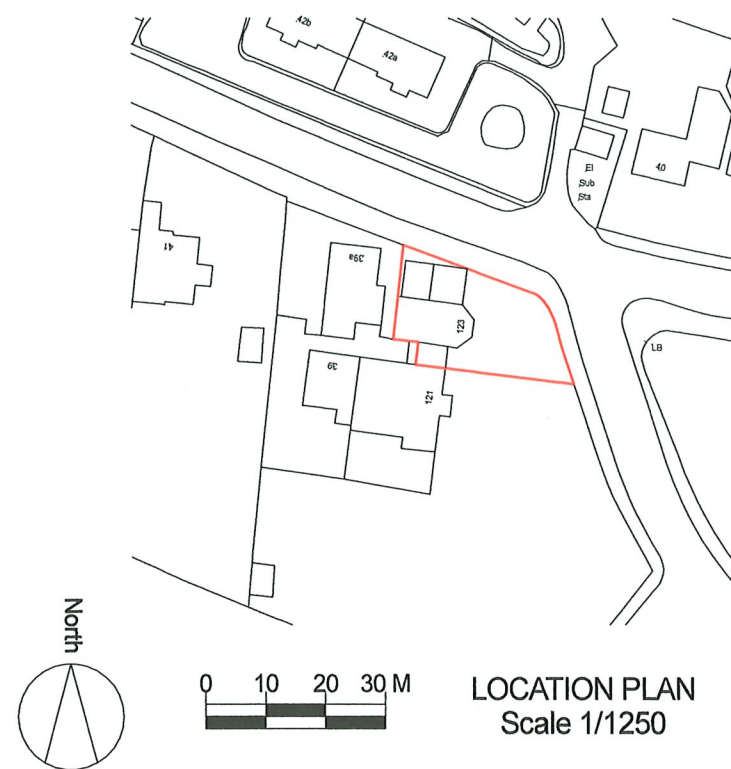

Scale 1/1250 & 1/500 at A3 sheet

Drg No TICKLEos

25.3.21

Rev C