




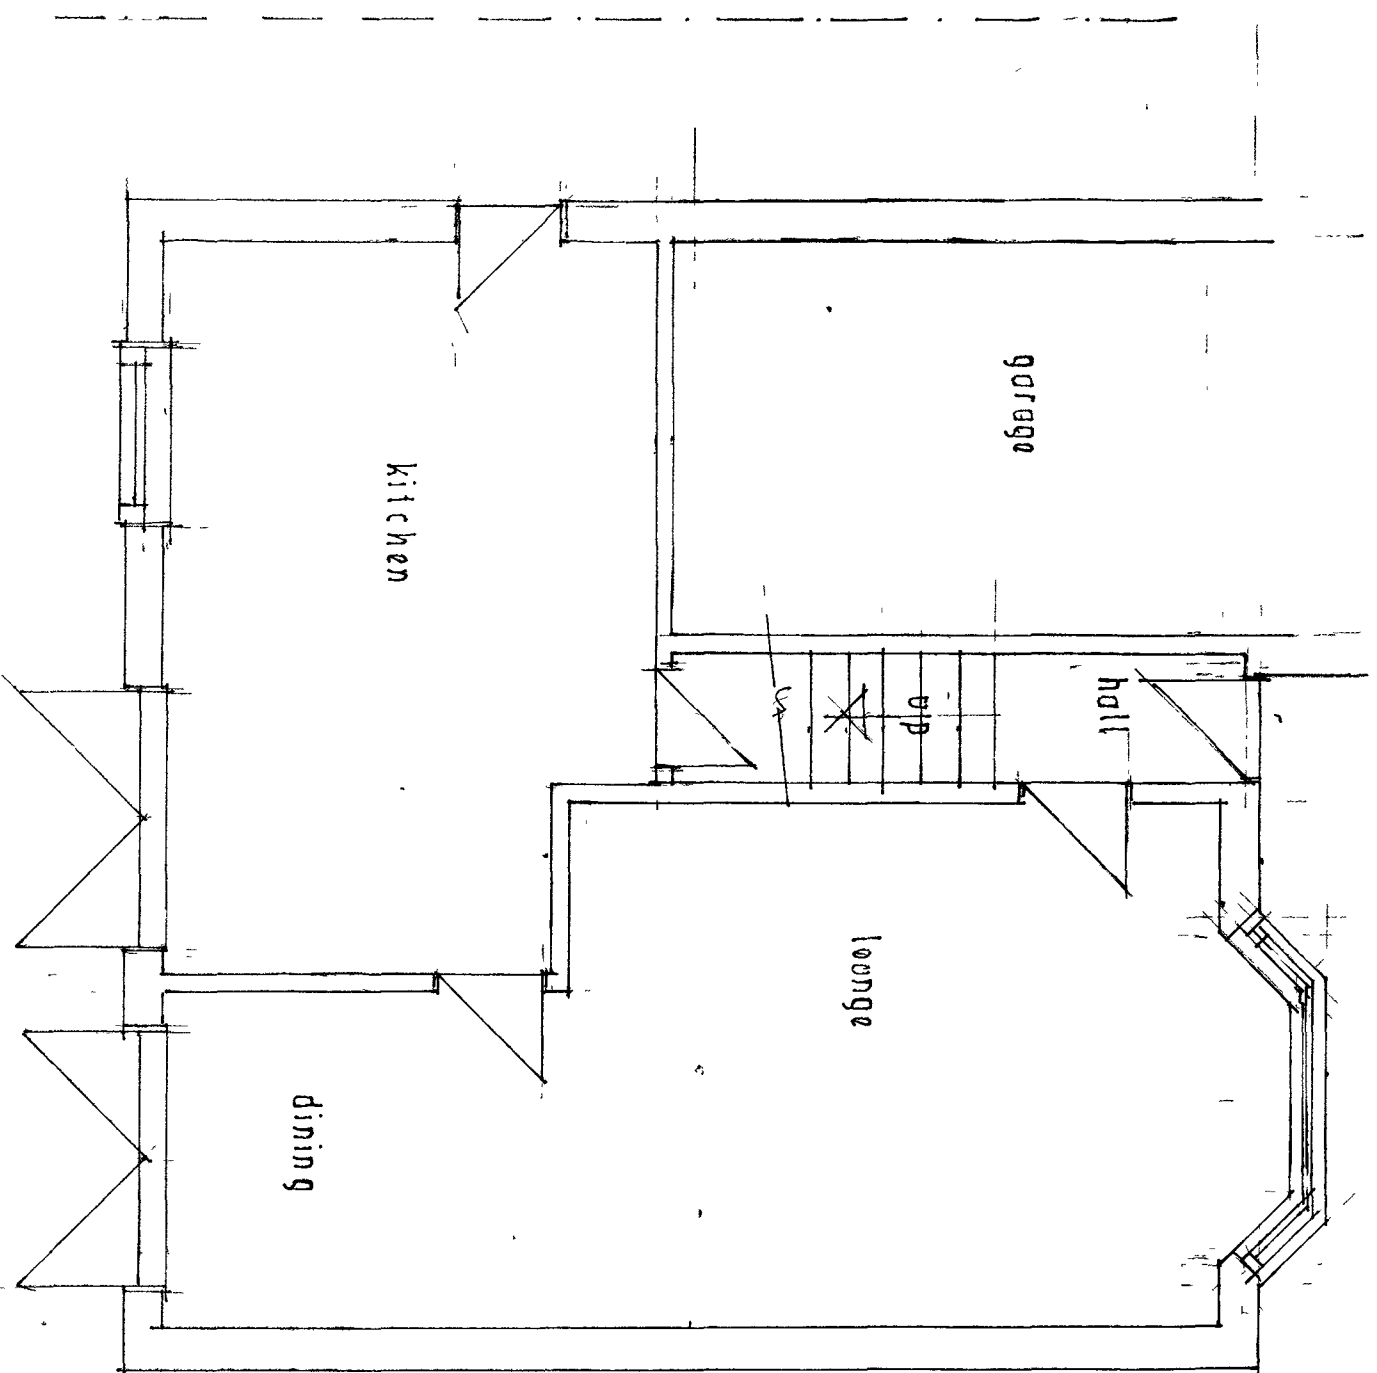


EXISTING GROUND FLOOR

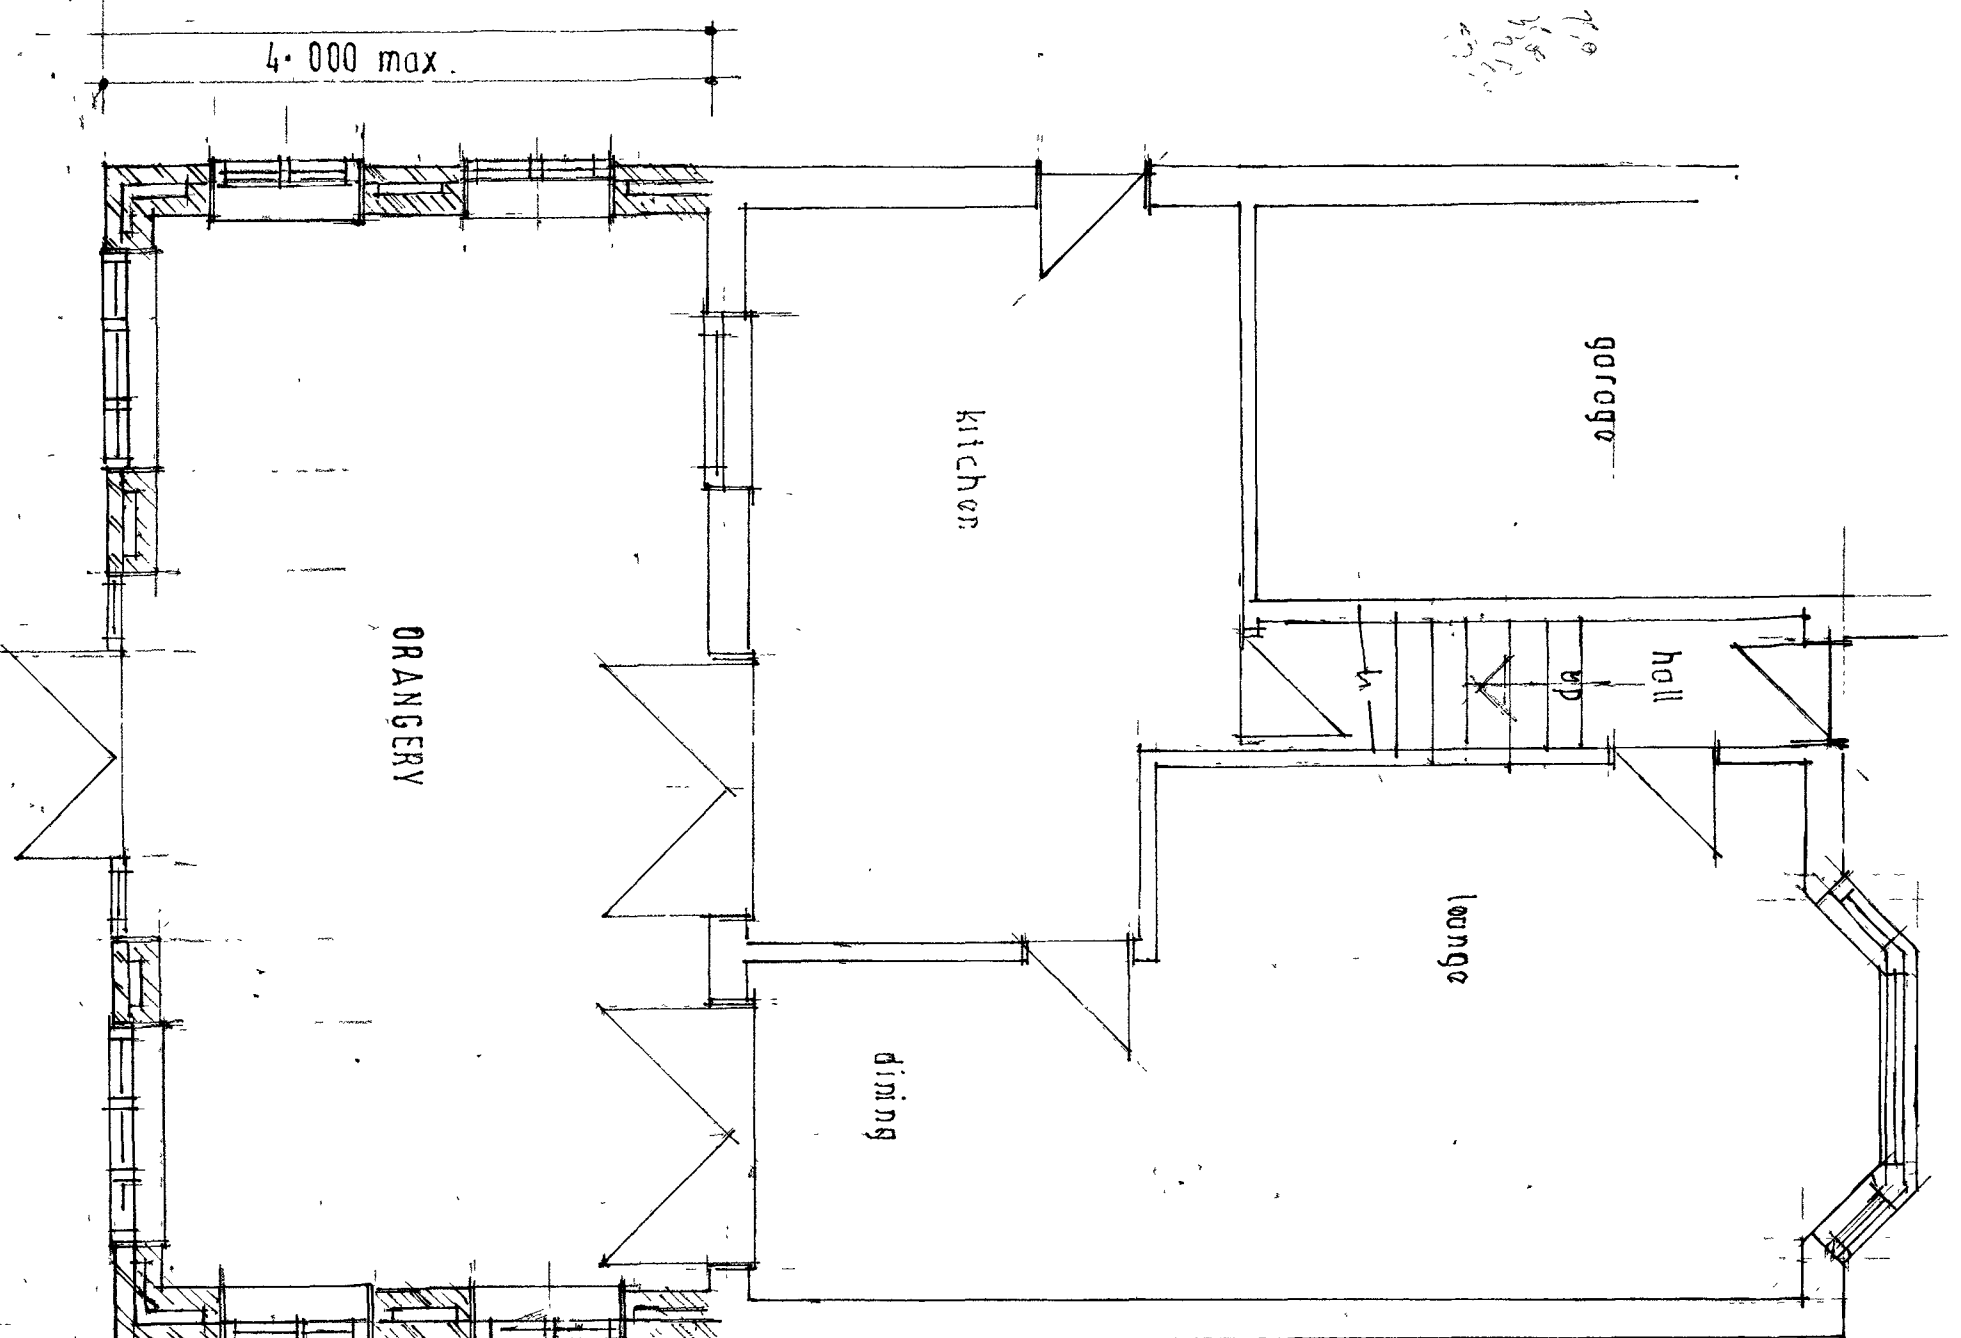


PROPOSED GROUND FLOOR

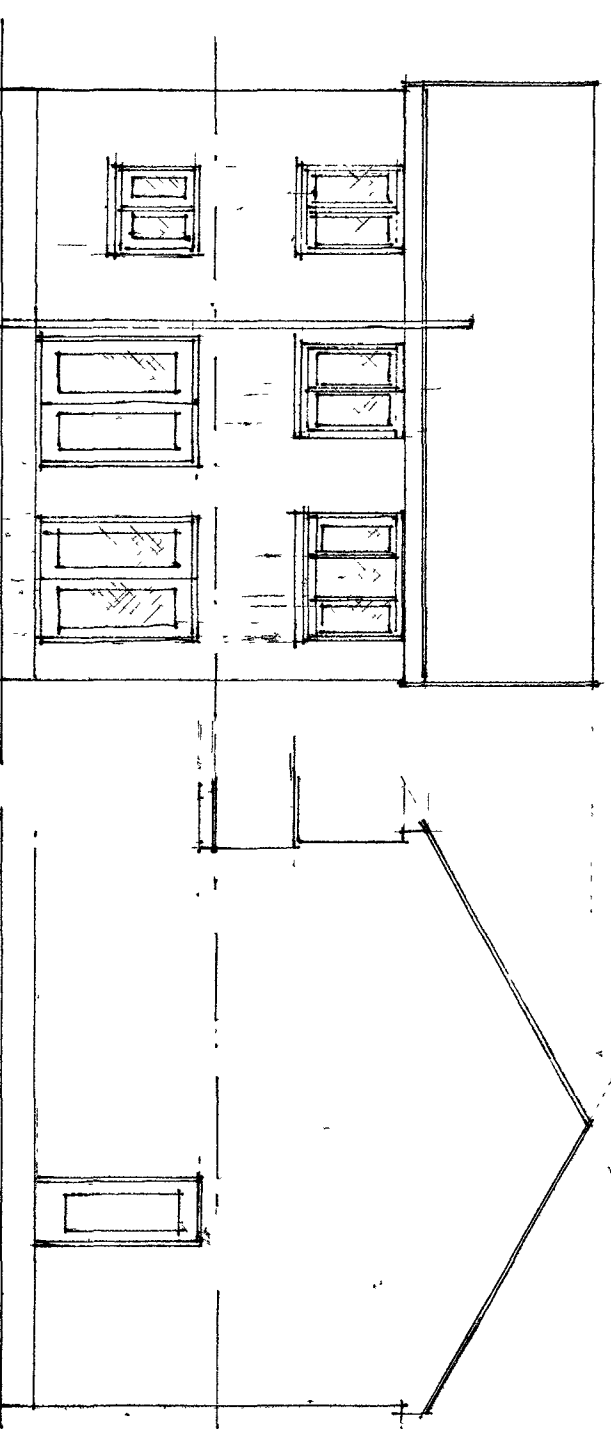


EXISTING REAR ELEVATION

 


SIDE ELEVATION TO N°5

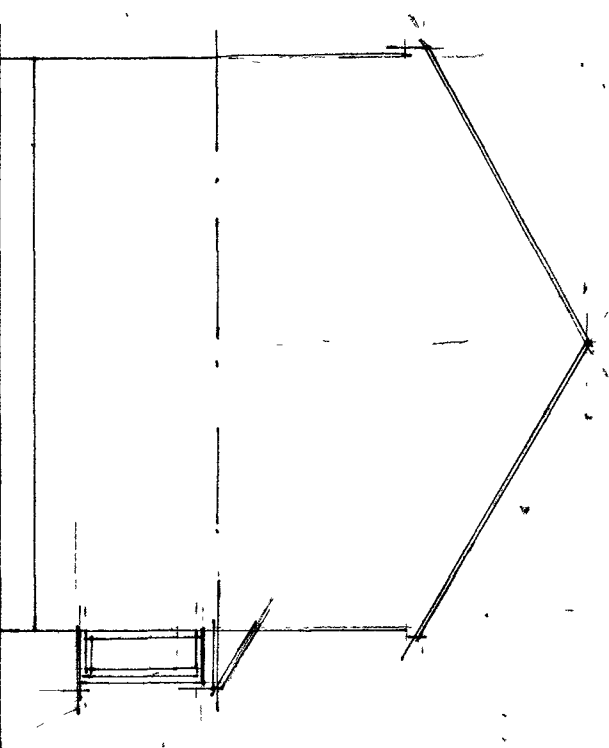

SIDE ELEVATION TO N°1

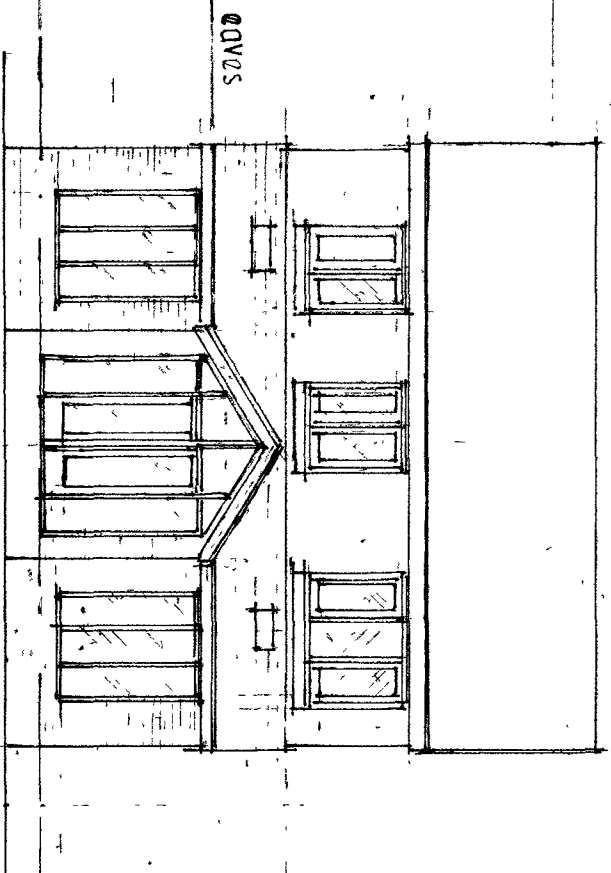

PROPOSED REAR ELEVATION

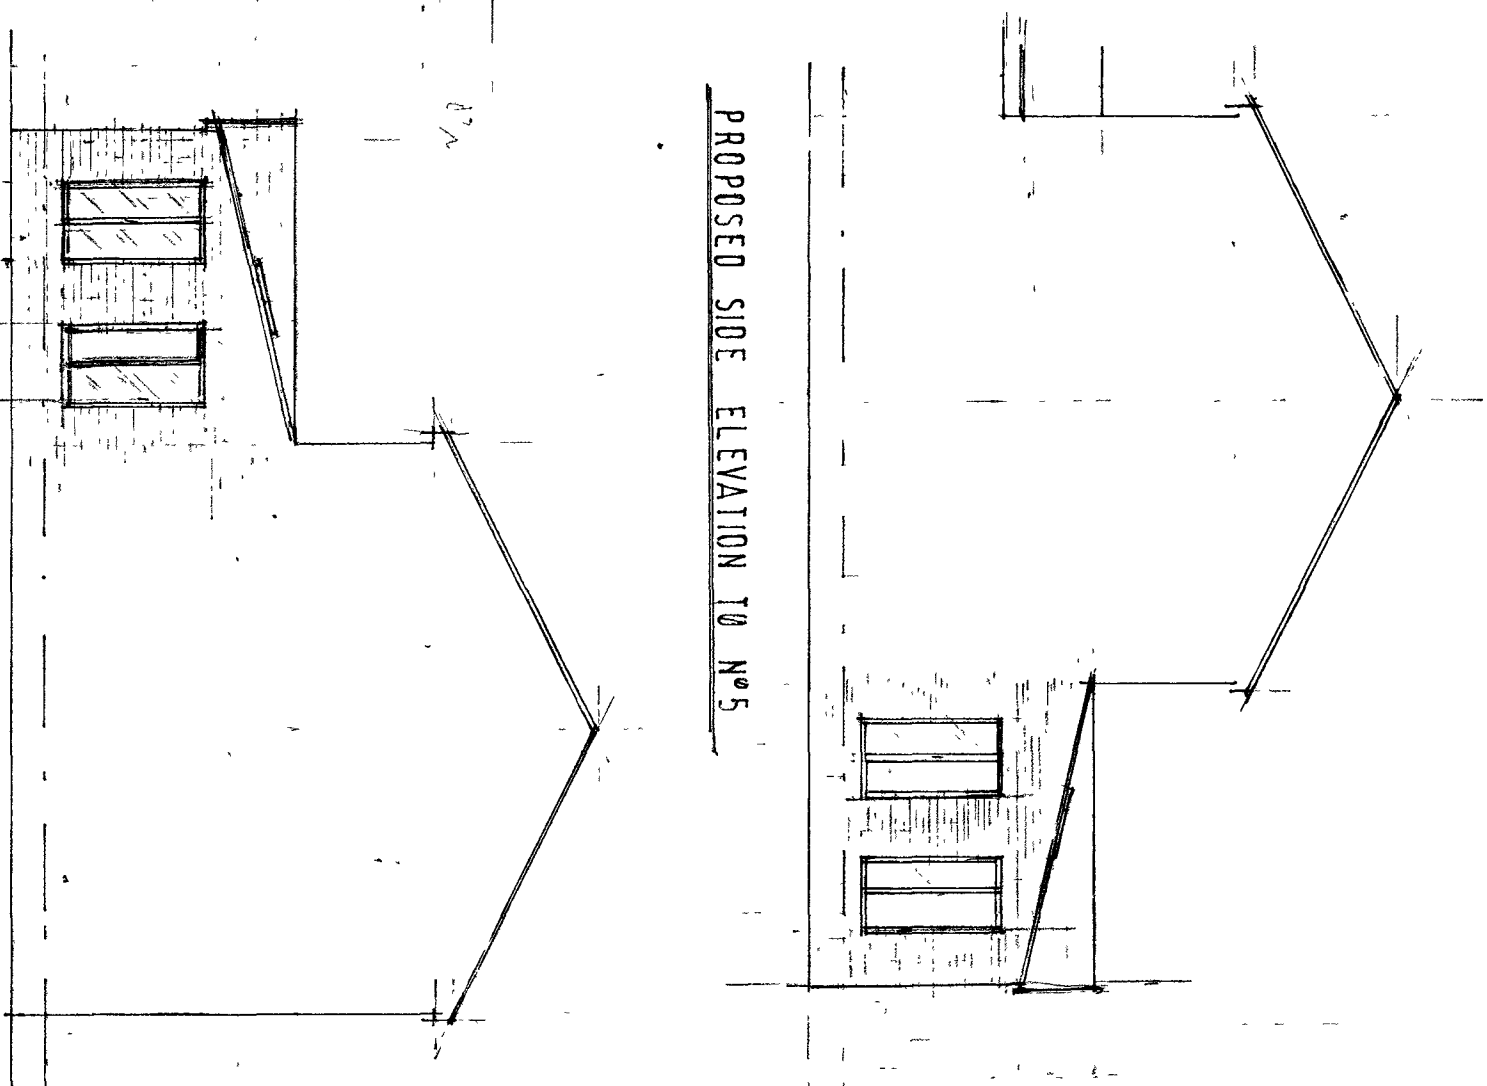

PROPOSED SIDE ELEVATION TO N°5

PROPOSED SIDE ELEVATION TO N°1

Reva Extension size reduced, Jan. 03. (scale bar added)

PROPOSED ORANGERY at 3 YORKSHIRE WAY SHIREBROOK GLOSSOP.

SCALE 1:50 1:100 at A2