


This drawing is protected by copyright and the information contained therein is the property of William McCall.
The drawing must not be copied and the information contained therein may not be used or disclosed without written permission of and in the manner permitted by William McCall.

0 1 2 3 4 5M

Scale 1:50@ A1


0 1 2 3 4 5 6 7 8 9 10M

Scale 1:100@ A1

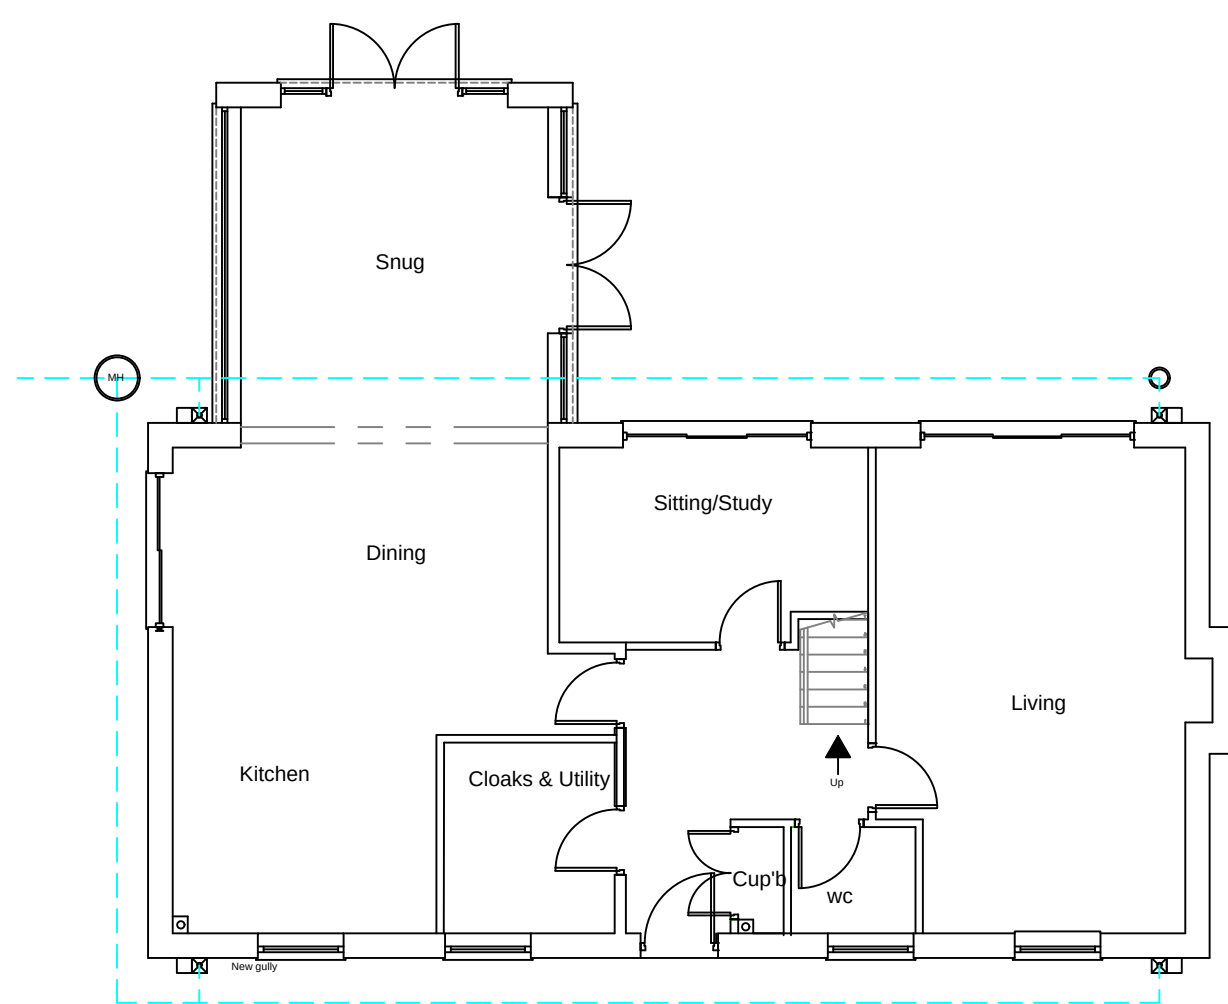


Existing Ground Floor

1:100

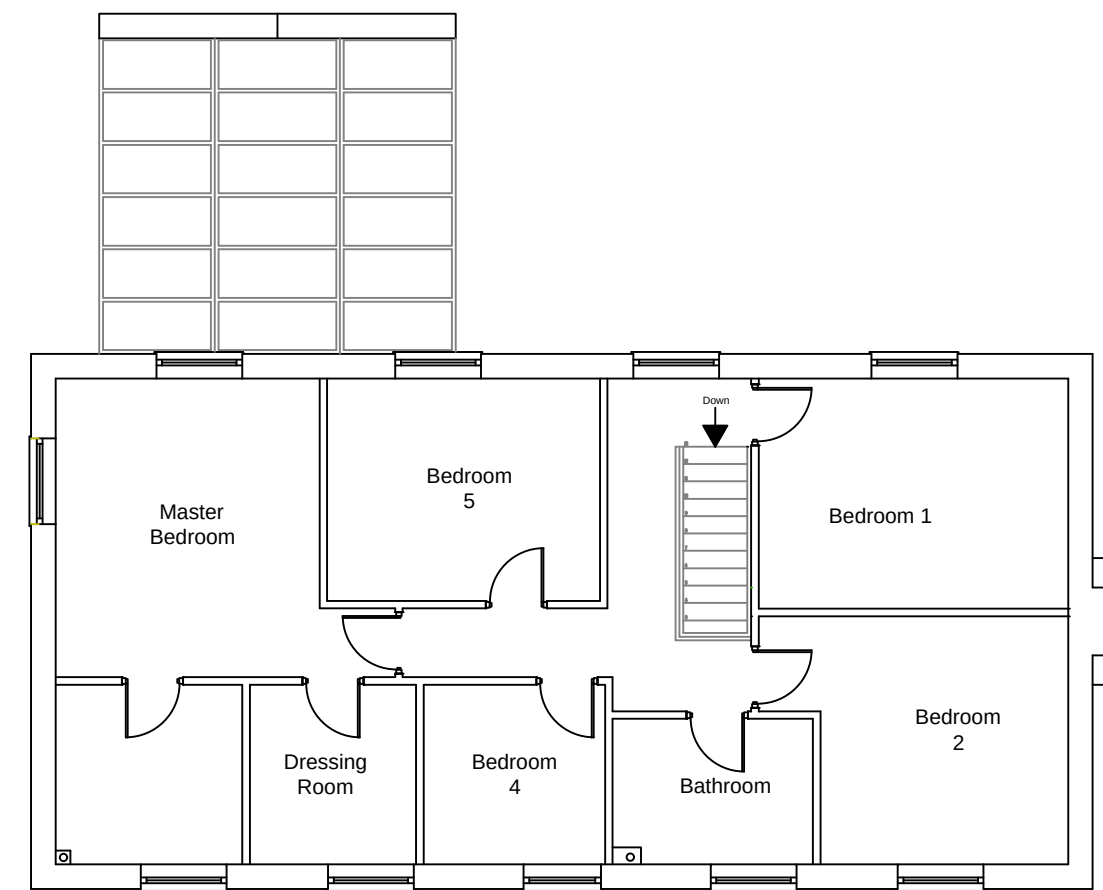

Existing First Floor

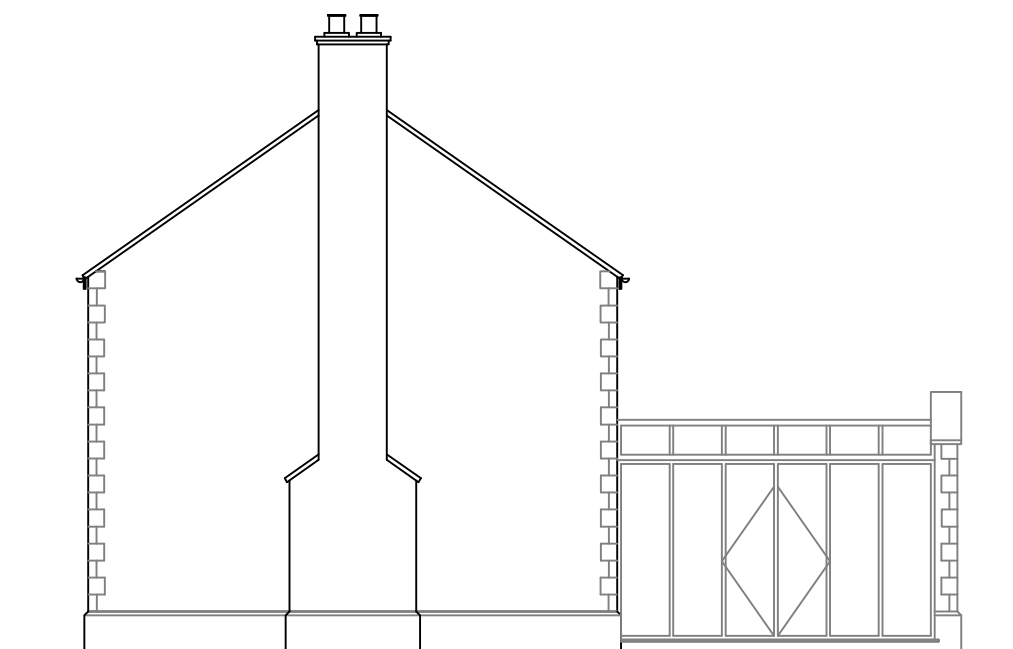

Existing Side Elevation




Existing Rear Elevation

1:100



Typical Retractable Pergola

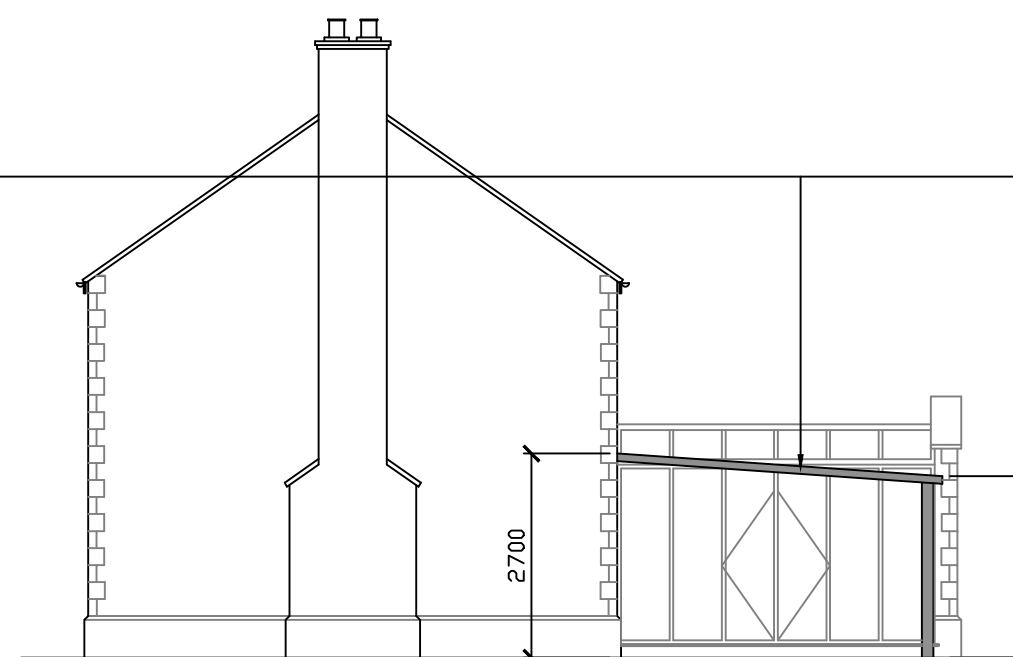


Proposed Side Elevation




Proposed Rear Elevation

1:100

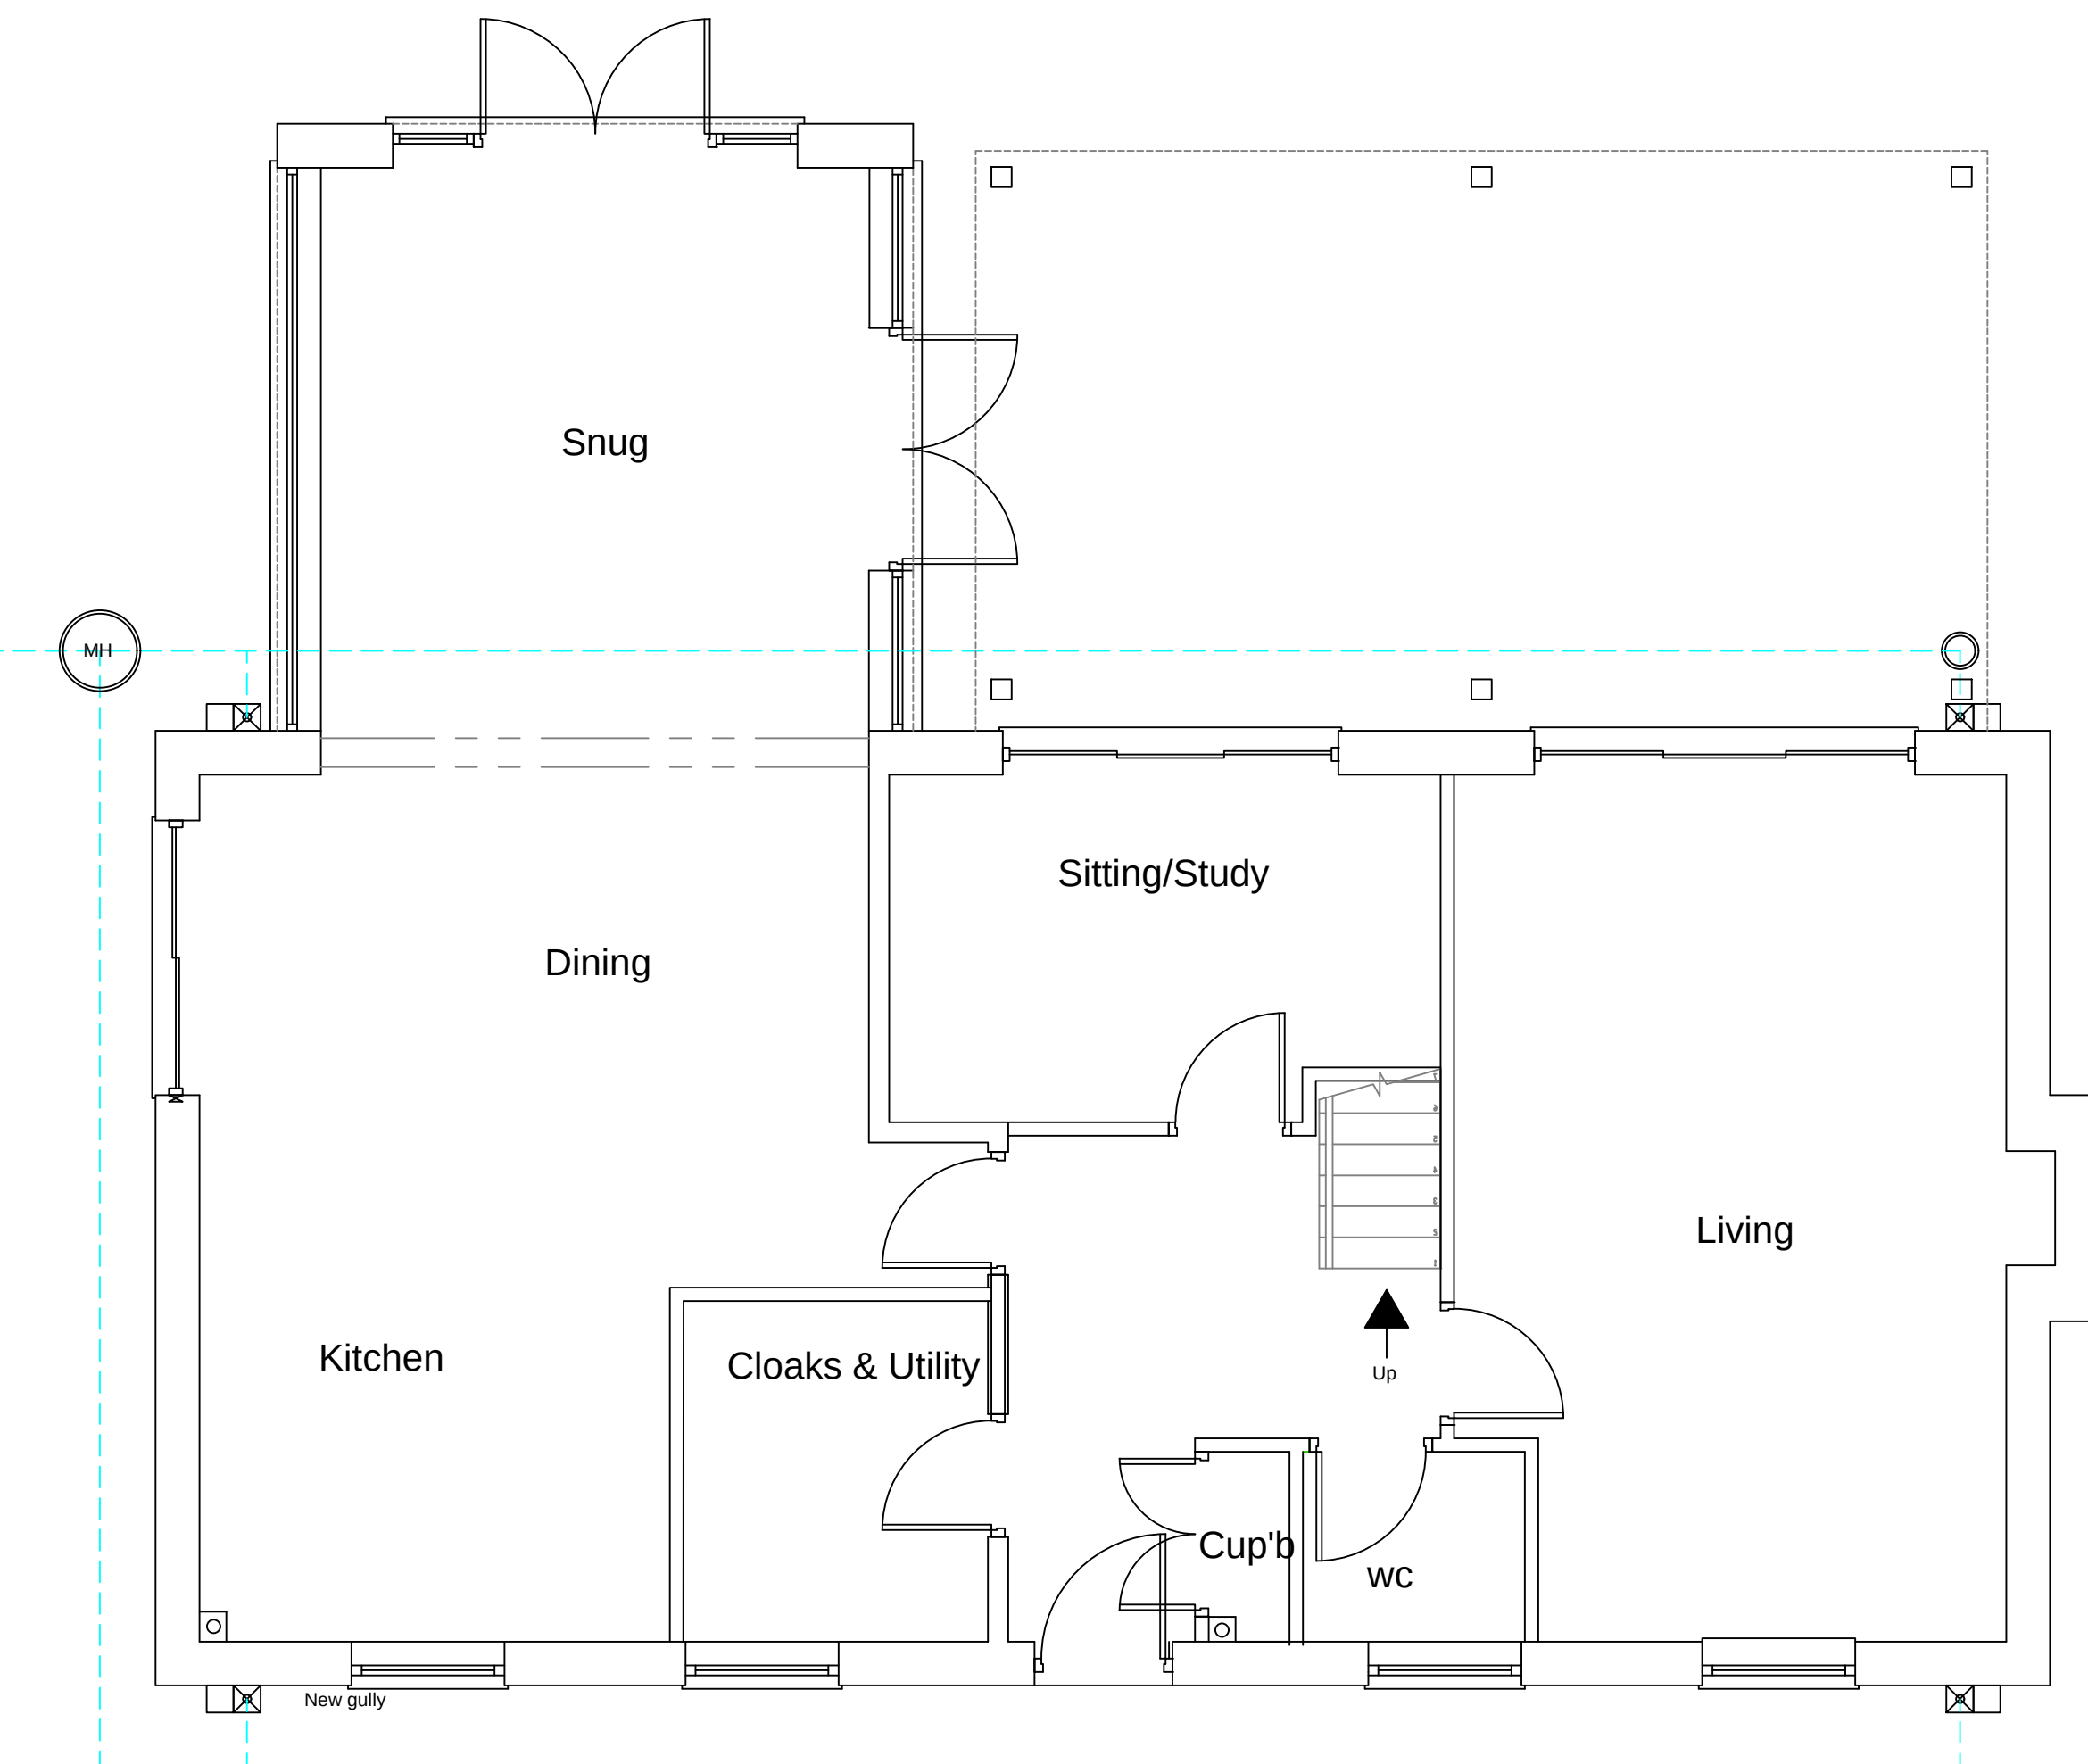

Proposed Ground Floor

1:50

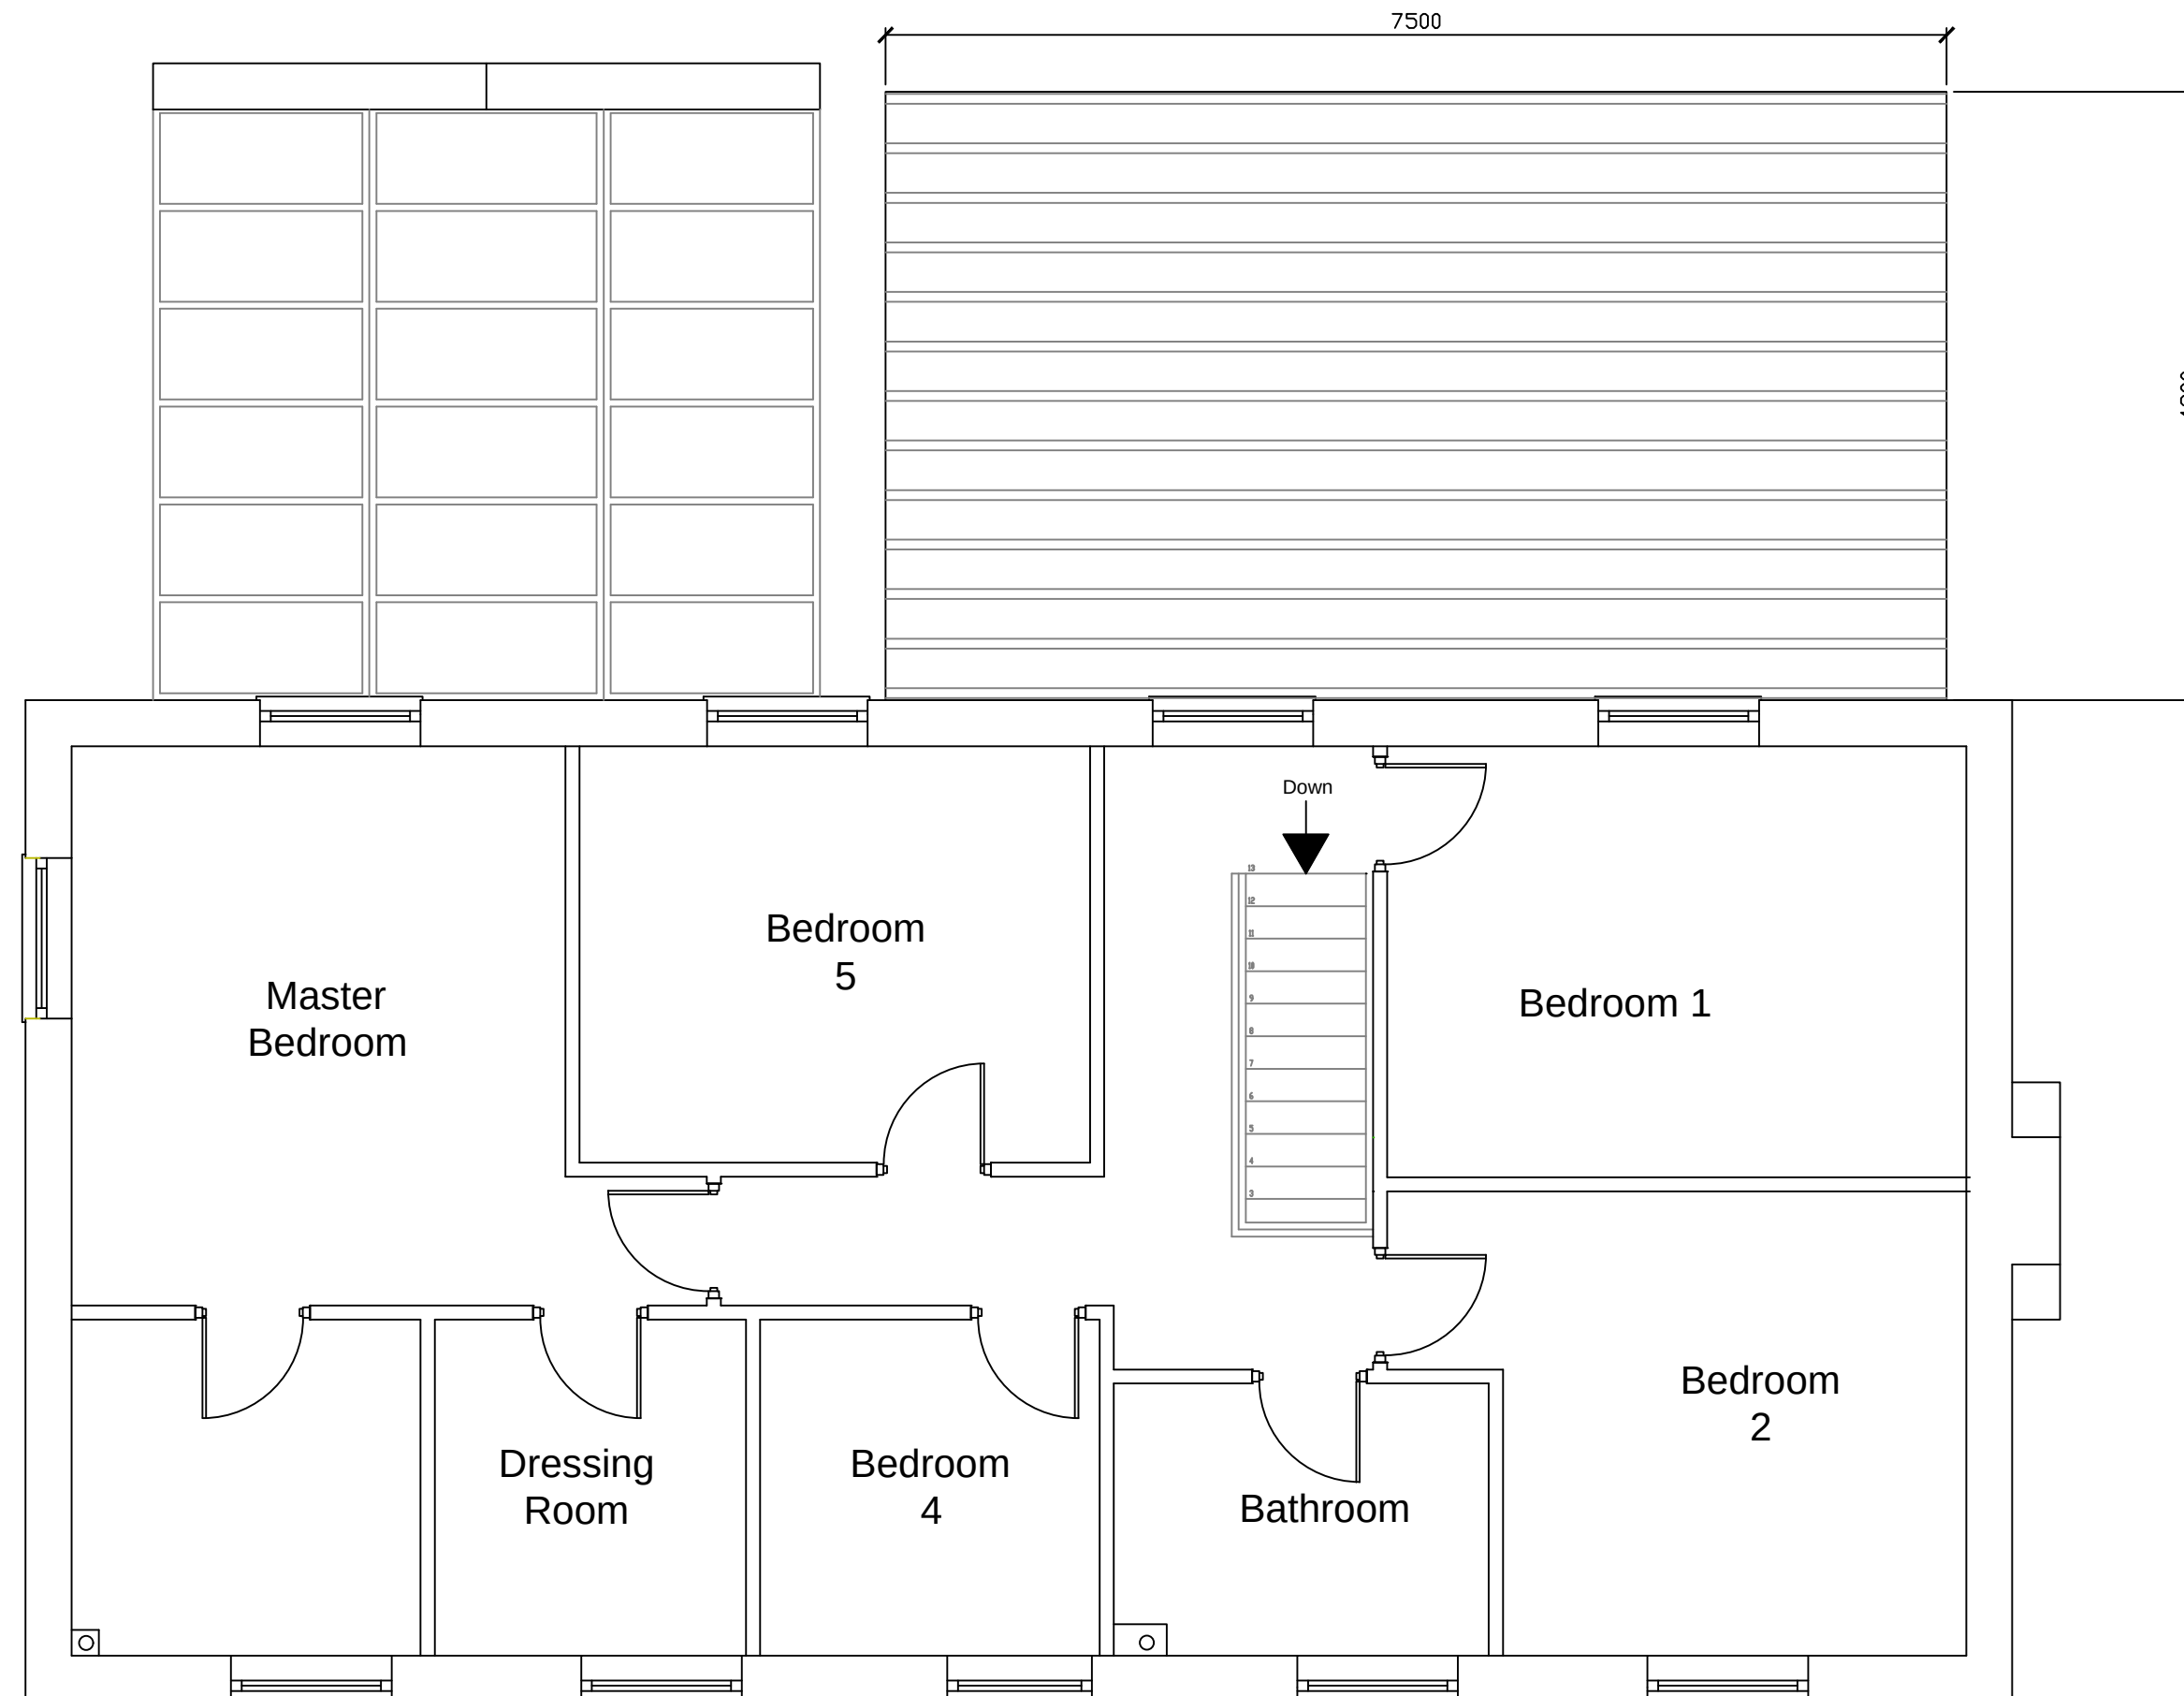

Proposed First Floor

Stage :- Householder Planning				
Project Title :- Proposed Retractable Pergola				
Drawing Title :- Existing & Proposed Plans & Elevations				
Client :- Loxley Homes				
Drwg No :- 03/23/33		1 of 3	Date :- March '23	Rev :-
Scale :- 1:100 & 1:50@A1		Drawn:- SCM		Checked :-
Site Address :- Bankwood Mill, Charlesworth, Glossop, SK13 5ES				