




Existing Front Elevation

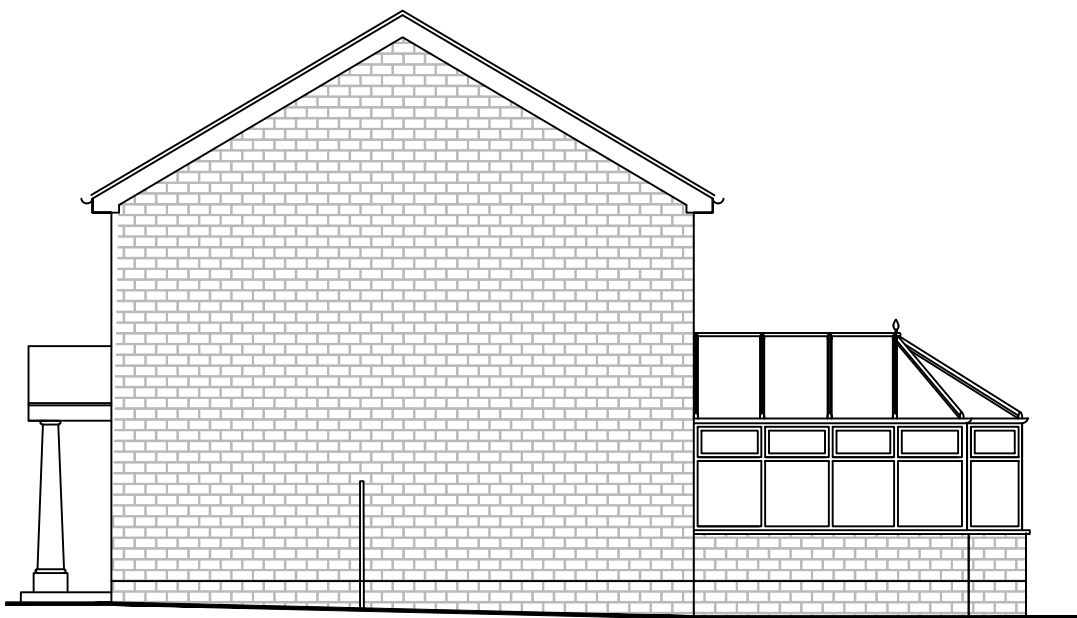

Existing Side Elevation



Existing Side Elevation



Existing Rear Elevation



Client:
Mr & Mrs McKeown
 4 Brook Meadow, Glossop, Derbyshire, SK13 8PW

Project:
 Proposed single storey rear extension and
 canopy to replace existing conservatory

Title:
 Existing Elevations

Scale: 1:100 @ A3	
Drawn: C.K.	Date: September 2022
Project no.: 3158	Drawing no.: 3158-002

PLANMART LIMITED
 9, GEORGE STREET, GLOSSOP,
 DERBYSHIRE SK13 8AY.
 TEL: 01457 863153