


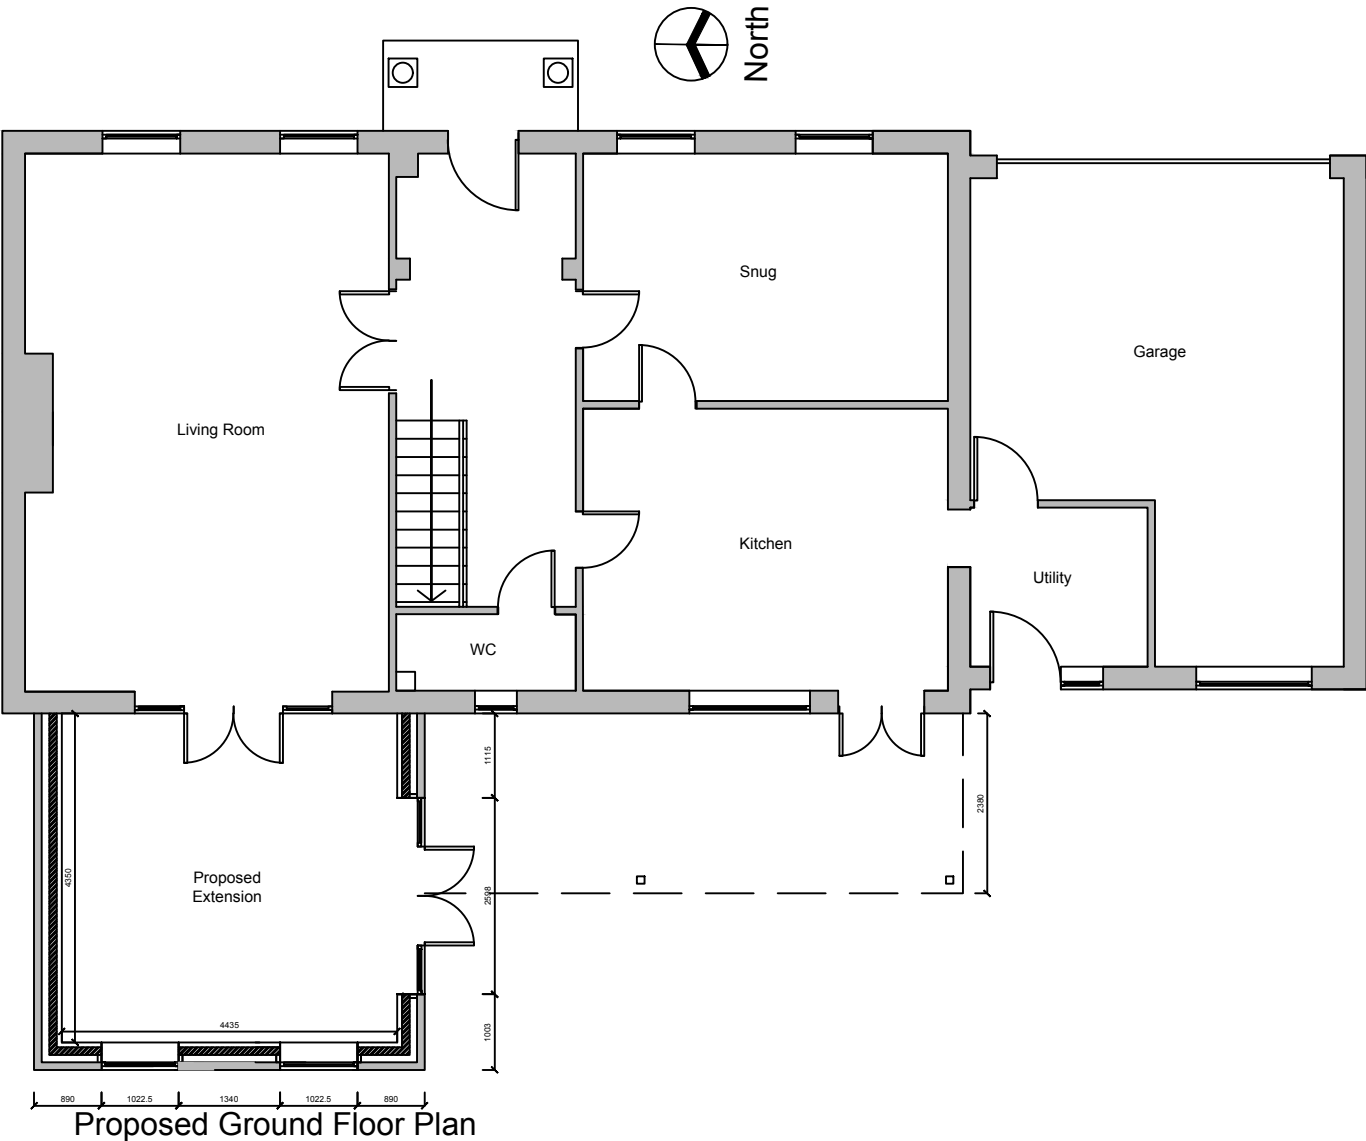

Proposed Ground Floor Plan



Proposed First Floor Plan



Client:
Mr & Mrs McKeown
4 Brook Meadow, Glossop, Derbyshire, SK13 8PW

Project:
Proposed single storey rear extension and canopy to replace existing conservatory

Title:
Proposed Plans

Scale: 1:100 @ A3

Drawn: C.K.	Date: September 2022
----------------	-------------------------

Project no.: 3158	Drawing no.: 3158-003
----------------------	--------------------------

PLANMART LIMITED
9, GEORGE STREET, GLOSSOP,
DERBYSHIRE SK13 8AY.
TEL: 01457 863153