





Proposed Front Elevation

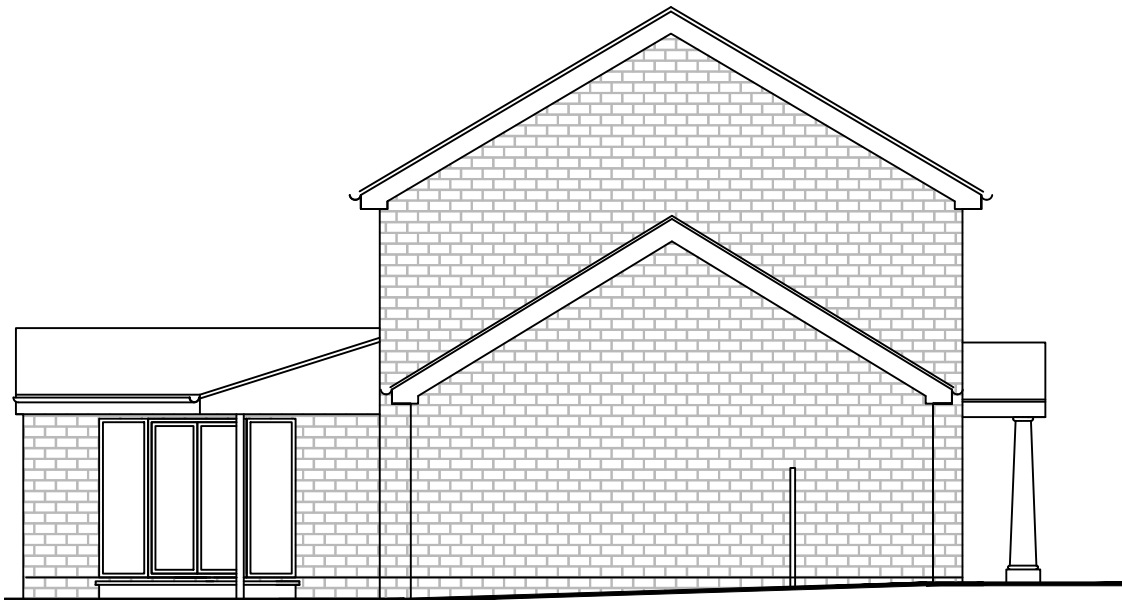

Proposed Side Elevation

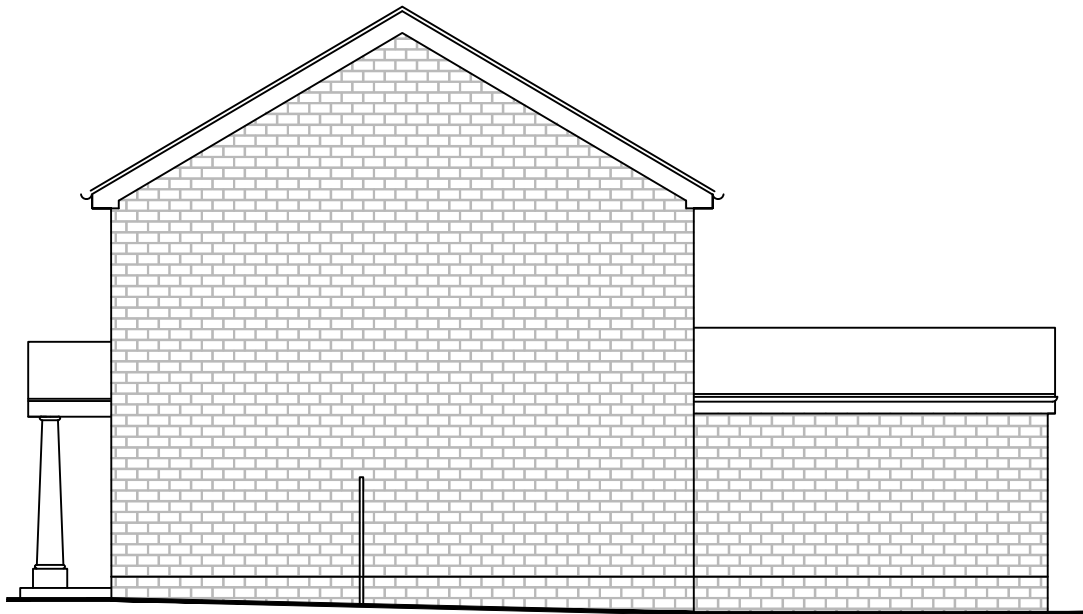

Proposed Side Elevation



Proposed Rear Elevation



Client:
Mr & Mrs McKeown
4 Brook Meadow, Glossop, Derbyshire, SK13 8PW

Project:
Proposed single storey rear extension and canopy to replace existing conservatory

Title:
Proposed Elevations

Scale: 1:100 @ A3

Drawn: C.K.	Date: September 2022
----------------	-------------------------

Project no.: 3158	Drawing no.: 3158-004
----------------------	--------------------------