


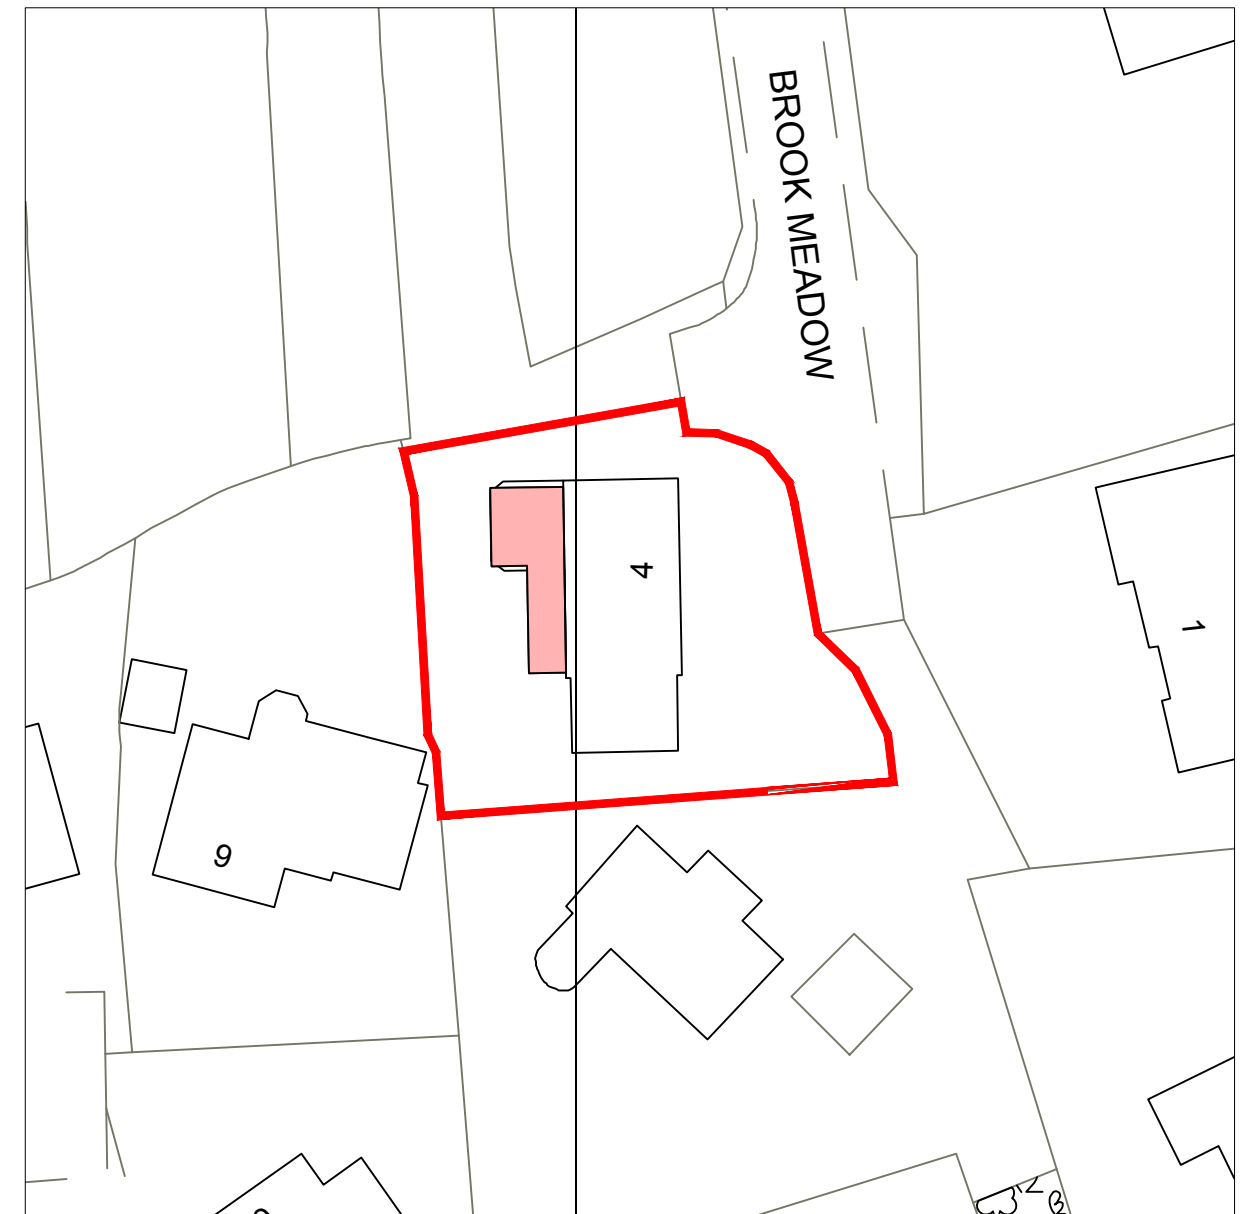

Site Plan - Scale 1:500

- Area of proposal
- Site boundary



Client:
Mr & Mrs McKeown
4 Brook Meadow, Glossop, Derbyshire, SK13 8PW

Project:
Proposed single storey rear extension and
canopy to replace existing conservatory

Title:
Location Plan

Scale: 1:1250 & 1:500 @ A3

Drawn: C.K.	Date: September 2022
----------------	-------------------------

Project no.: 3158	Drawing no.: 3158-005
----------------------	--------------------------

PLANMART LIMITED
9, GEORGE STREET, GLOSSOP,
DERBYSHIRE SK13 8AY.
TEL: 01457 863153