



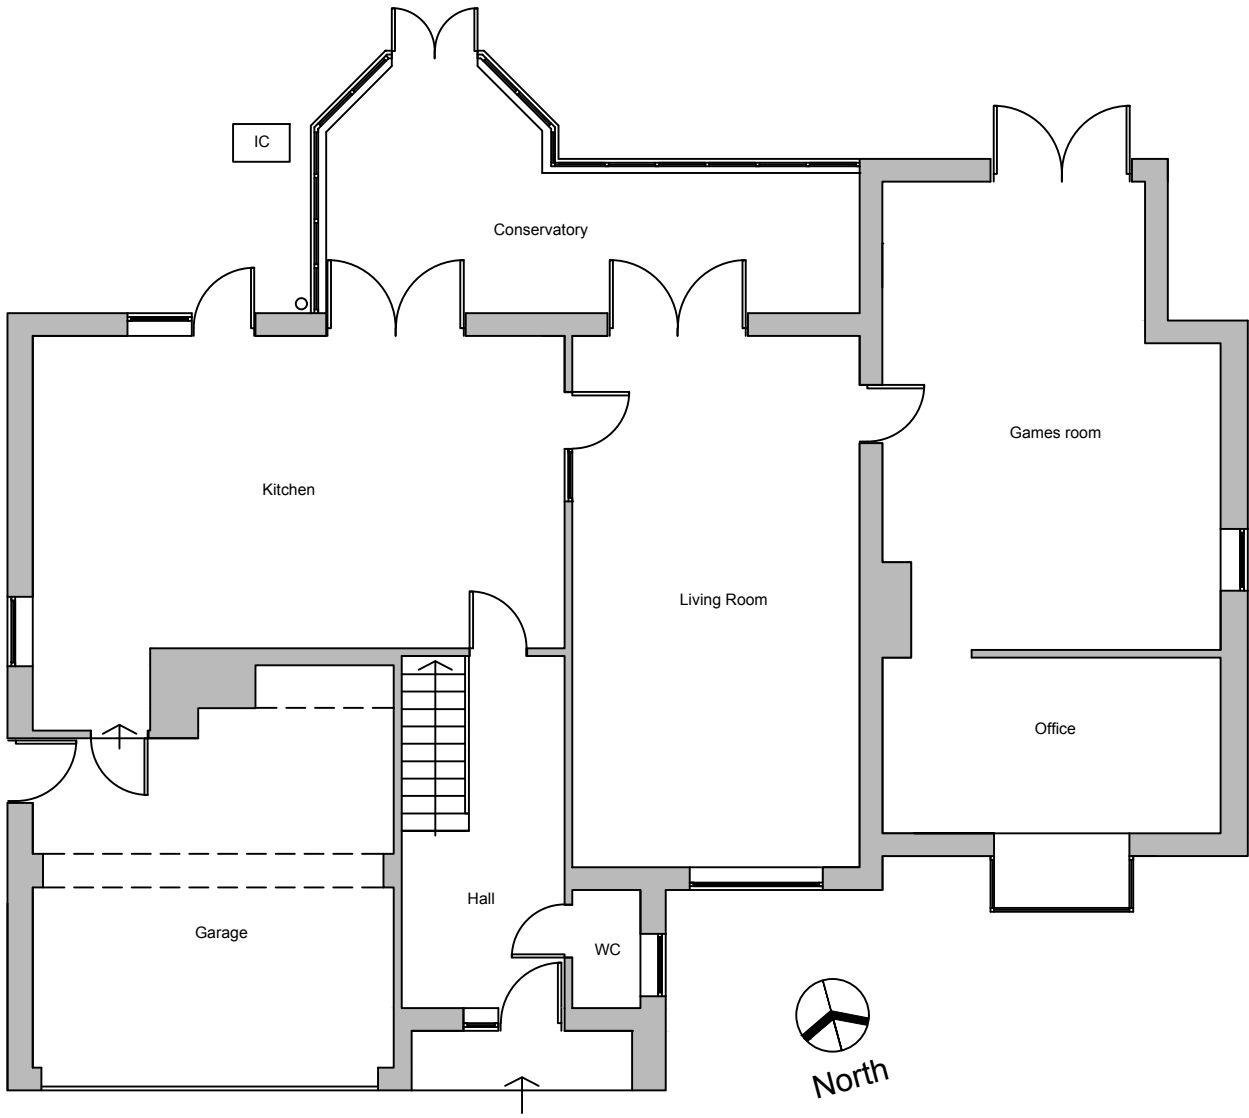

Existing Ground Floor Plan

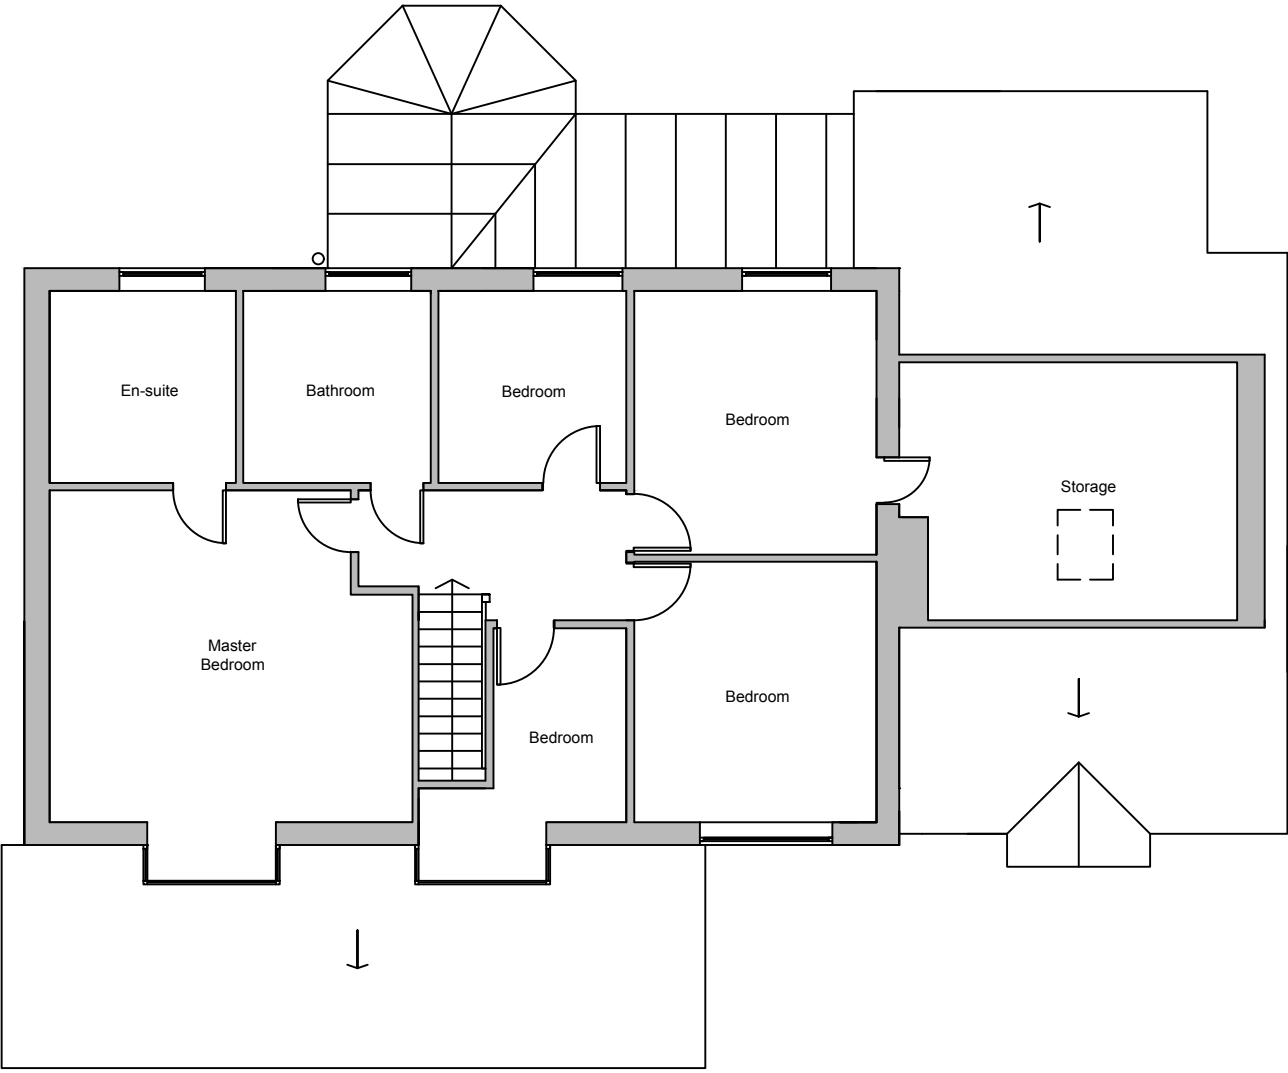

Existing First Floor Plan



Client:
Mr John Smith
9 Birch Green, Glossop, Derbyshire, SK13 8PR

Project:
Proposed garage conversion

Title:
Existing Plans

Scale: 1:100 @ A3	
Drawn: C.K.	Date: January 2023
Project no.: 3184	Drawing no.: 3184-001



Metric Scale

PLANMART LIMITED
9, GEORGE STREET, GLOSSOP,
DERBYSHIRE SK13 8AY.
TEL: 01457 863153