



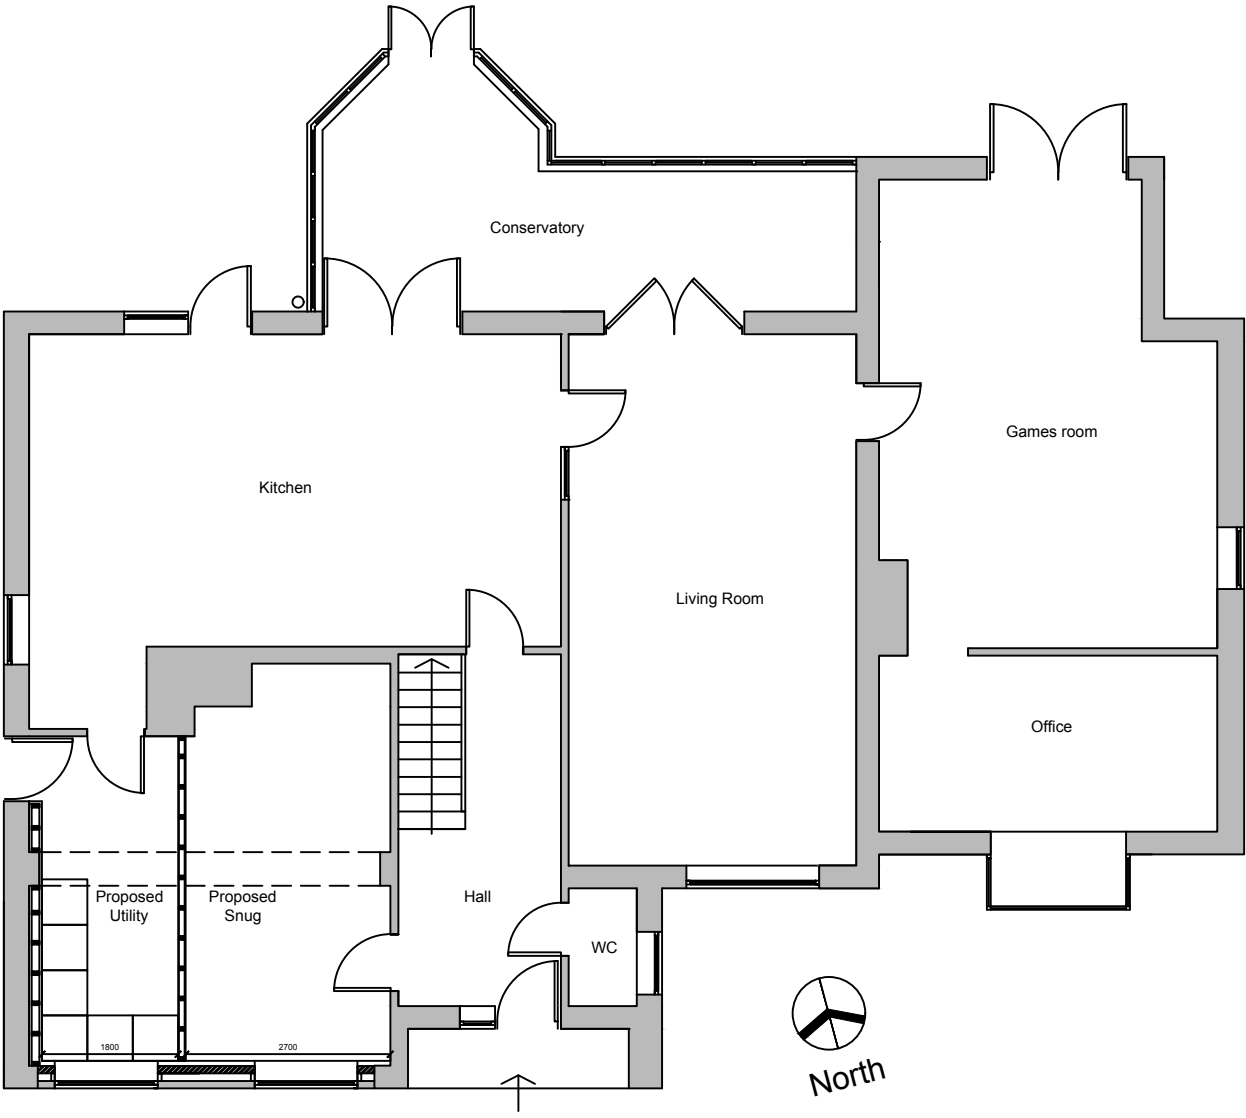

Proposed Ground Floor Plan

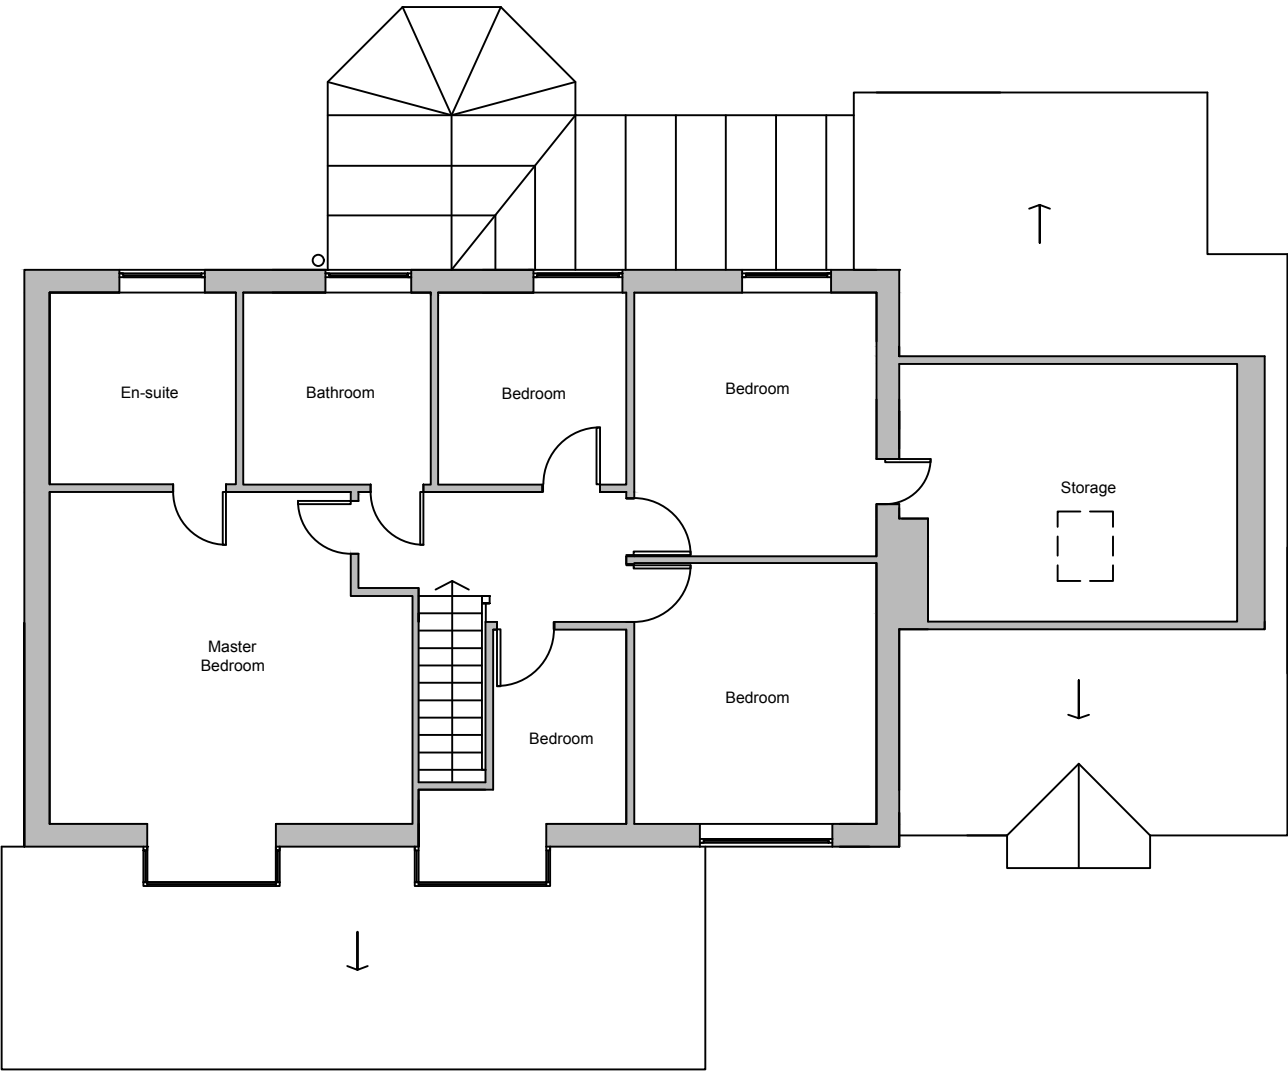

Proposed First Floor Plan



Client:

Mr John Smith
9 Birch Green, Glossop, Derbyshire, SK13 8PR

Project:

Proposed garage conversion

Title:

Proposed Plans

Scale: 1:100 @ A3

Drawn: C.K.	Date: January 2023
----------------	-----------------------

Project no.: 3184	Drawing no.: 3184-003
----------------------	--------------------------



Metric Scale