




Proposed Front Elevation

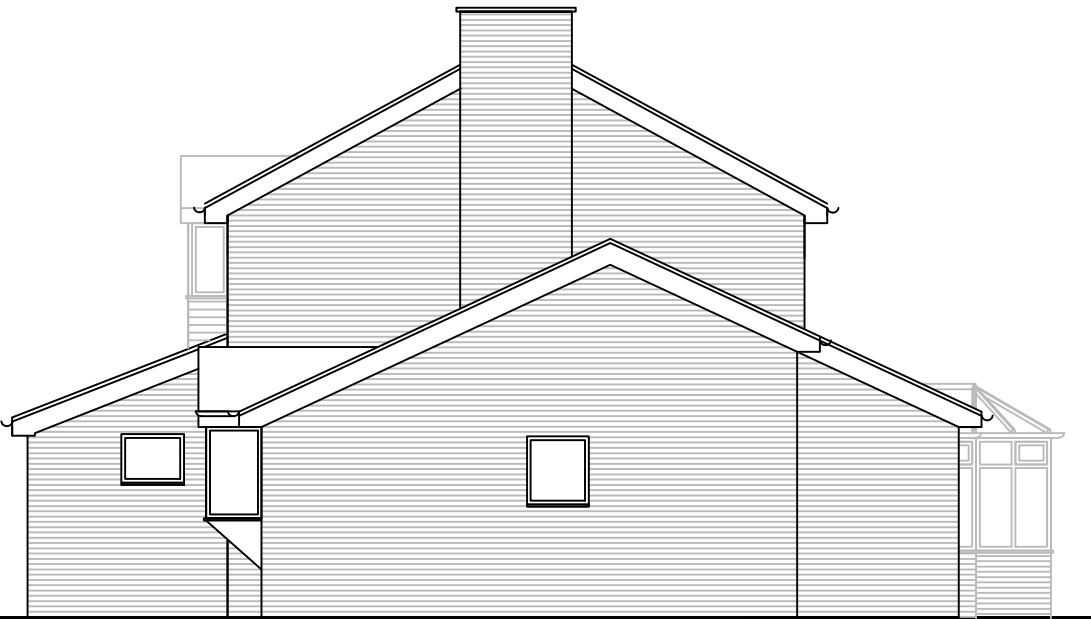

Proposed Side Elevation



Proposed Side Elevation



Proposed Rear Elevation



Client:
Mr John Smith
9 Birch Green, Glossop, Derbyshire, SK13 8PR

Project:
Proposed garage conversion

Title:
Proposed Elevations

Scale: 1:100 @ A3	
Drawn: C.K.	Date: January 2023
Project no.: 3184	Drawing no.: 3184-004



Metric Scale