


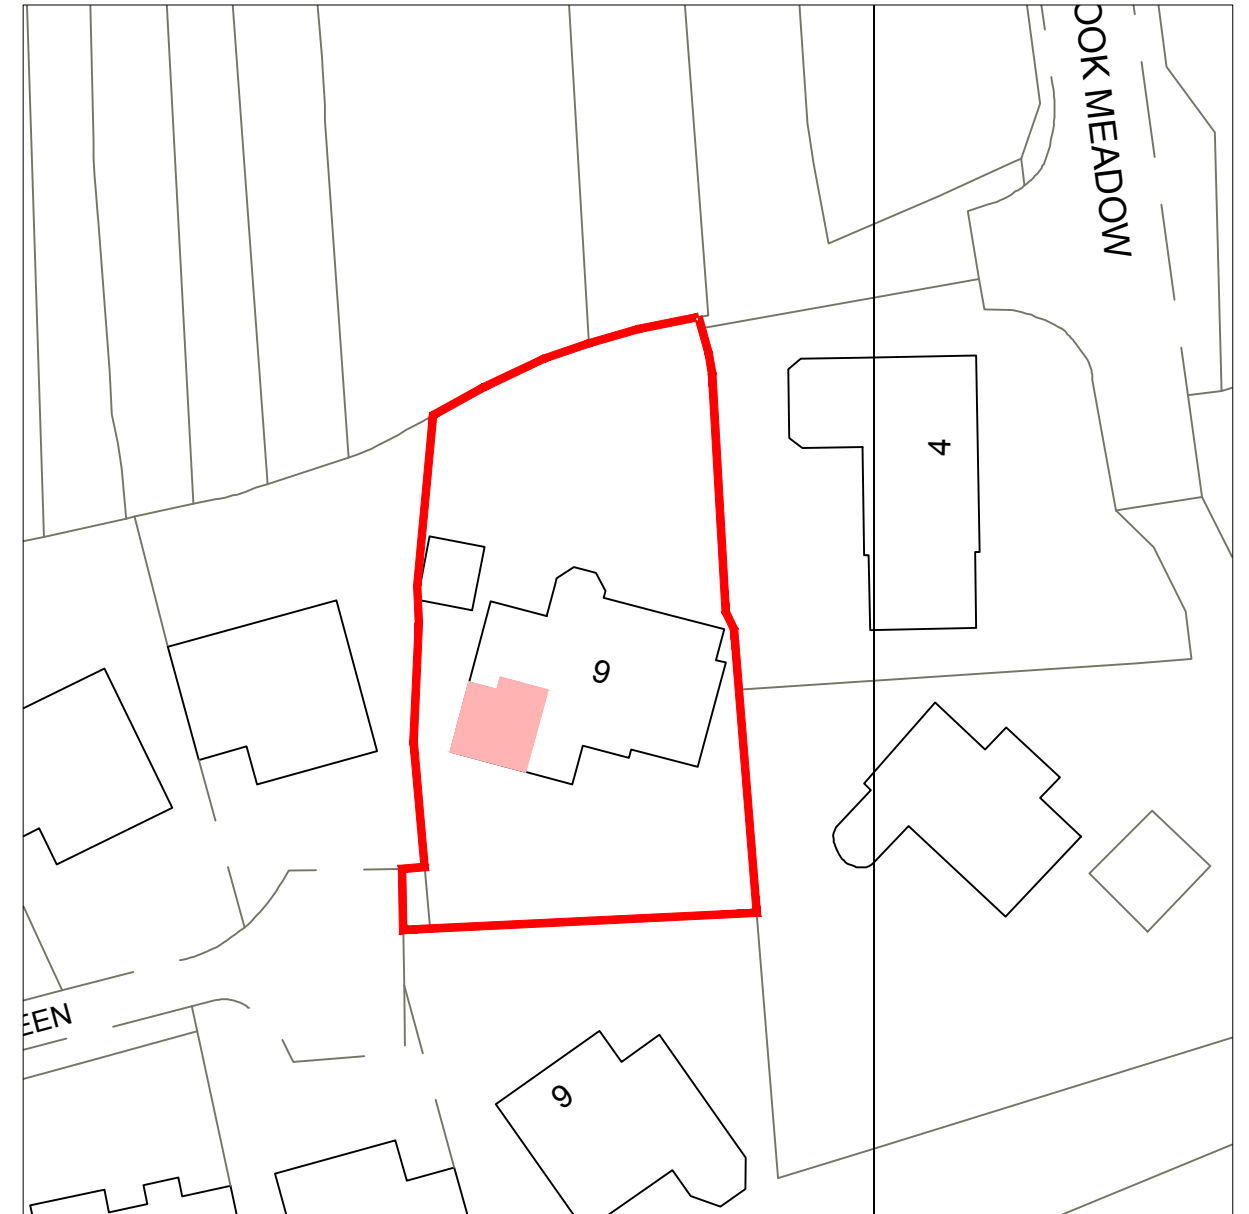

Site Plan
Scale 1:500

- Site boundary
- Area of proposal



Client:
Mr John Smith
9 Birch Green, Glossop, Derbyshire, SK13 8PR

Project:
Proposed garage conversion

Title:
Location Plan

Scale: 1:1250 & 1:500 @ A3

Drawn: C.K.	Date: April 2023
----------------	---------------------

Project no.: 3184	Drawing no.: 3184-005
----------------------	--------------------------

PLANMART LIMITED
9, GEORGE STREET, GLOSSOP,
DERBYSHIRE SK13 8AY.
TEL: 01457 863153