




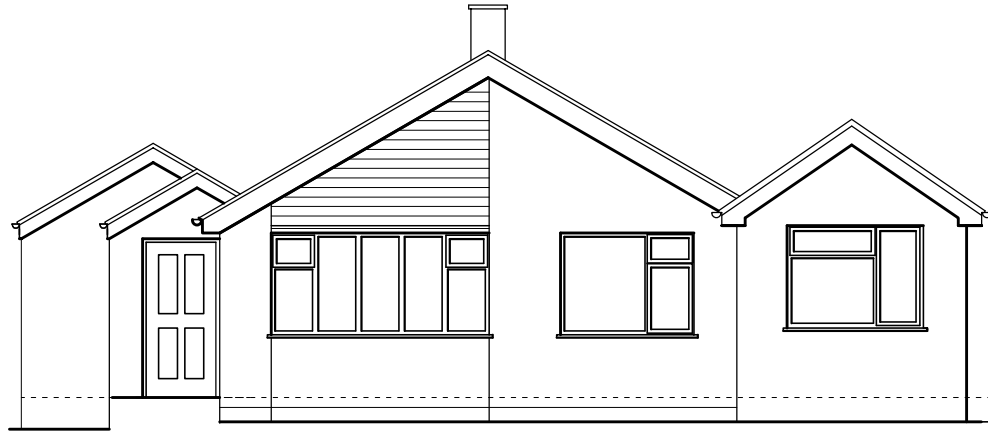


Front Elevation

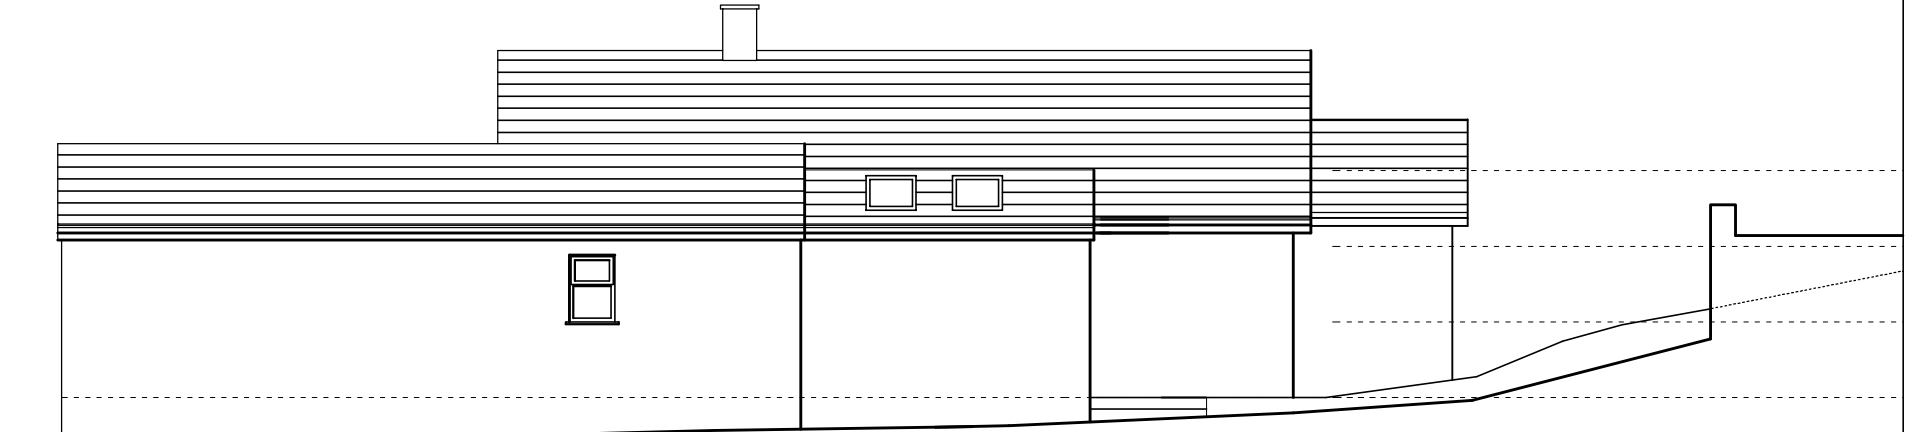

East Gable Elevation

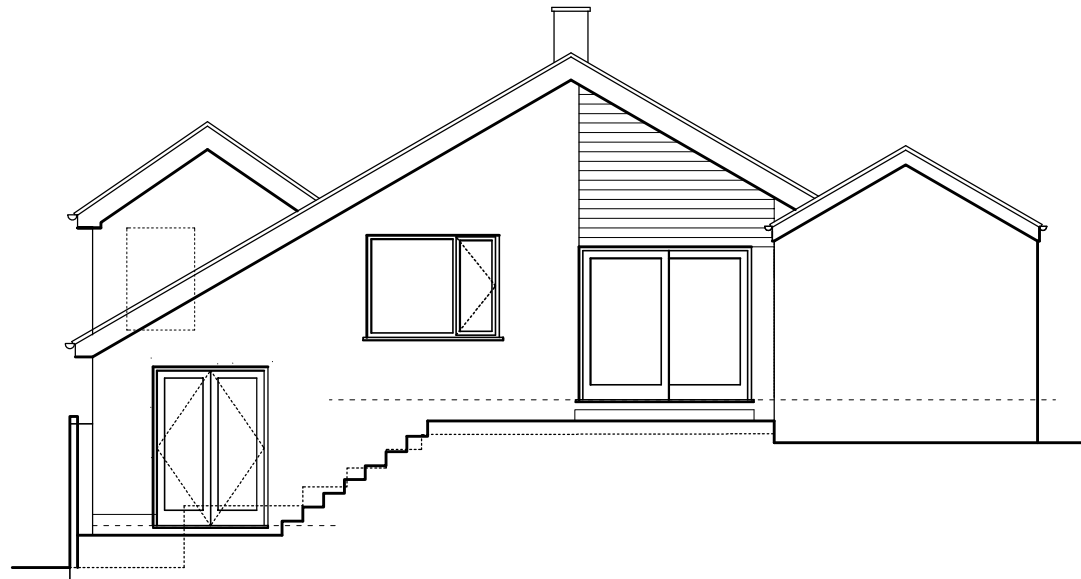

Rear Elevation

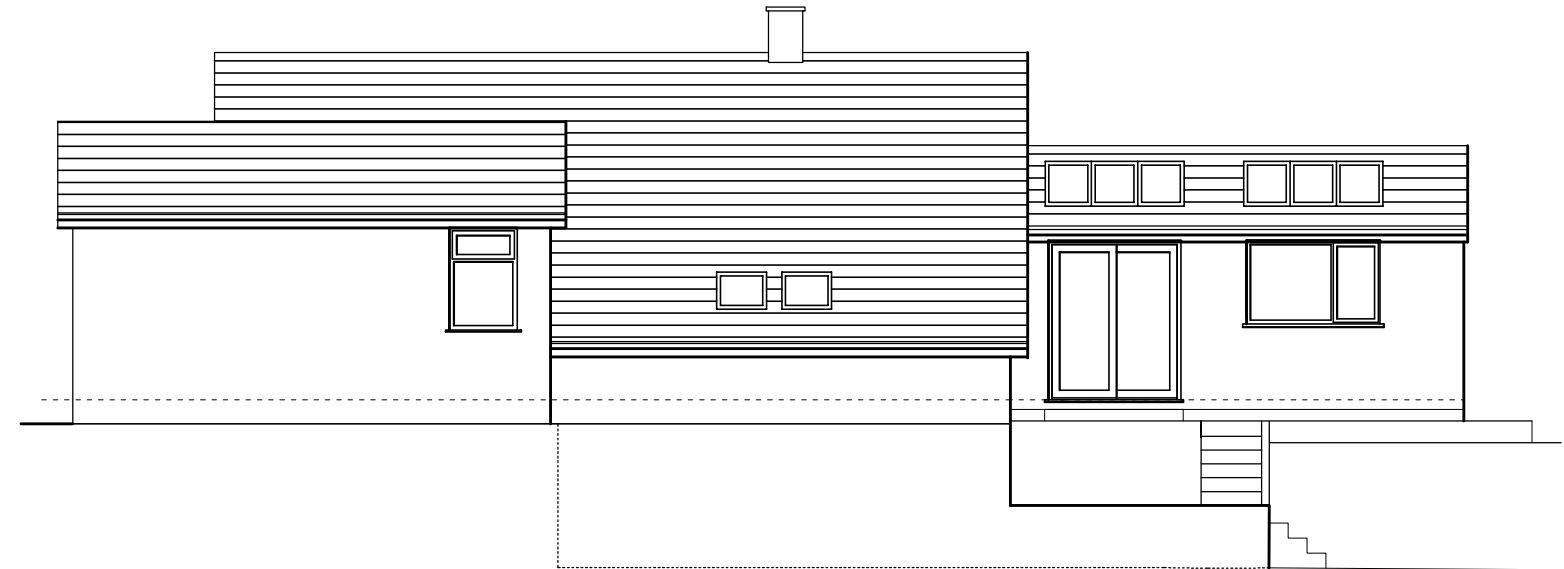


West Gable Elevation

Rev B 27.04.2023 Render omitted
Rev A 13.08.2021 Kitchen extension amended.

SCALE 1:100
0 1m 2m 3m 4m 5m

CLIENTS/CONTRACTORS ARE ADVISED TO CLARIFY DIMENSIONS
PRIOR TO SETTING OUT AND NOT TO SCALE
OFF THE DRAWING

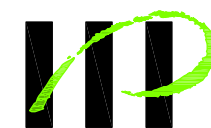

HIGH PEAK ARCHITECTS LTD

2nd Floor, Wharf House, Wharf Road, Whaley Bridge, High Peak, Derbys SK23 7AD
Tel: 01663 719717 Web: www.highpeakarch.com Email: hpa@highpeakarch.com

Refurbishment and Extension
3 Craig Drive, Whaley Bridge

Proposed Elevations

1722.PL06

Scale: 1:100@A3

Date: May 2021

Rev: B