

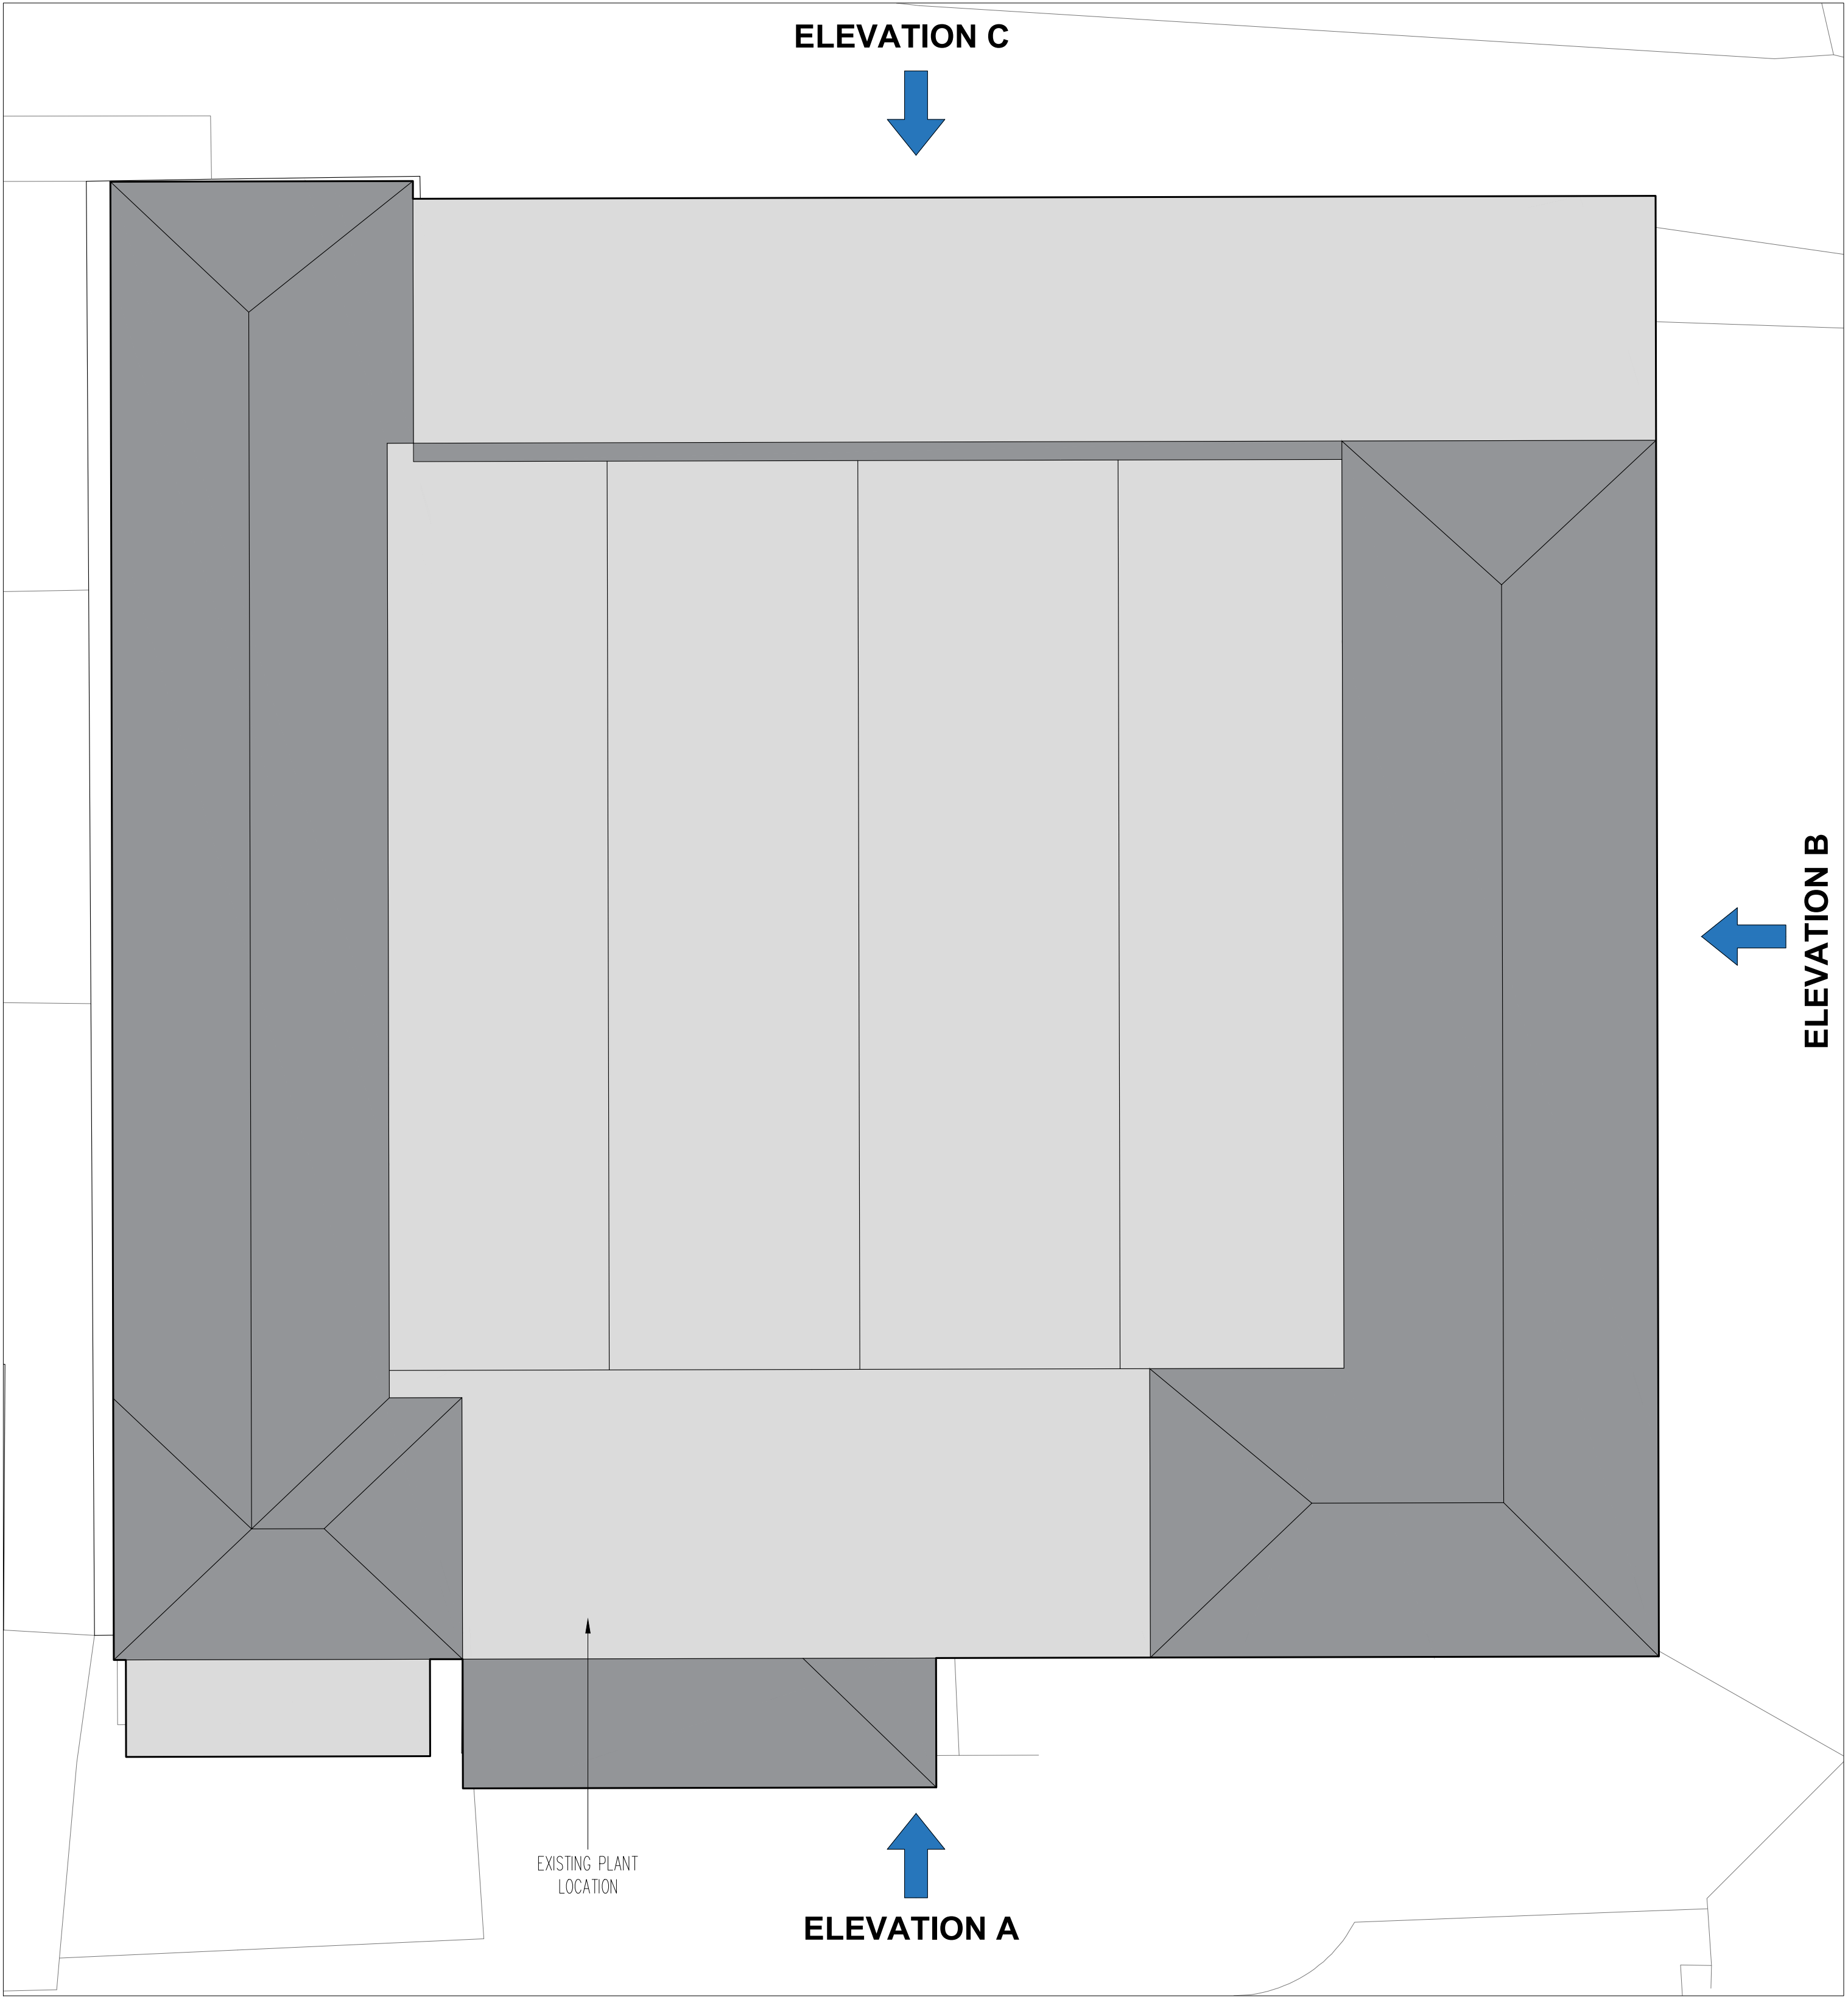


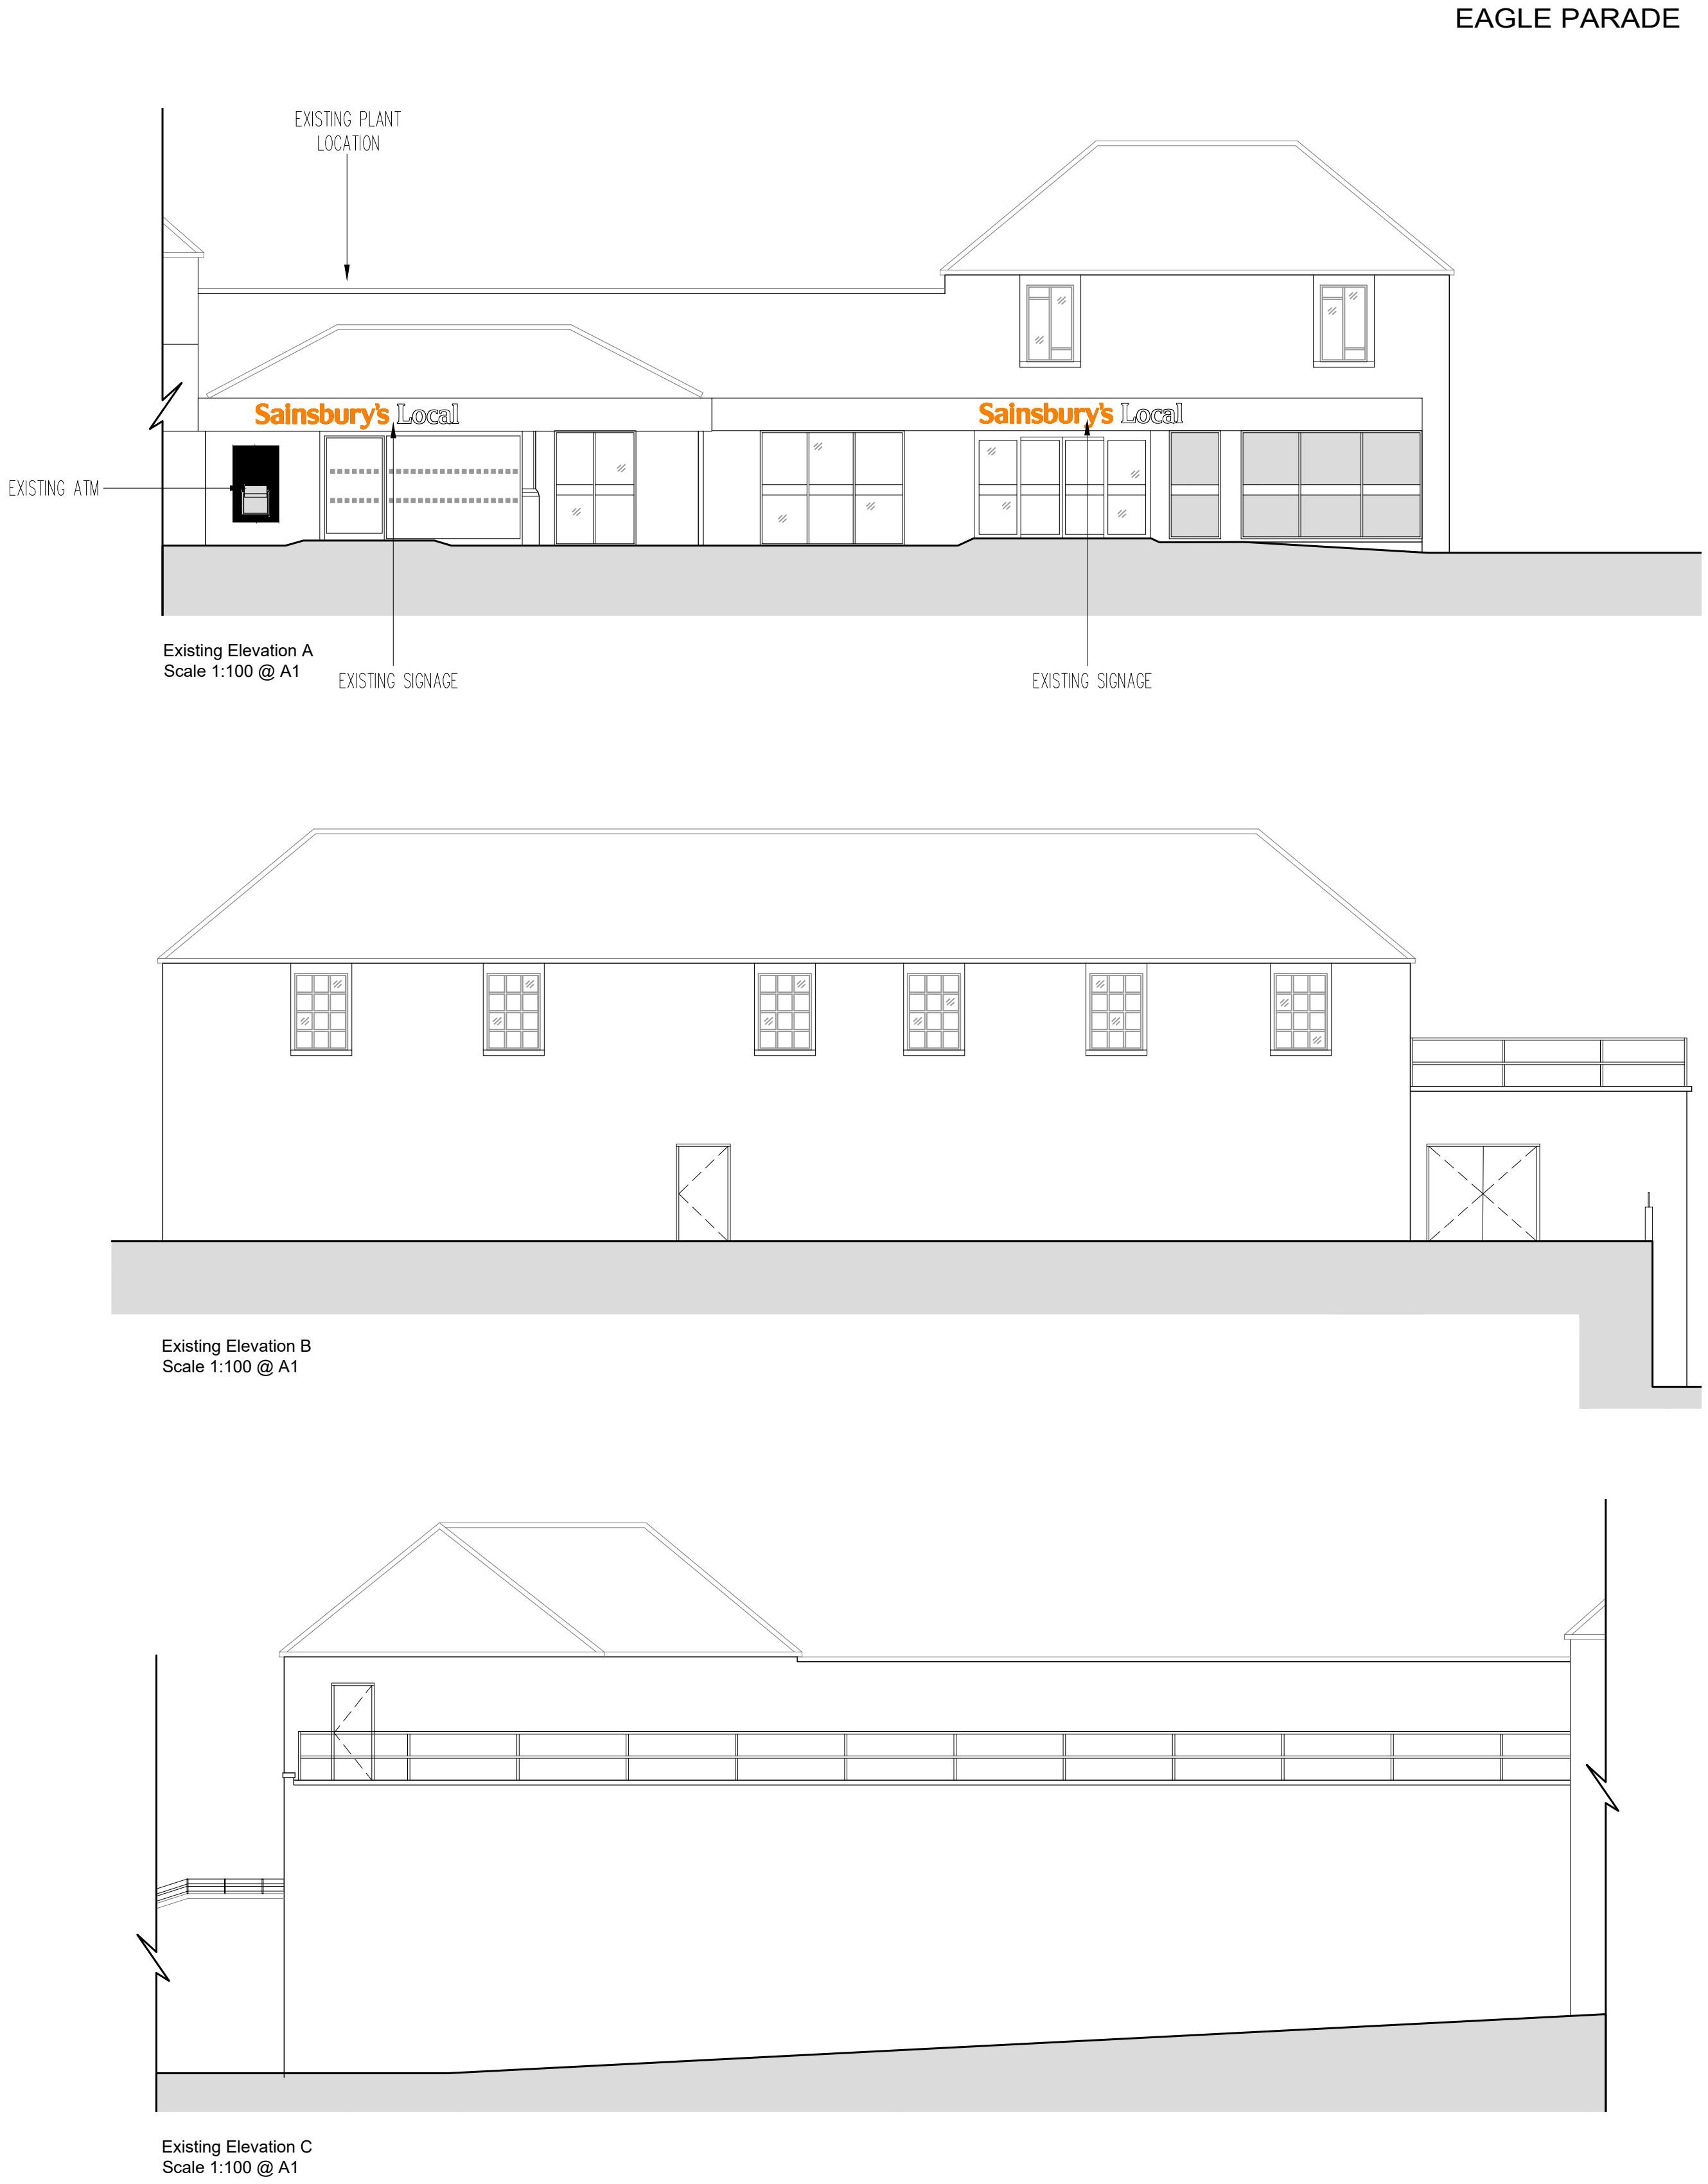

Existing Roof Plan
Scale 1:100 @ A1

 

Existing Elevation A
Scale 1:100 @ A1

Existing Elevation B
Scale 1:100 @ A1

Existing Elevation C
Scale 1:100 @ A1