

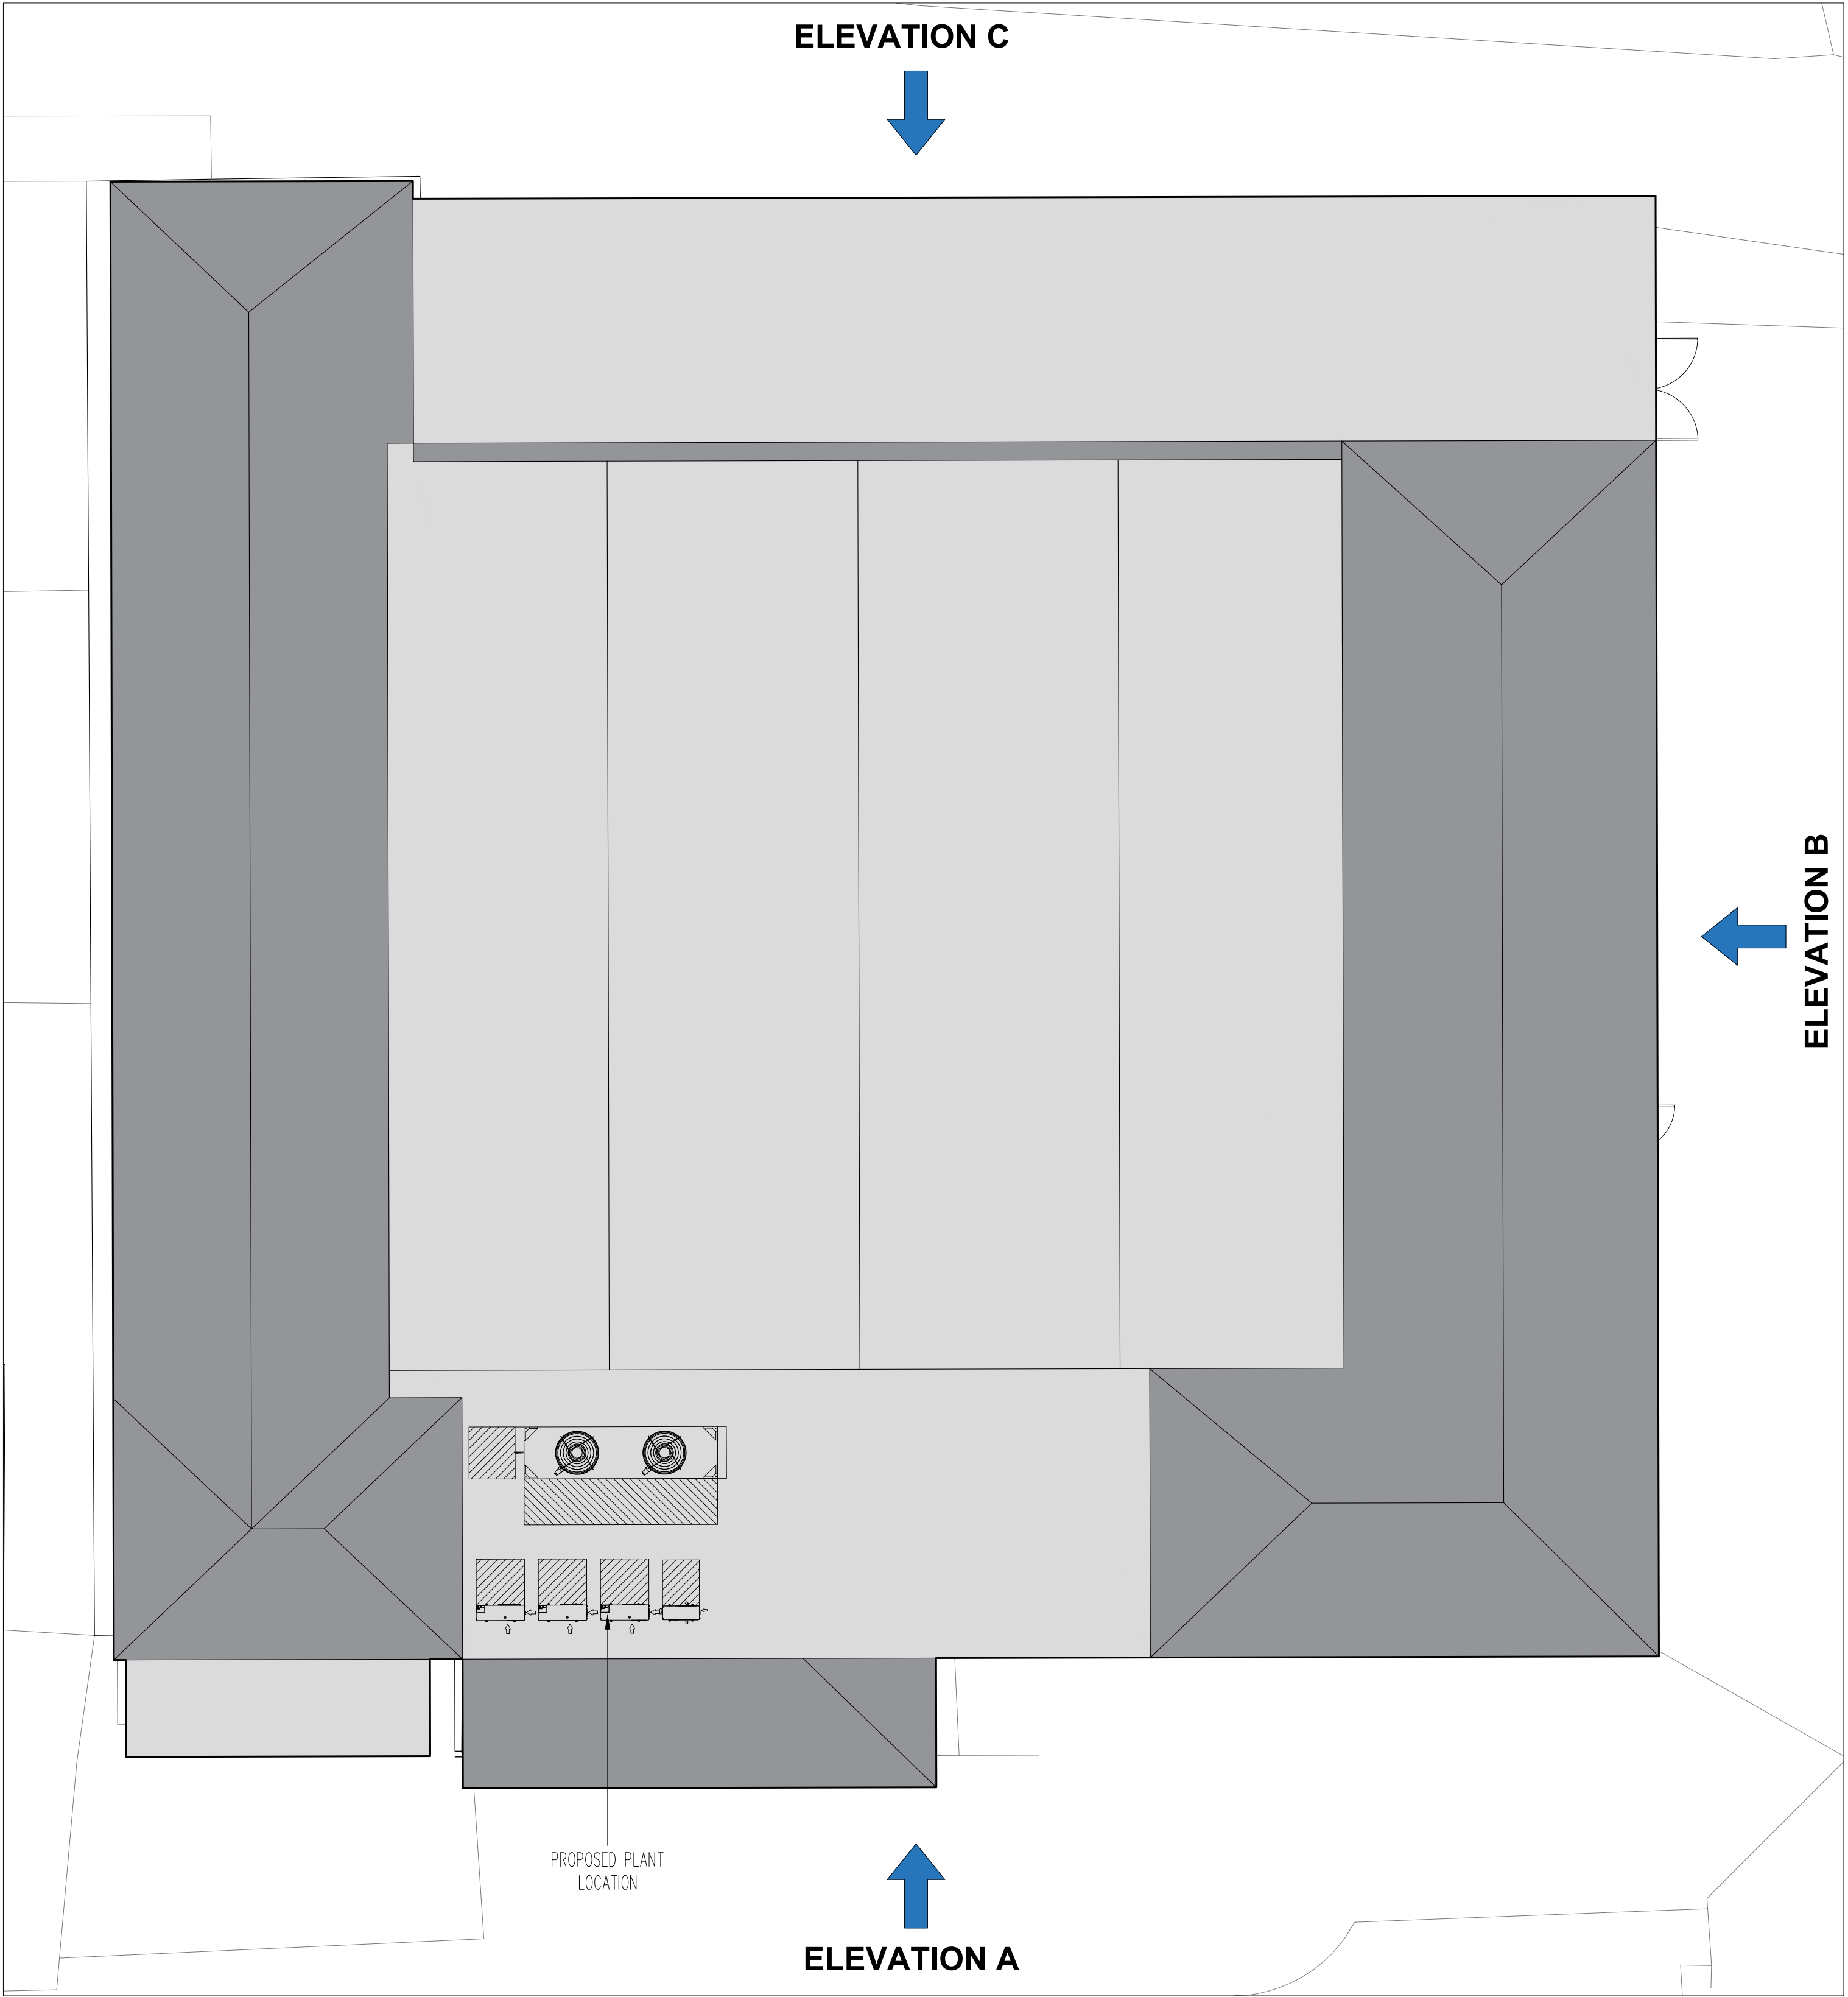
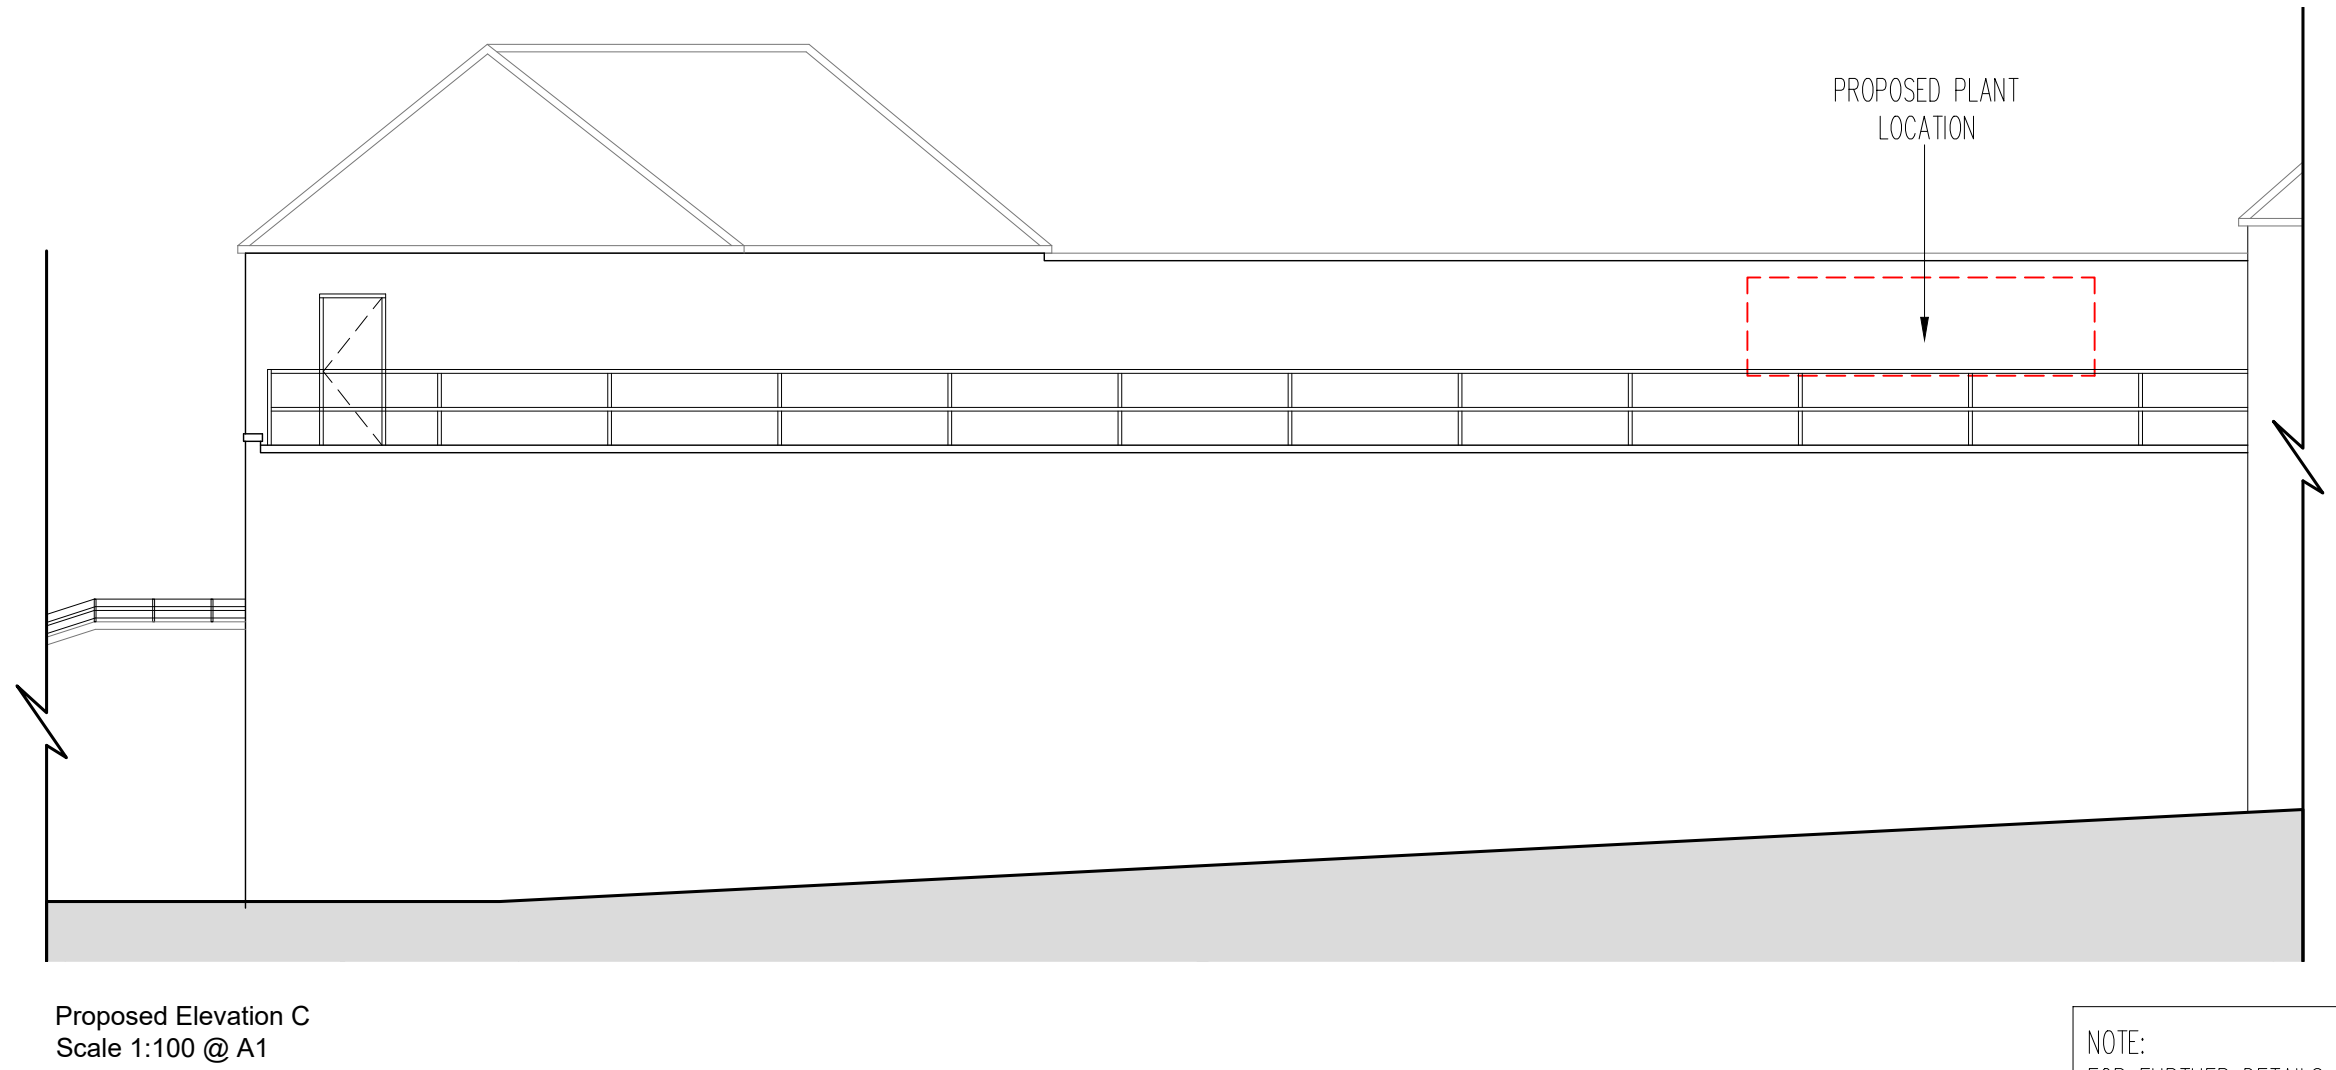


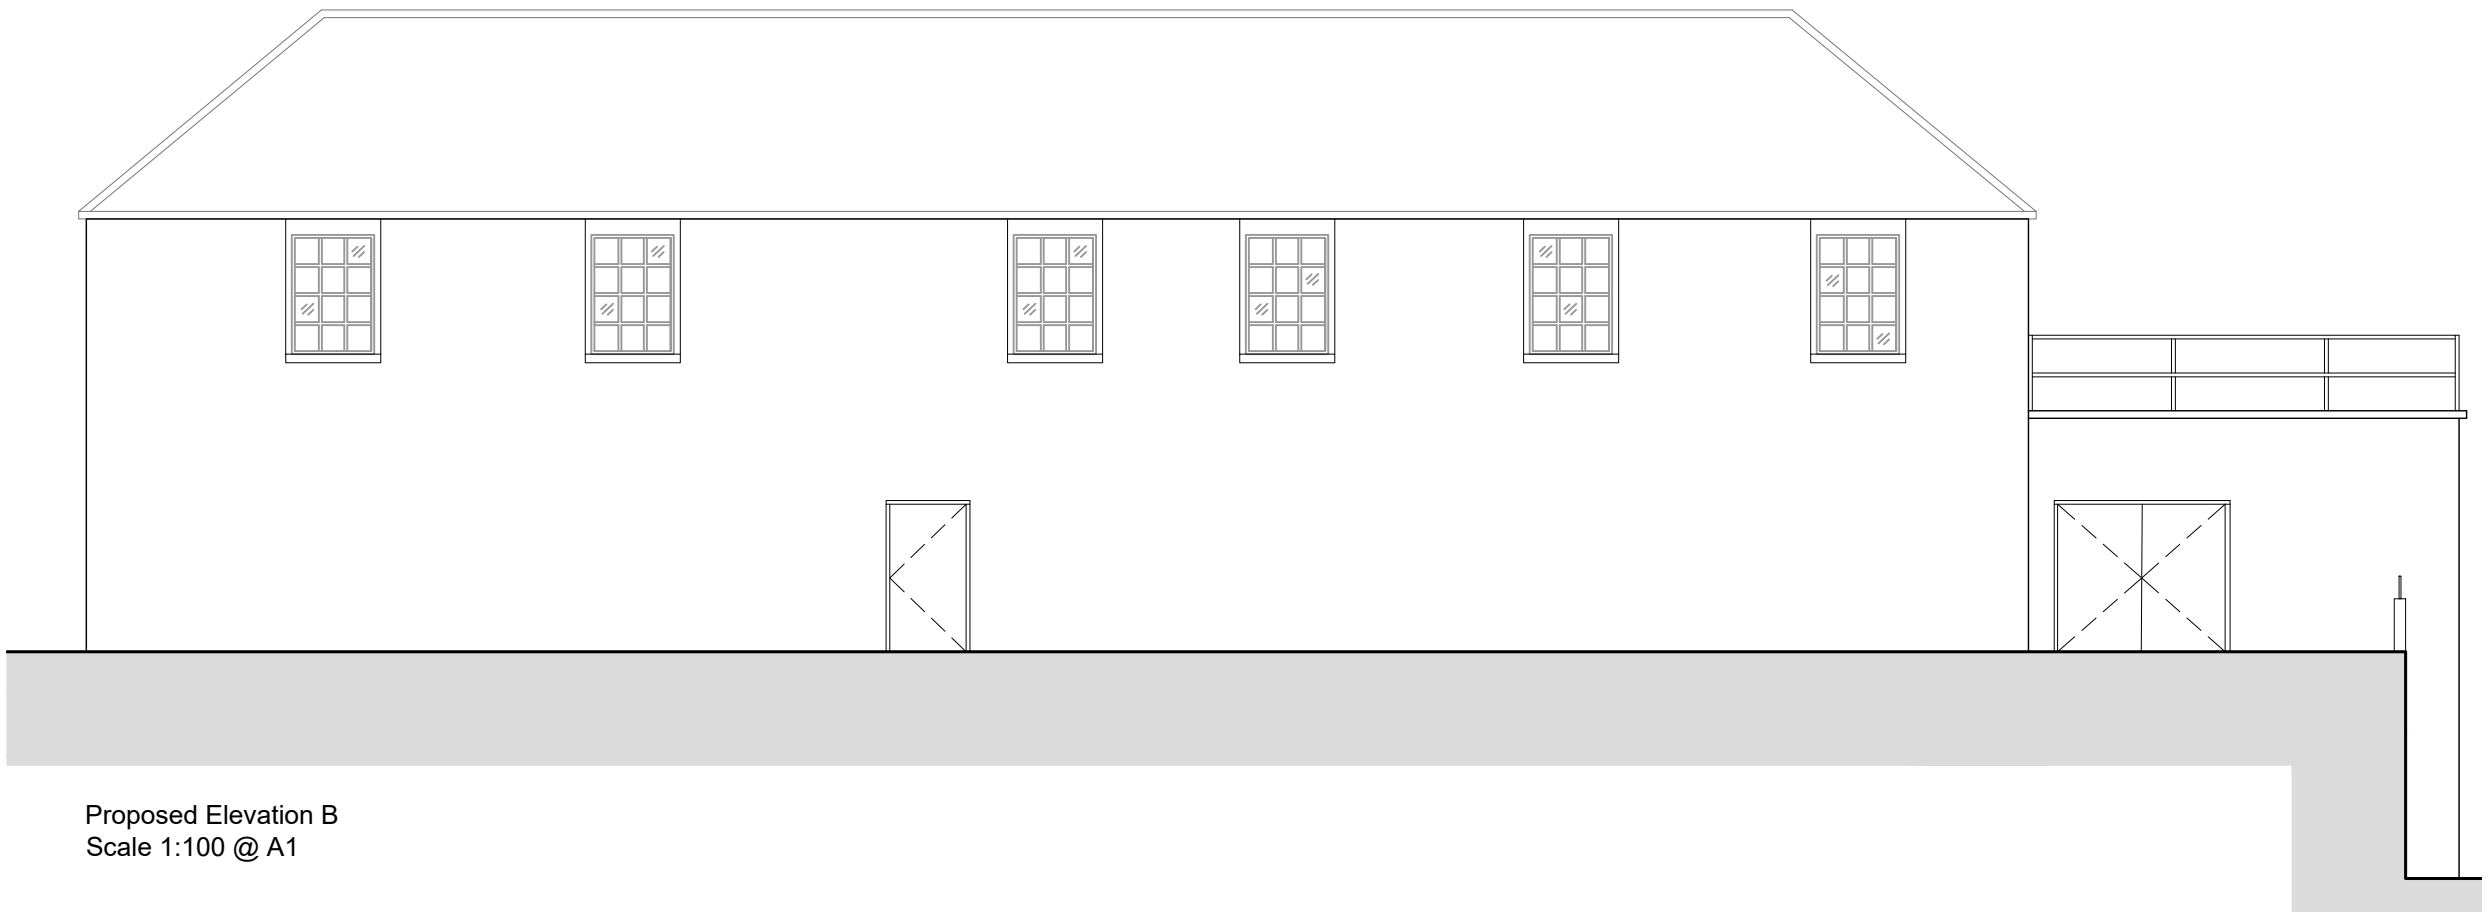

Existing Roof Plan
Scale 1:100 @ A1

 

NOTE:
FOR FURTHER DETAILS OF THE PROPOSED
PLANT PLEASE REFER TO DRAWING
0906_2234_ABG_ZZZ_GF_DR_N_555_Rev00