


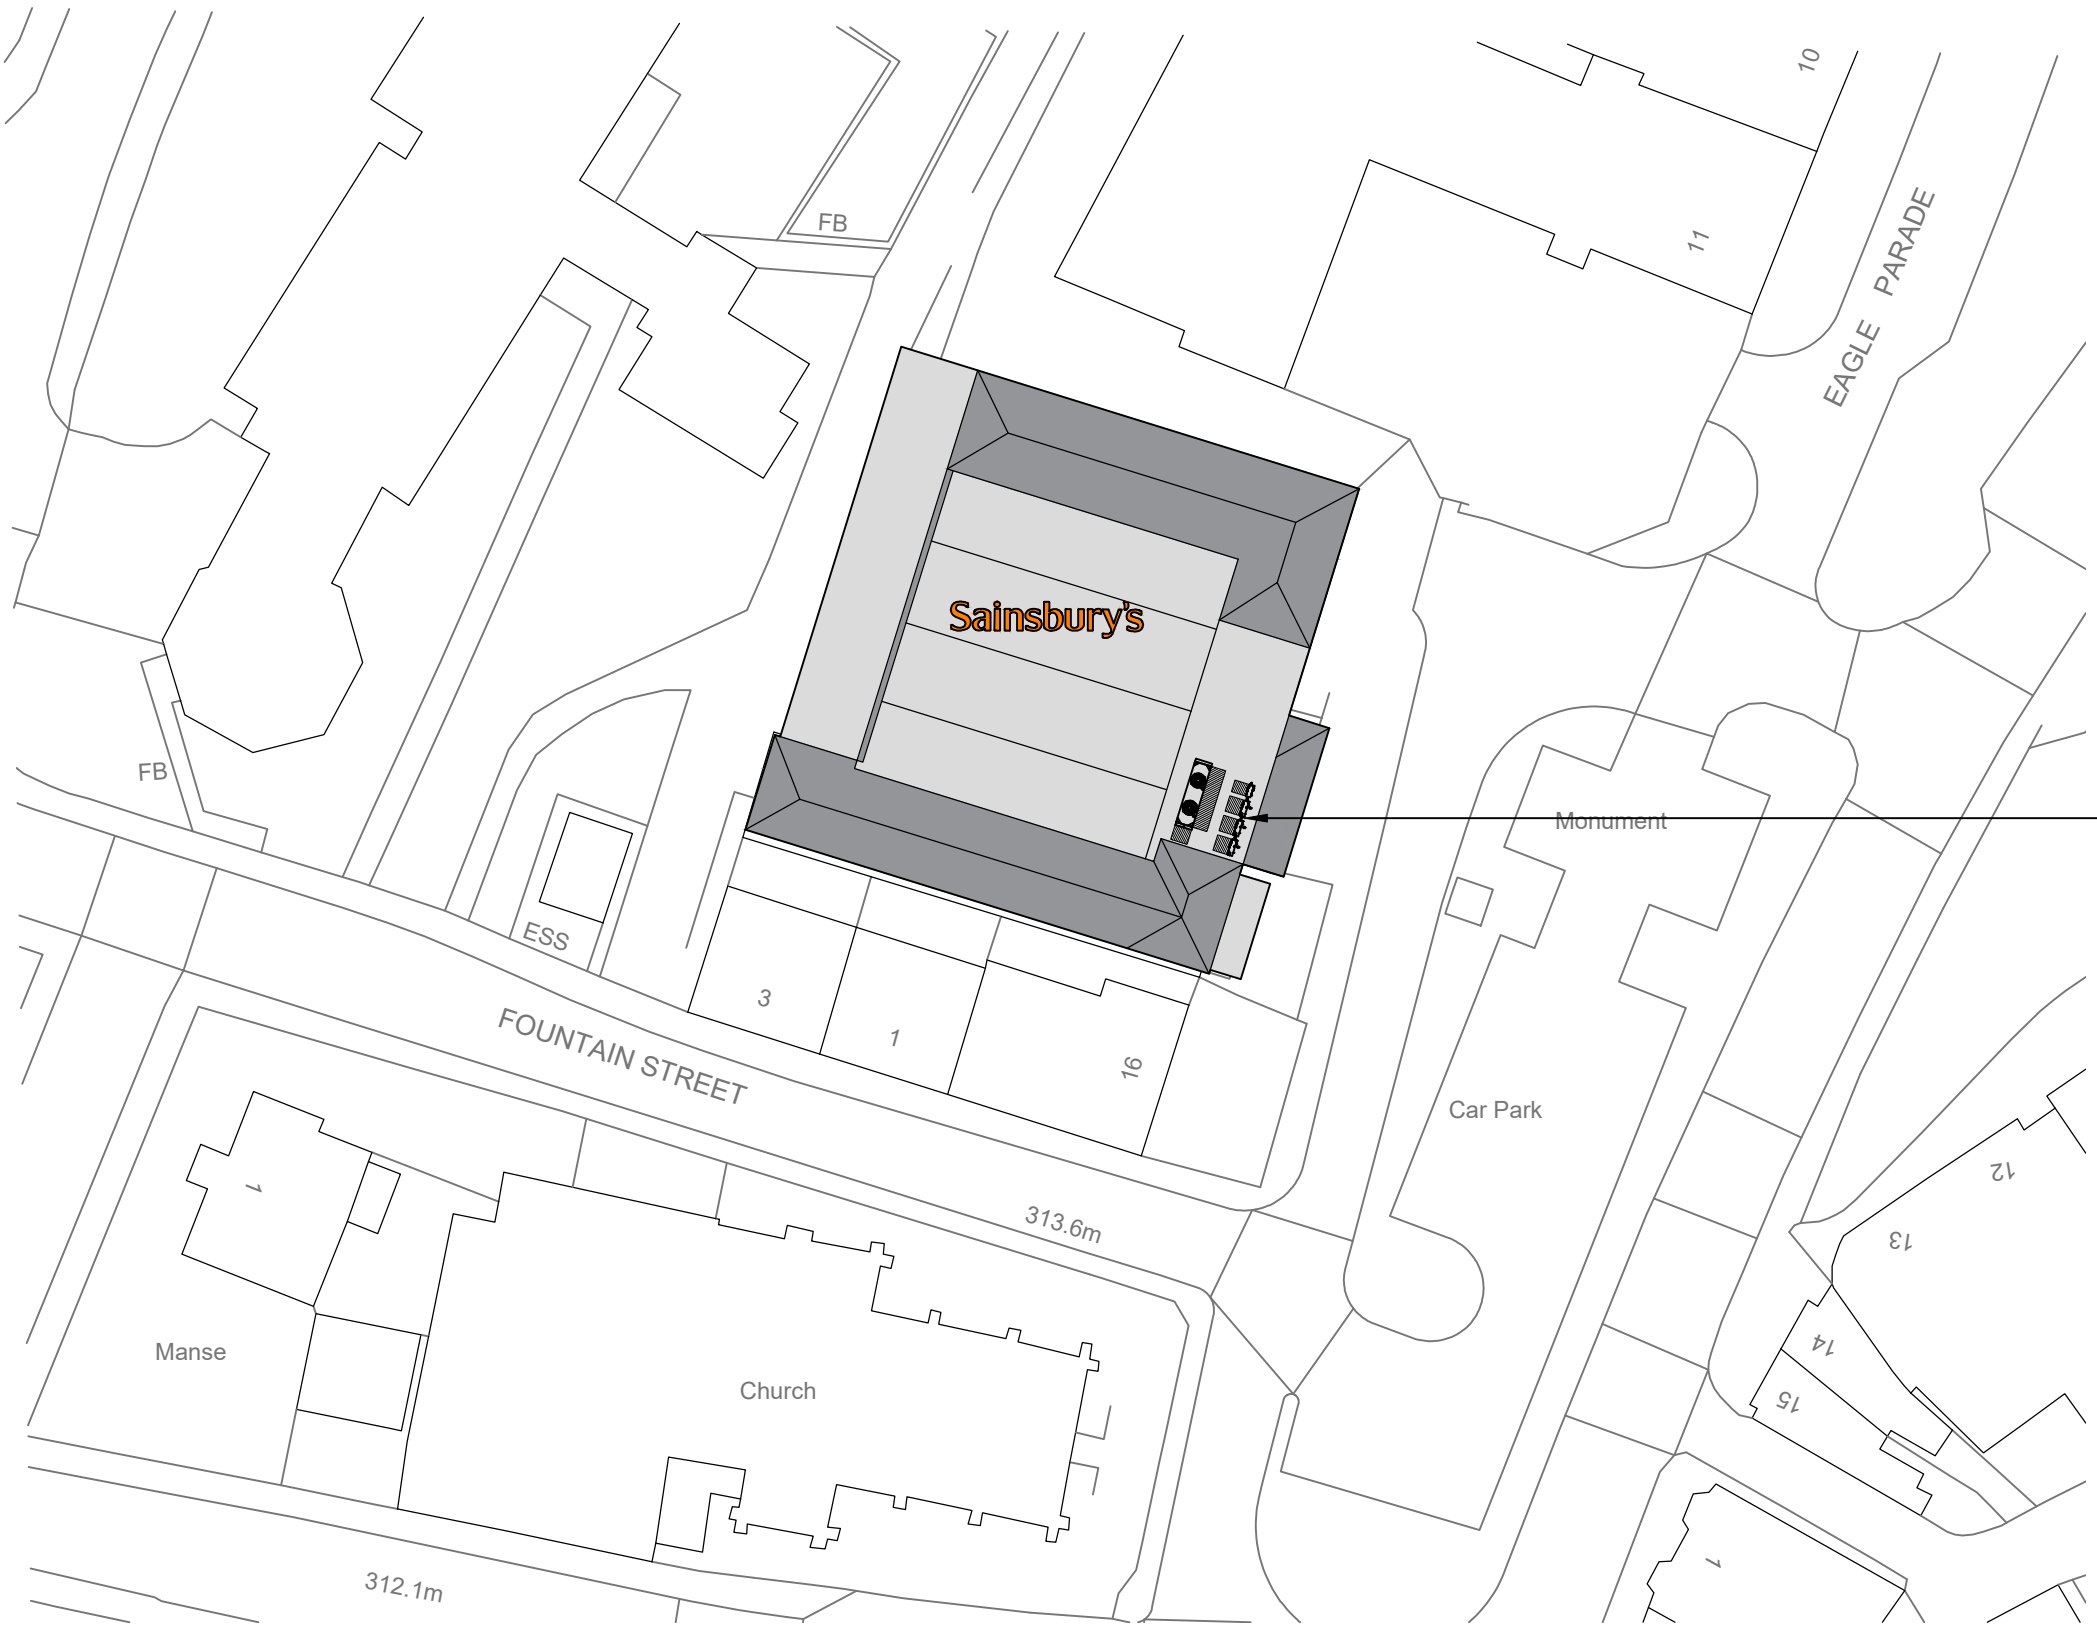

COUNDON

- Key:
- Extent of Proposed Works
0.008 Acres/0.003 Hectares
 - Legal Boundary

PROPOSED PLANT LOCATION

NOTE:
FOR FURTHER DETAILS OF THE PROPOSED
PLANT PLEASE REFER TO DRAWING
0906_2234_ABG_ZZZ_GF_DR_N_555_Rev00

Proposed Site Plan
Scale 1:500 @ A3

	<table><tr><th>REV.</th><th>DESCRIPTION</th><th>DATE</th><th>INITIALS</th></tr><tr><td>X</td><td>XXX</td><td>XX-XX-XX</td><td>XXX</td></tr><tr><td colspan="4"></td></tr></table>	REV.	DESCRIPTION	DATE	INITIALS	X	XXX	XX-XX-XX	XXX					NORTH	<table><tr><td colspan="2">CLIENT</td><td colspan="2"> Sainsbury's Supermarkets Ltd. CHQ ARCHITECTS </td></tr><tr><td colspan="2">PROJECT</td><td colspan="2">CHQ Architects Ltd. The Maltings, 44 Whitehouse Street, Baldock, Hertfordshire SG7 6QQ Telephone: (01462) 895110 Email: design@chq-architects.co.uk www.chq-architects.co.uk</td></tr><tr><td colspan="2">CHQ REFERENCE</td><td>SCALE</td><td>DRAWN</td></tr><tr><td colspan="2">CHQ.22.16549</td><td>1:500@A3</td><td>OTO</td></tr><tr><td colspan="4">DRAWING</td></tr><tr><td colspan="4">Proposed Site Plan</td></tr><tr><td>PROJECT CODE</td><td>ORIGINATOR</td><td>DIVISION</td><td>LEVEL</td><td>DRG. NO.</td><td>REV</td></tr><tr><td>AS-0906_XXXX</td><td>CHQ</td><td>Z07</td><td>00</td><td>PL-A-2003</td><td></td></tr></table>	CLIENT		Sainsbury's Supermarkets Ltd. CHQ ARCHITECTS		PROJECT		CHQ Architects Ltd. The Maltings, 44 Whitehouse Street, Baldock, Hertfordshire SG7 6QQ Telephone: (01462) 895110 Email: design@chq-architects.co.uk www.chq-architects.co.uk		CHQ REFERENCE		SCALE	DRAWN	CHQ.22.16549		1:500@A3	OTO	DRAWING				Proposed Site Plan				PROJECT CODE	ORIGINATOR	DIVISION	LEVEL	DRG. NO.	REV	AS-0906_XXXX	CHQ	Z07	00	PL-A-2003	
	REV.	DESCRIPTION	DATE	INITIALS	
	X	XXX	XX-XX-XX	XXX	
CLIENT		Sainsbury's Supermarkets Ltd. CHQ ARCHITECTS	
PROJECT		CHQ Architects Ltd. The Maltings, 44 Whitehouse Street, Baldock, Hertfordshire SG7 6QQ Telephone: (01462) 895110 Email: design@chq-architects.co.uk www.chq-architects.co.uk	
CHQ REFERENCE		SCALE	DRAWN	
CHQ.22.16549		1:500@A3	OTO	
DRAWING	
Proposed Site Plan	
PROJECT CODE	ORIGINATOR	DIVISION	LEVEL	DRG. NO.	REV	
AS-0906_XXXX	CHQ	Z07	00	PL-A-2003	
All drawings are subject to full site survey. All dimensions are to be checked on site.	0m10m20m30m40m50m 500 scale	PLANNING	