
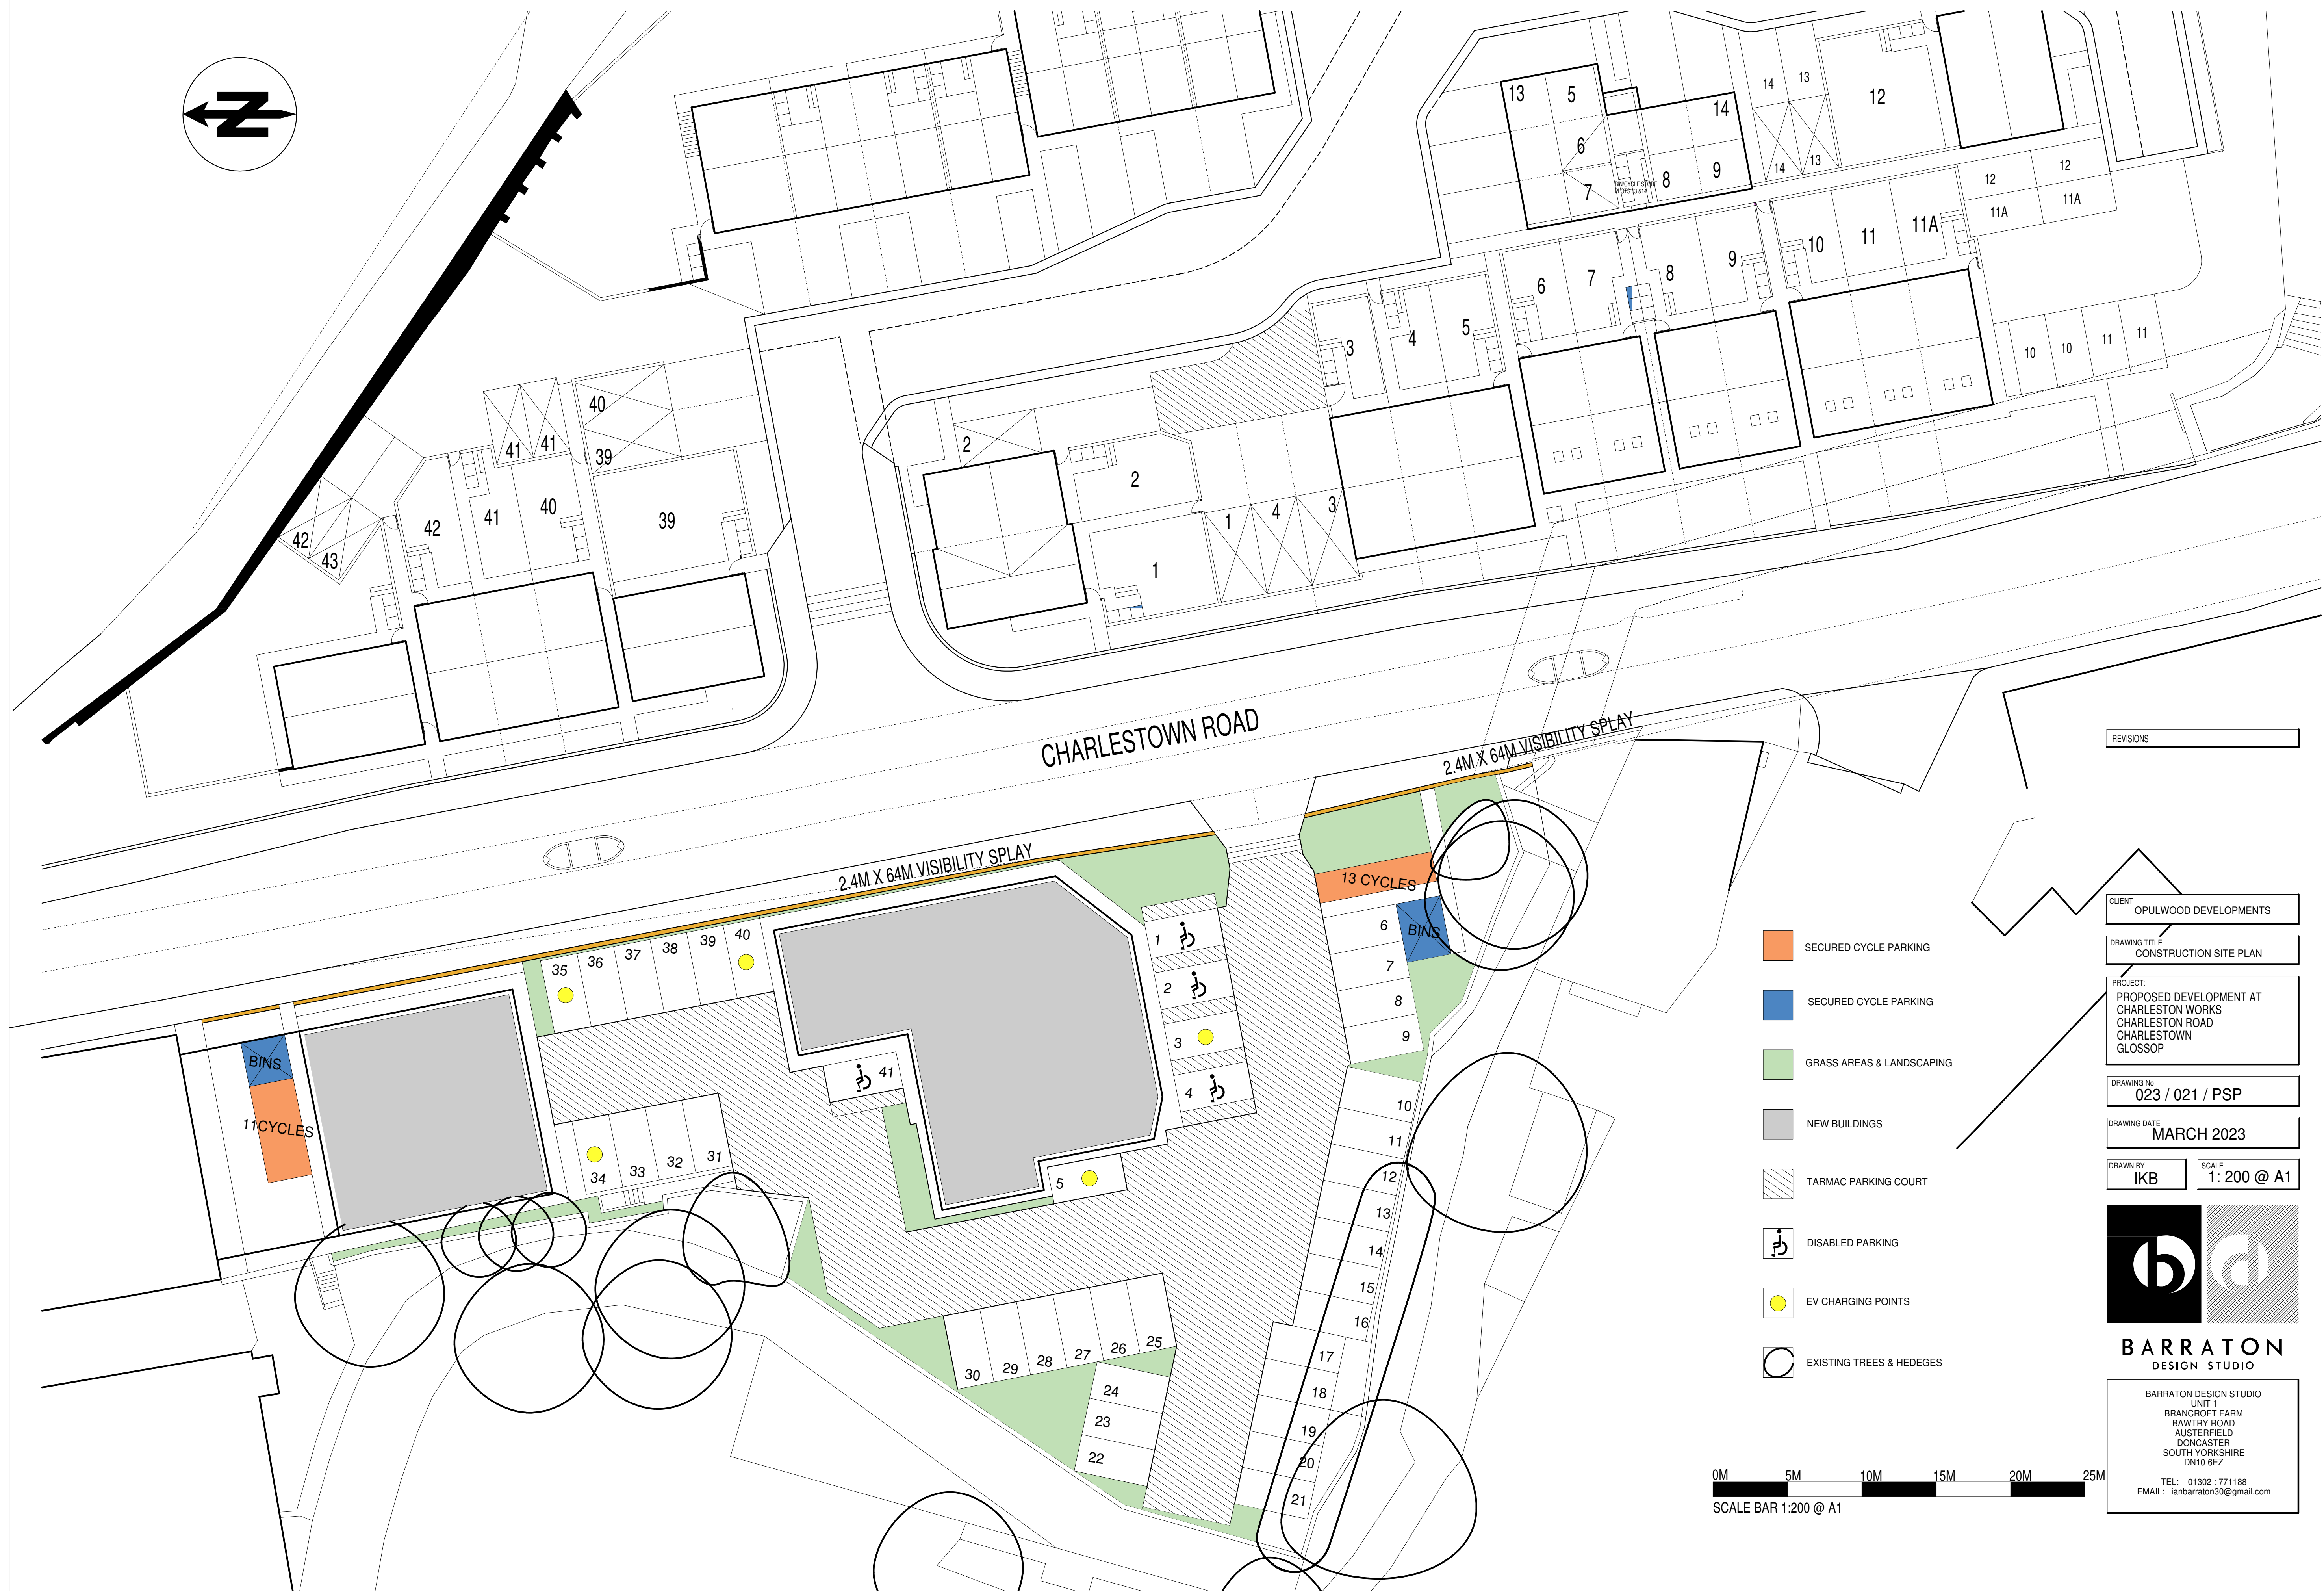


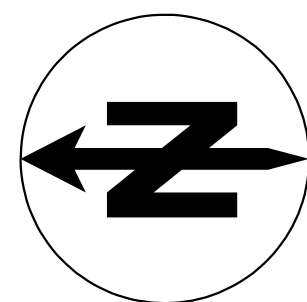

CHARLESTOWN ROAD

2.4M X 64M VISIBILITY SPLAY

2.4M X 64M VISIBILITY SPLAY

- SECURED CYCLE PARKING
- SECURED CYCLE PARKING
- GRASS AREAS & LANDSCAPING
- NEW BUILDINGS
- TARMAC PARKING COURT
- DISABLED PARKING
- EV CHARGING POINTS
- EXISTING TREES & HEDGES

REVISIONS

CLIENT  
OPULWOOD DEVELOPMENTS

DRAWING TITLE  
CONSTRUCTION SITE PLAN


PROJECT:  
PROPOSED DEVELOPMENT AT  
CHARLESTON WORKS  
CHARLESTON ROAD  
CHARLESTOWN  
GLOSSOP

DRAWING No  
023 / 021 / PSP

DRAWING DATE  
MARCH 2023

DRAWN BY  
IKB

SCALE  
1: 200 @ A1

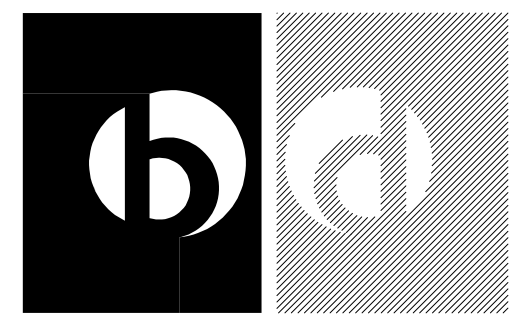

**BARRATON**  
DESIGN STUDIO

BARRATON DESIGN STUDIO  
UNIT 1  
BRANCROFT FARM  
BAWTRY ROAD  
AUSTERFIELD  
DONCASTER  
SOUTH YORKSHIRE  
DN10 6EZ  
TEL: 01302 771188  
EMAIL: ianbarraton30@gmail.com

